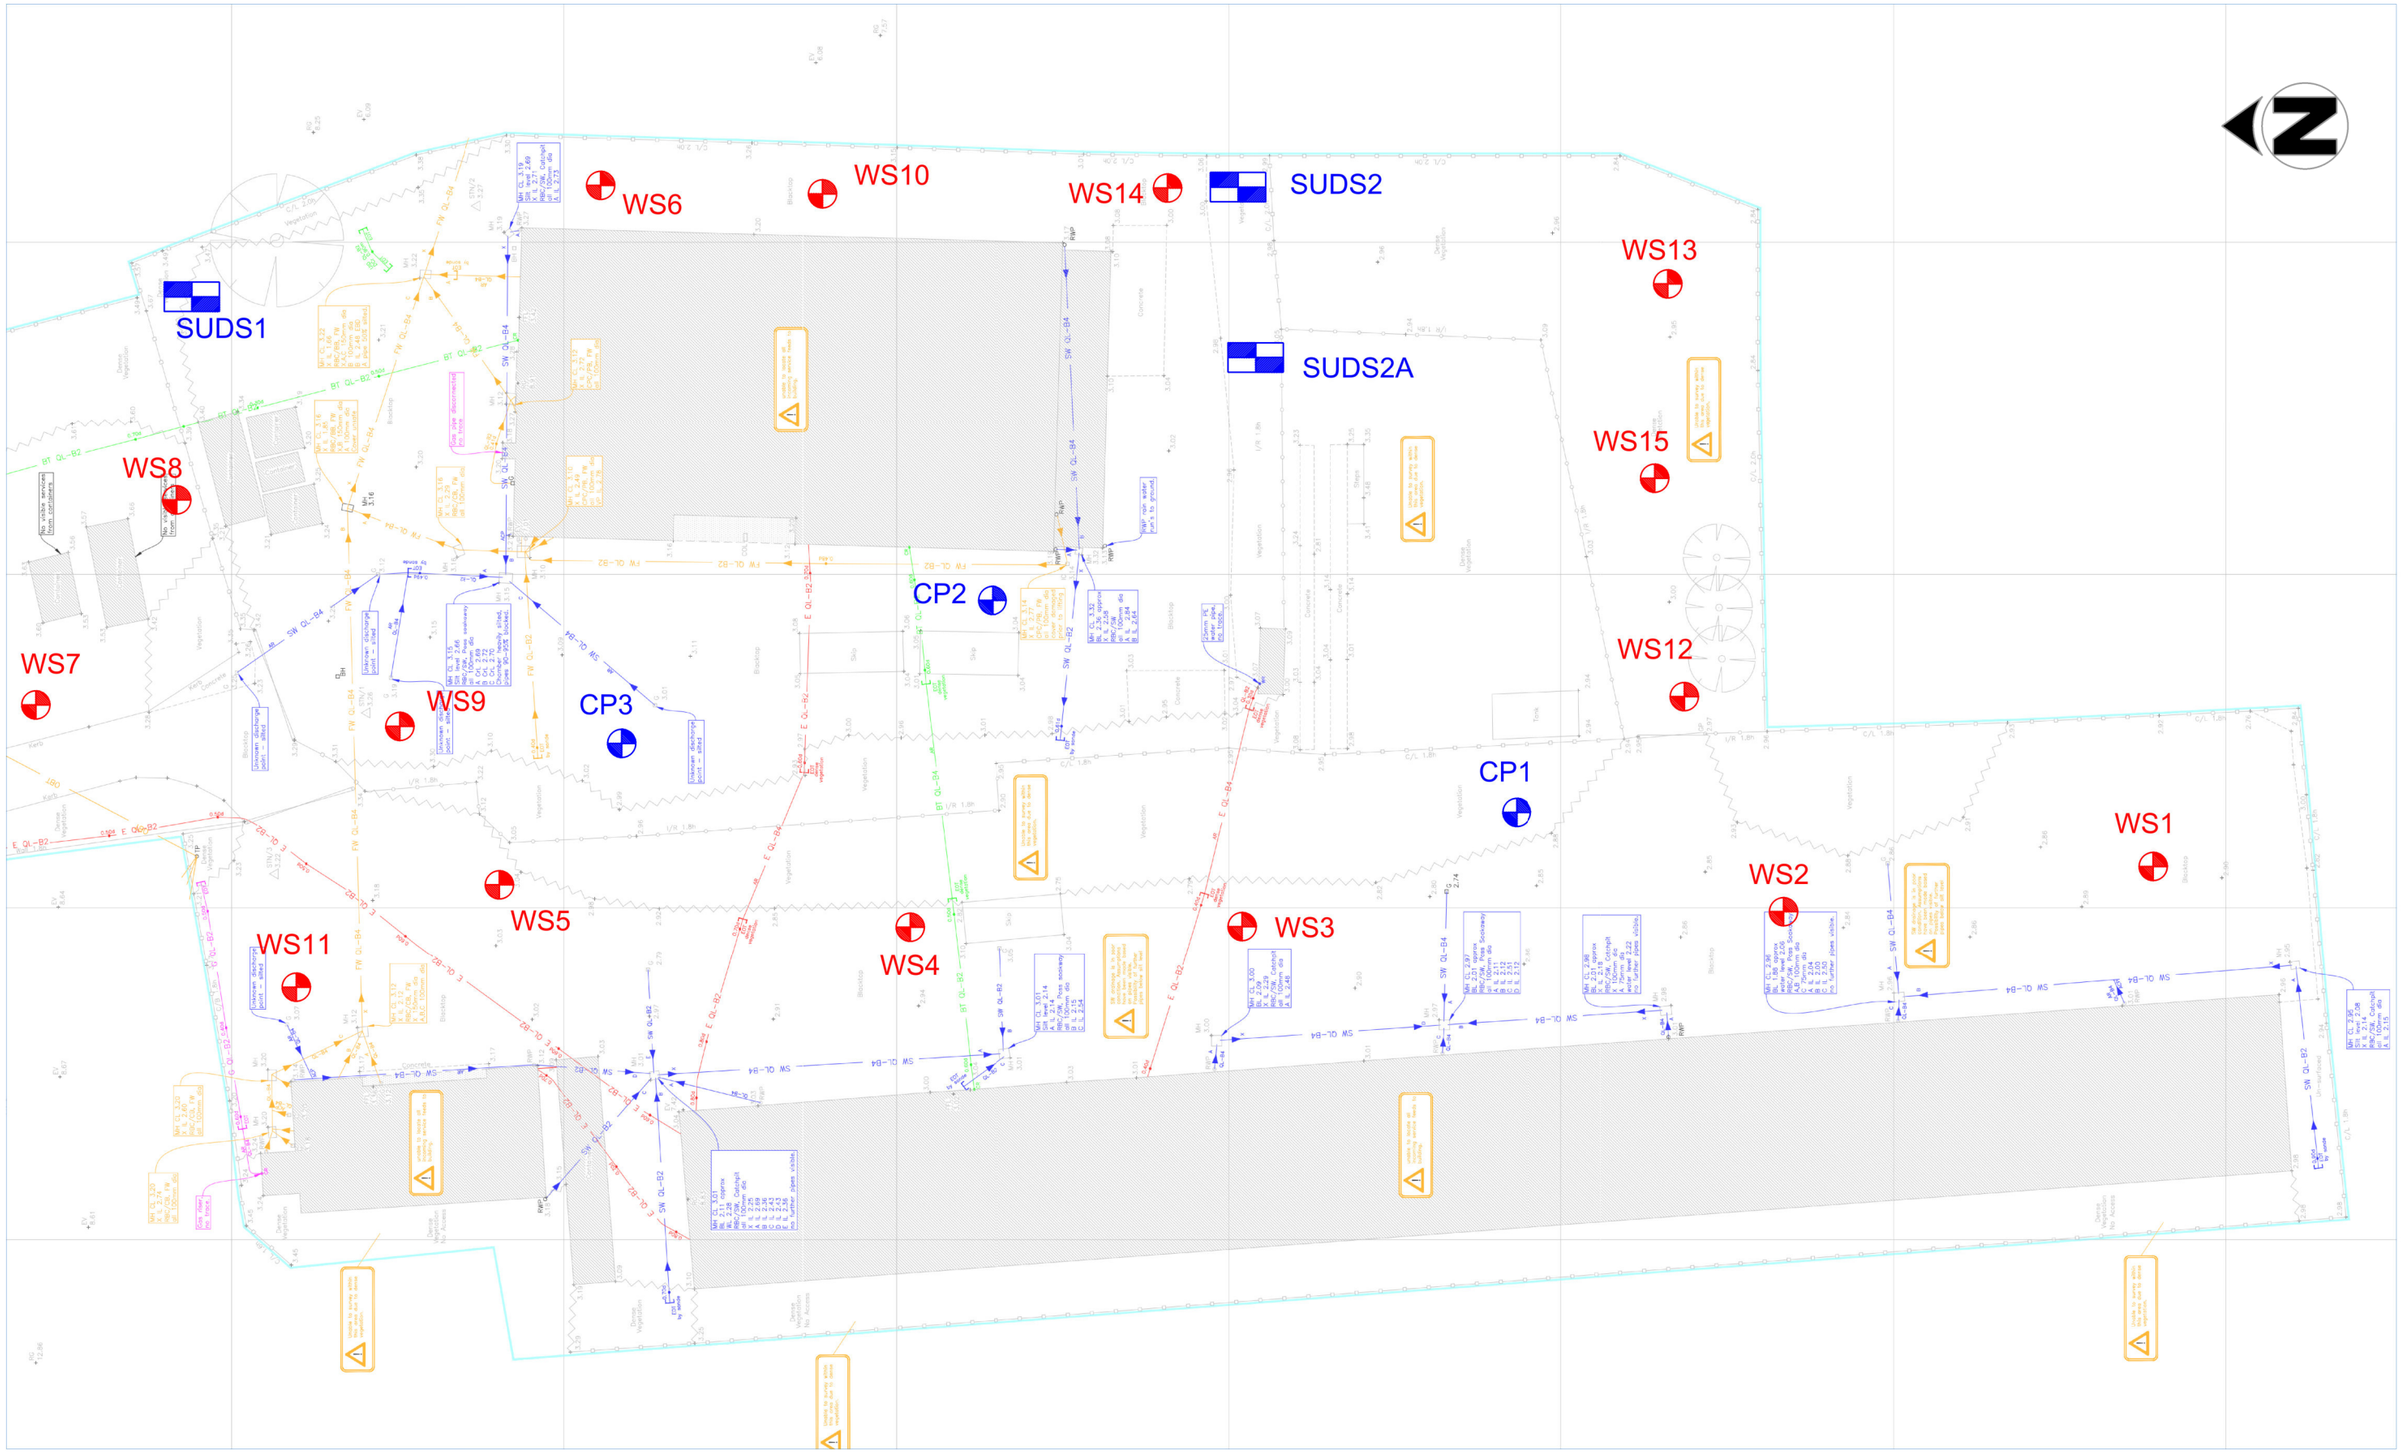


GROUNDTECH CONSULTING


CLIENT	ALDI STORES LIMITED
PROJECT TITLE	ALDI HOLBEACH
PLAN TITLE	EXPLORATORY HOLE LOCATION PLAN
DATE	JANUARY 2022
SCALE	NTS
PLAN NUMBER	GRO-21400-P04

Rev.	Details	Date

Status	
Preliminary	
Draft	
Issued	●
For Comment	
Approved	

Notes

- WINDOWLESS SAMPLE BOREHOLE LOCATION
- CABLE PERCUSSIVE BOREHOLE LOCATION
- SOIL PERCOLATION TEST LOCATION

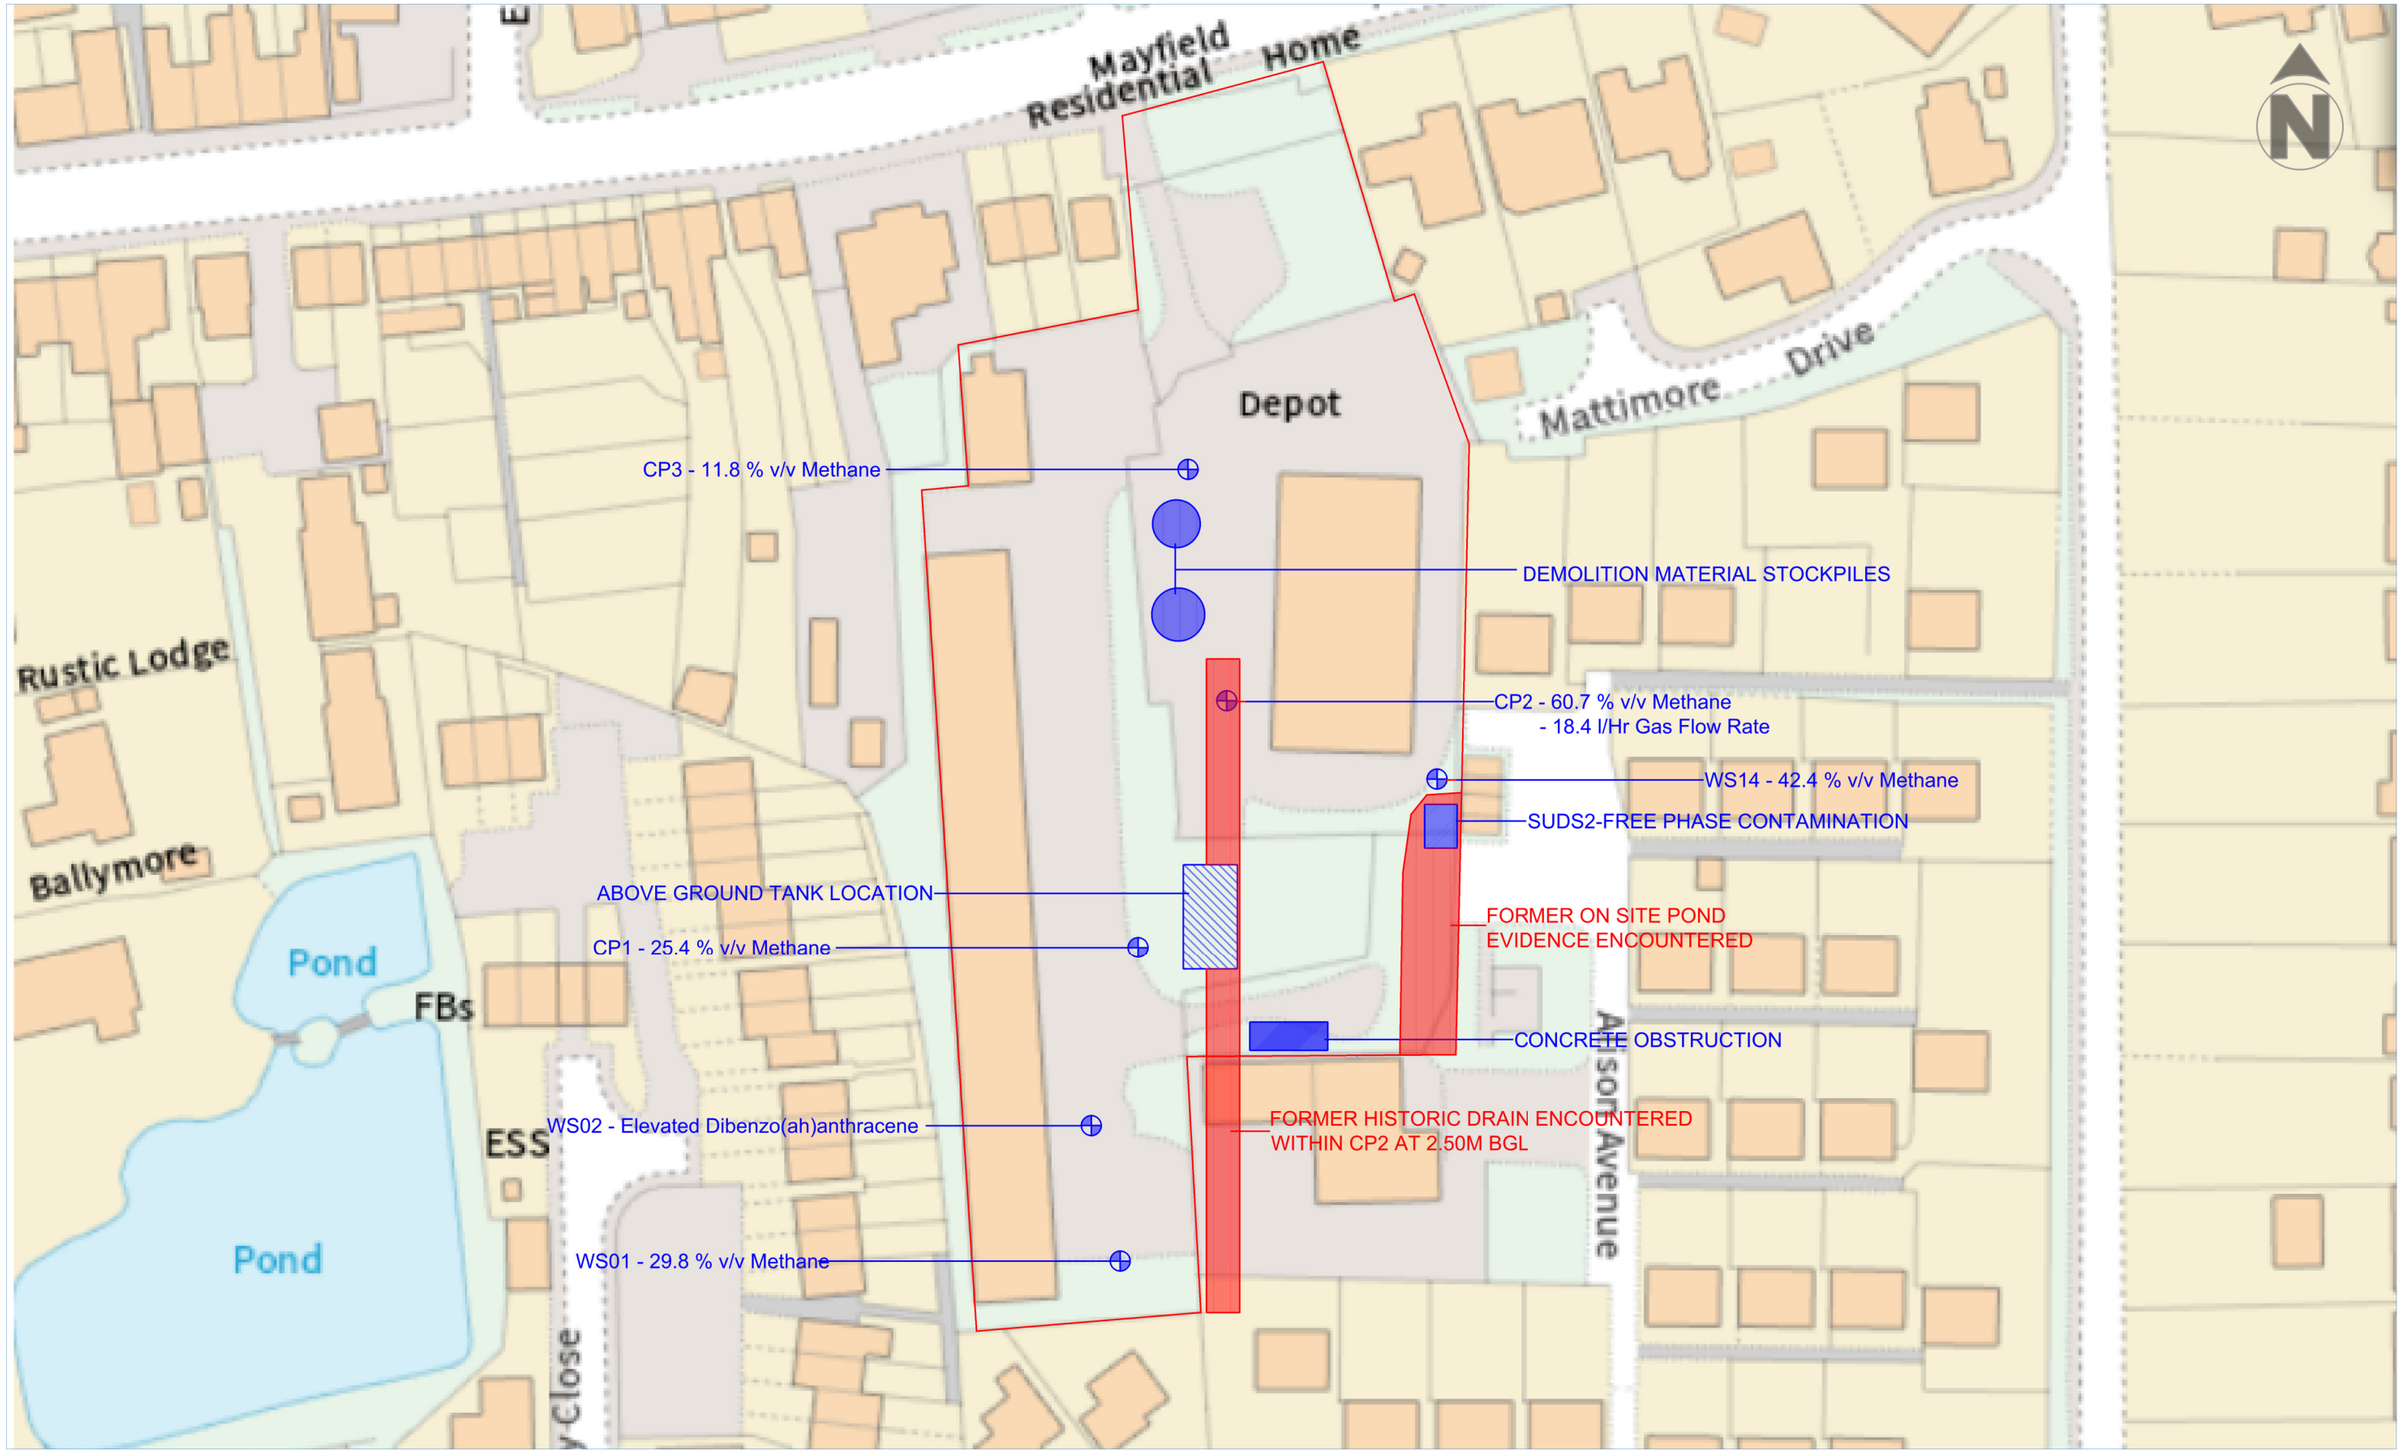

GROUNDTECH CONSULTING

CLIENT	ALDI STORES LIMITED
PROJECT TITLE	HOLBEACH
PLAN TITLE	DEVELOPMENTS CONSTRAINTS
DATE	MARCH 2022
SCALE	NTS
PLAN NUMBER	GRO-21400-P05

Rev.	Details	Date


Status	
Preliminary	
Draft	
Issued	●
For Comment	
Approved	

Notes

CURRENT DEVELOPMENT CONSTRAINTS

SITE BOUNDARY

HISTORIC DEVELOPMENT CONSTRAINTS

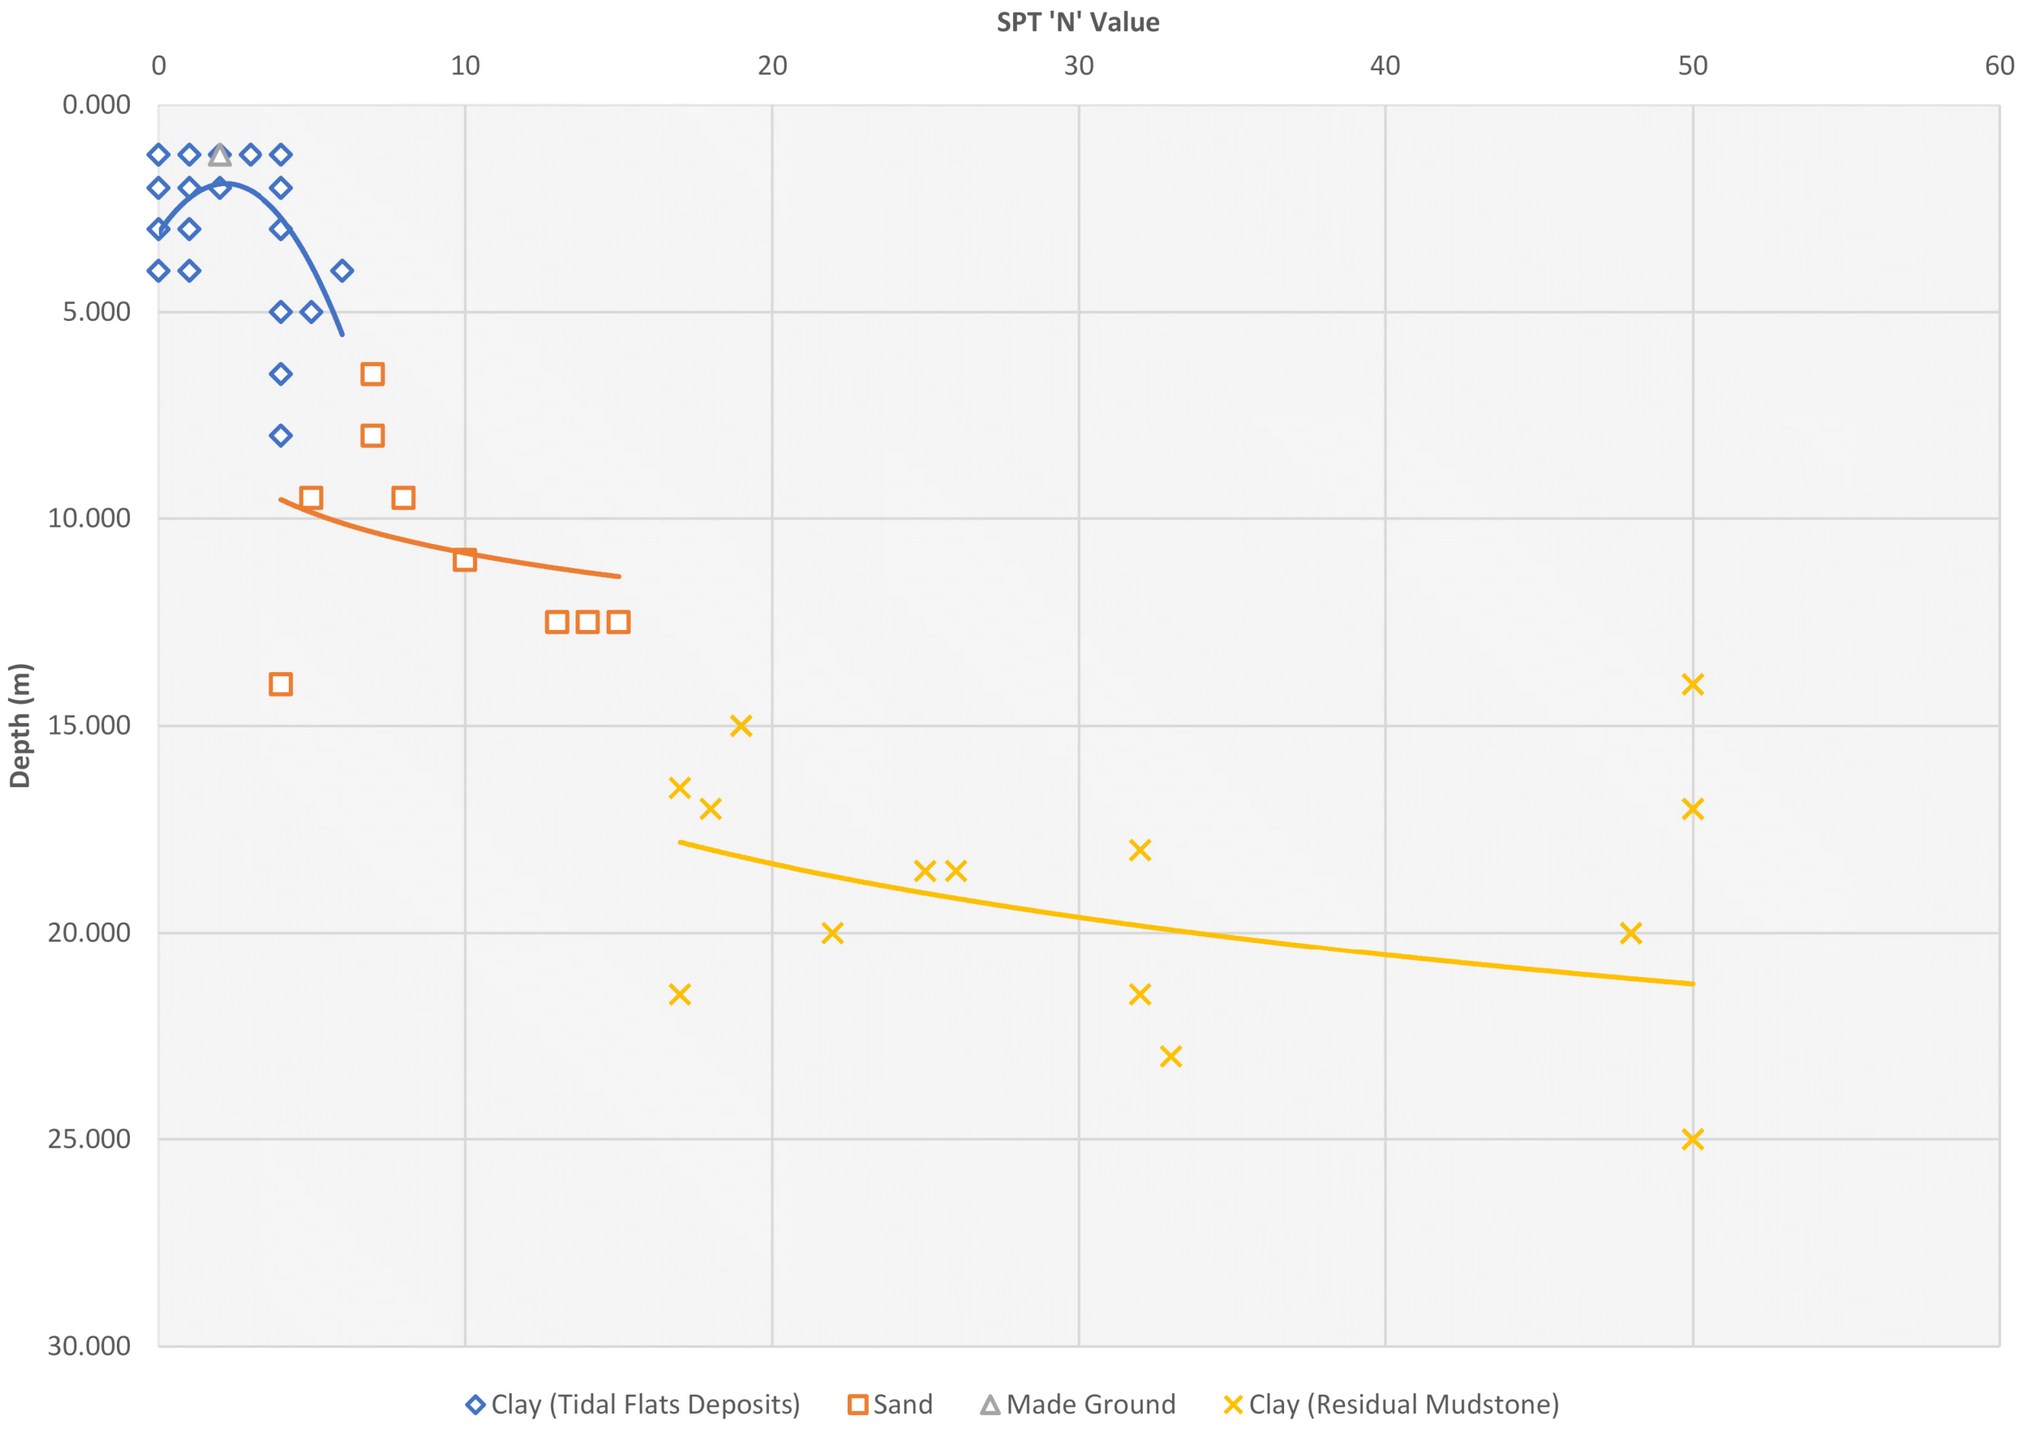


GROUNDTECH CONSULTING

CLIENT	ALDI STORES LIMITED
PROJECT TITLE	ALDI HOLBEACH
PLAN TITLE	GENERALISED GROUND MODEL SPT
DATE	FEBRUARY 2022
SCALE	NTS
PLAN NUMBER	GRO-21400-P06A

Rev.	Details	Date

Status	
Preliminary	
Draft	
Issued	●
For Comment	
Approved	

Notes

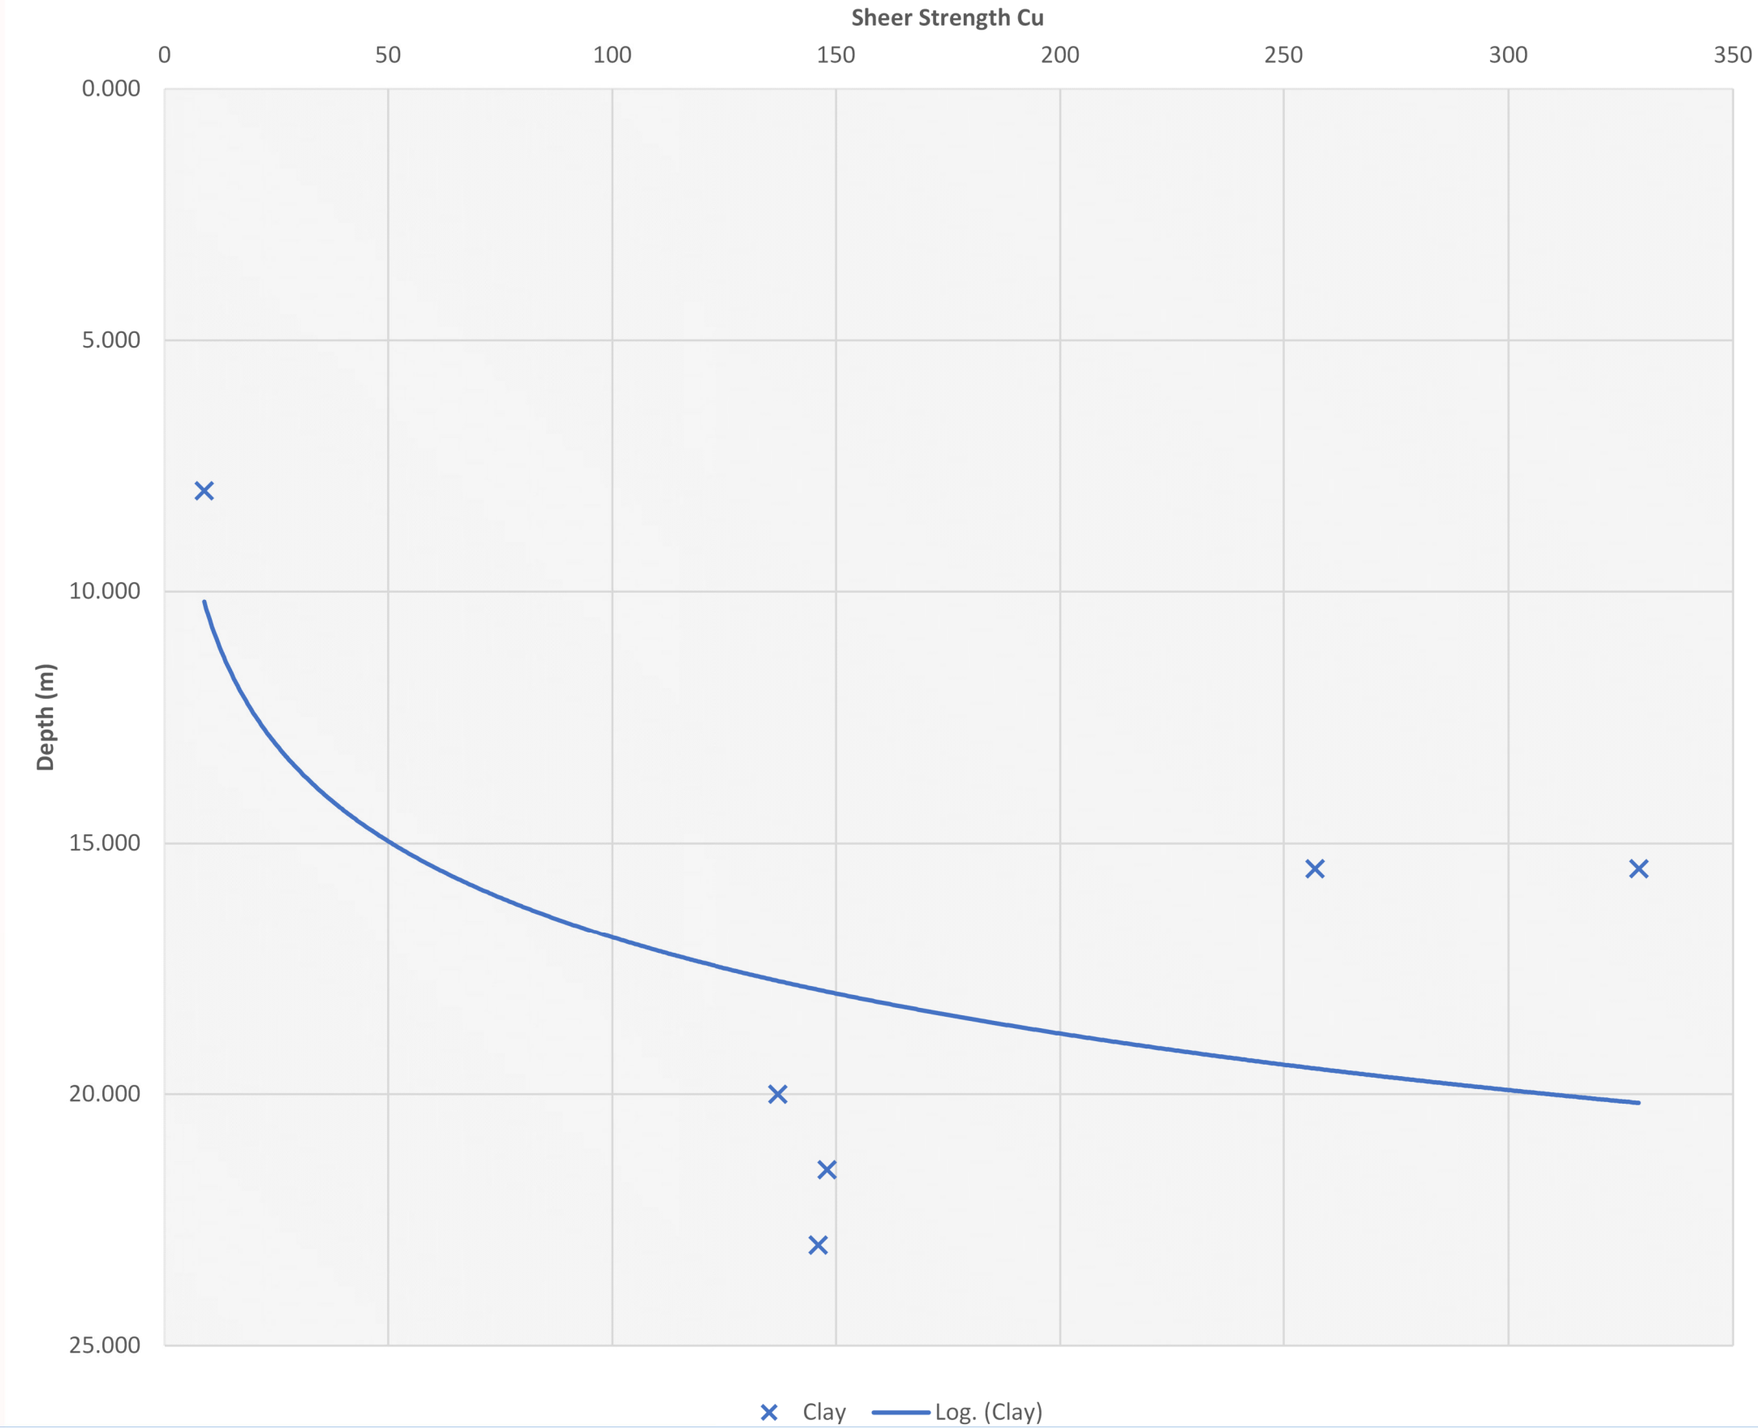

GROUNDTECH CONSULTING

CLIENT	ALDI STORES LIMITED
PROJECT TITLE	ALDI HOLBEACH
PLAN TITLE	GENERALISED GROUND MODEL Cu
DATE	FEBRUARY 2022
SCALE	NTS
PLAN NUMBER	GRO-21400-P06B

Rev.	Details	Date


Status	
Preliminary	
Draft	
Issued	●
For Comment	
Approved	

Notes

SOURCES
A. Contaminated soils / Made ground. B. Ground gas.

POLLUTION LINKAGES
P1. Ingestion of soil and dust. P2. Inhalation of vapour. P3. Inhalation of soil dust by adjacent site users. P4. Attacking of potable water supply pipe. P5. Migration and accumulation of ground gas in internal places. P6. Impaction of groundwater from soil contamination. P7. Migration of soil and groundwater contamination impacting surface waters.

RECEPTORS
W. Unnamed river c. 128m south east of the site. Y. Site end users X. Groundwater within the unproductive bedrock and superficial aquifers. Z. Adjacent site users.

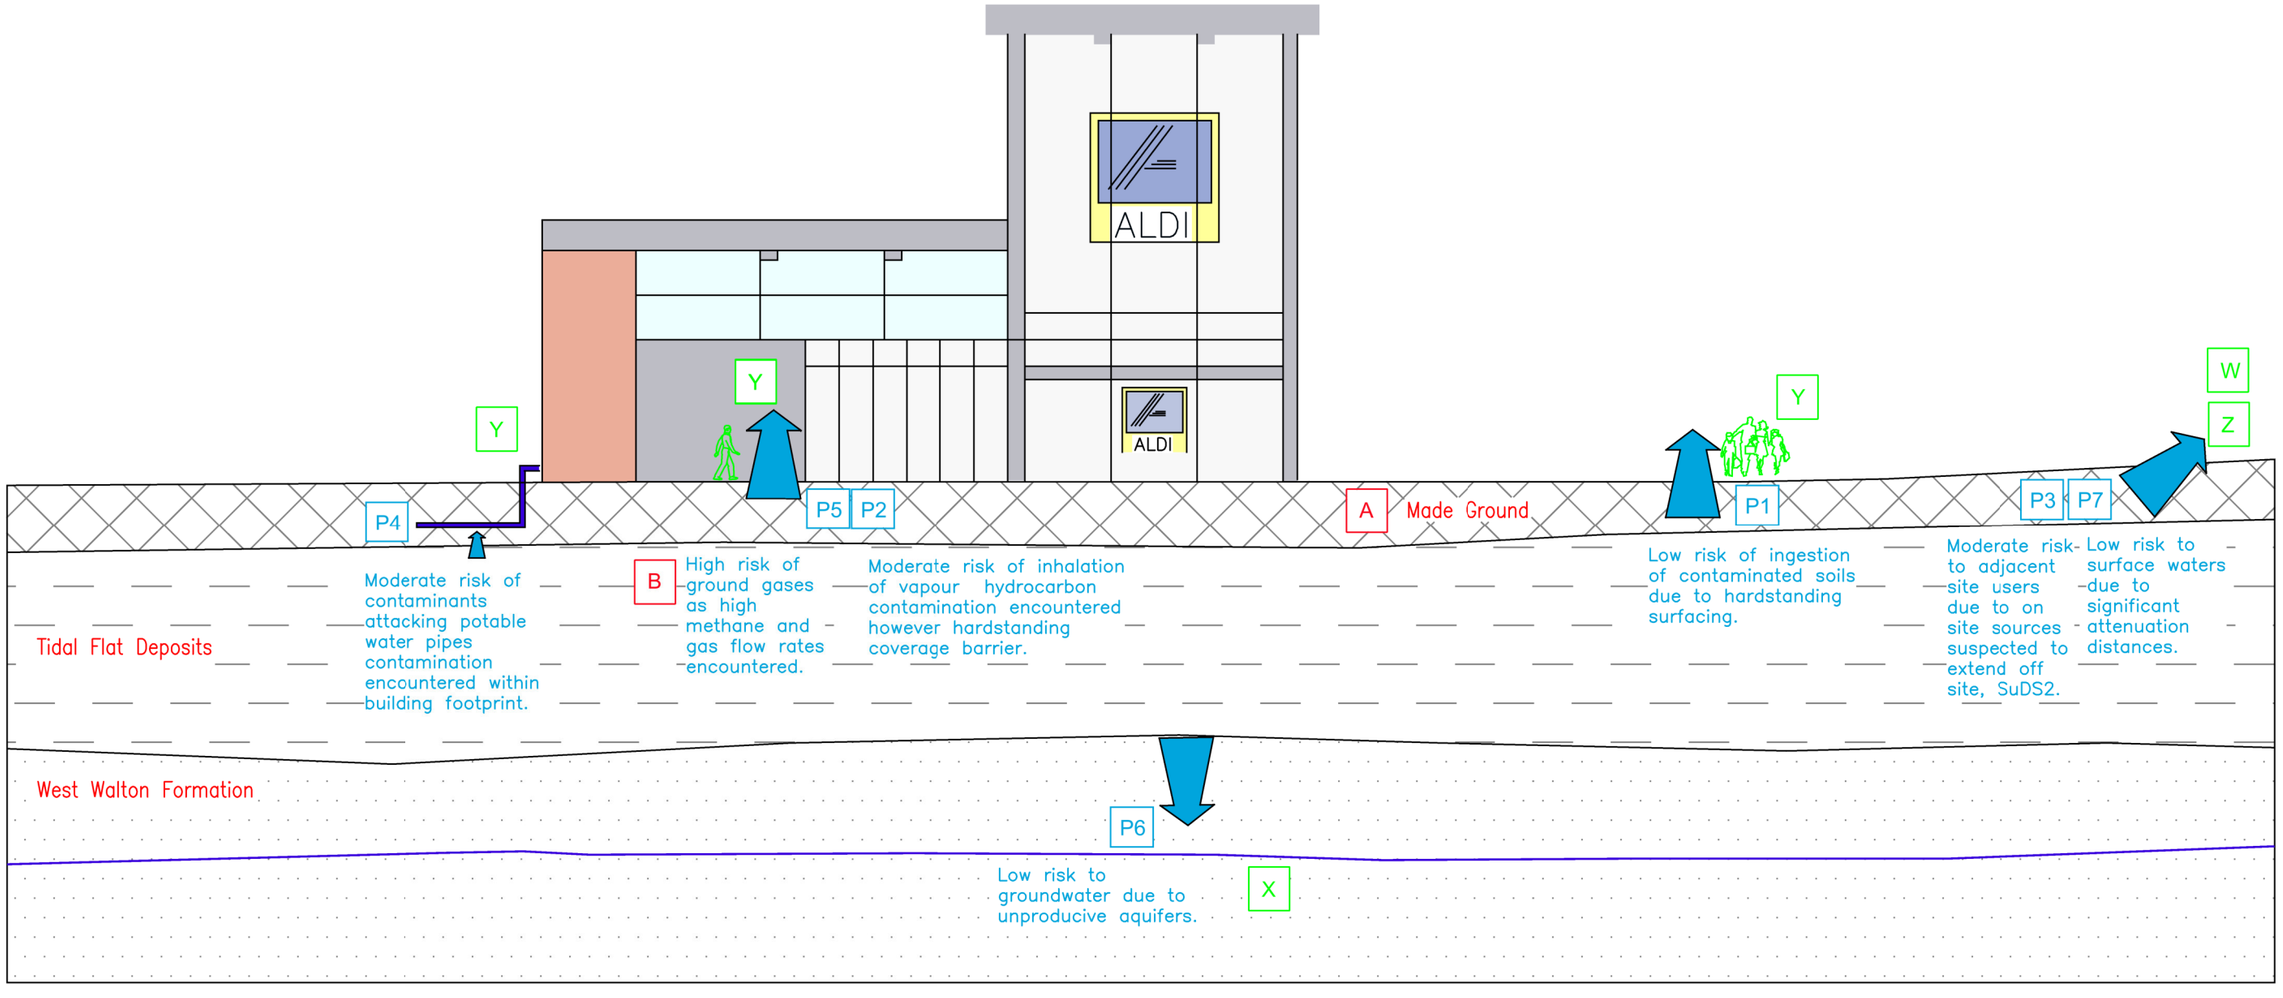

GROUNDTECH CONSULTING

CLIENT	ALDI STORES LIMITED
PROJECT TITLE	HOLBEACH
PLAN TITLE	ILLUSTRATIVE REVISED CSM
DATE	FEBRUARY 2022
SCALE	NTS
PLAN NUMBER	GRO-21400-P07

Rev.	Details	Date

Status	
Preliminary	
Draft	
Issued	●
For Comment	
Approved	

Notes

APPENDIX 2 - Site Photographs



Photograph 1 – SuDS1



Photograph 2 – SuDS2