





SIDE

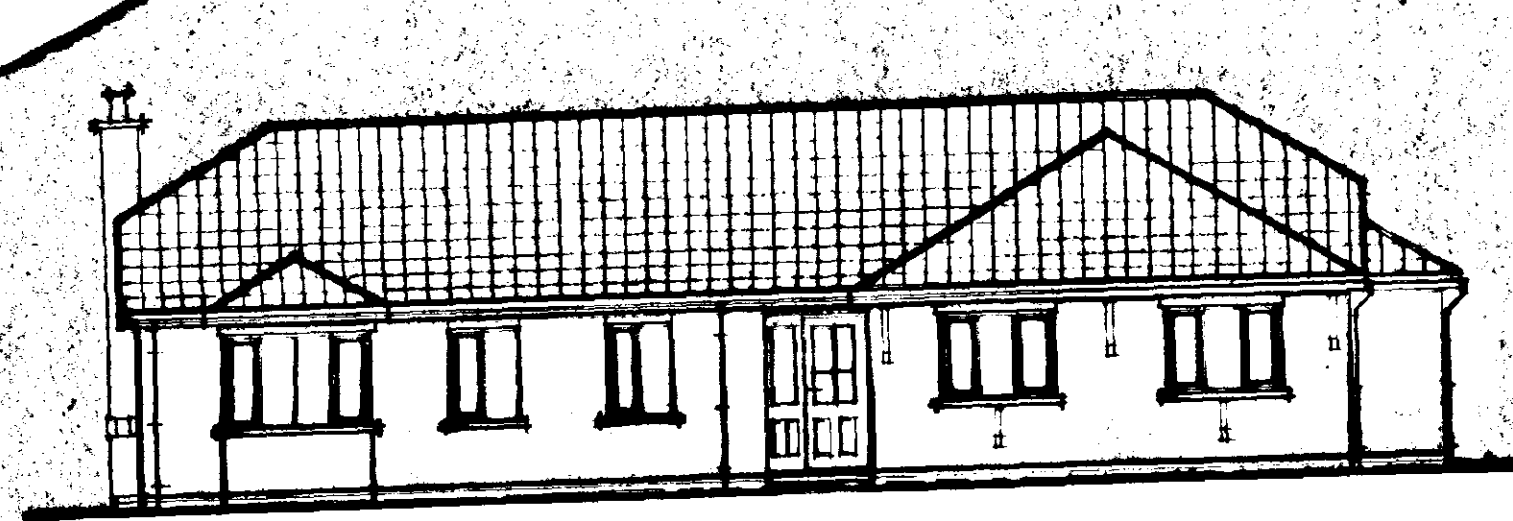

FRONT

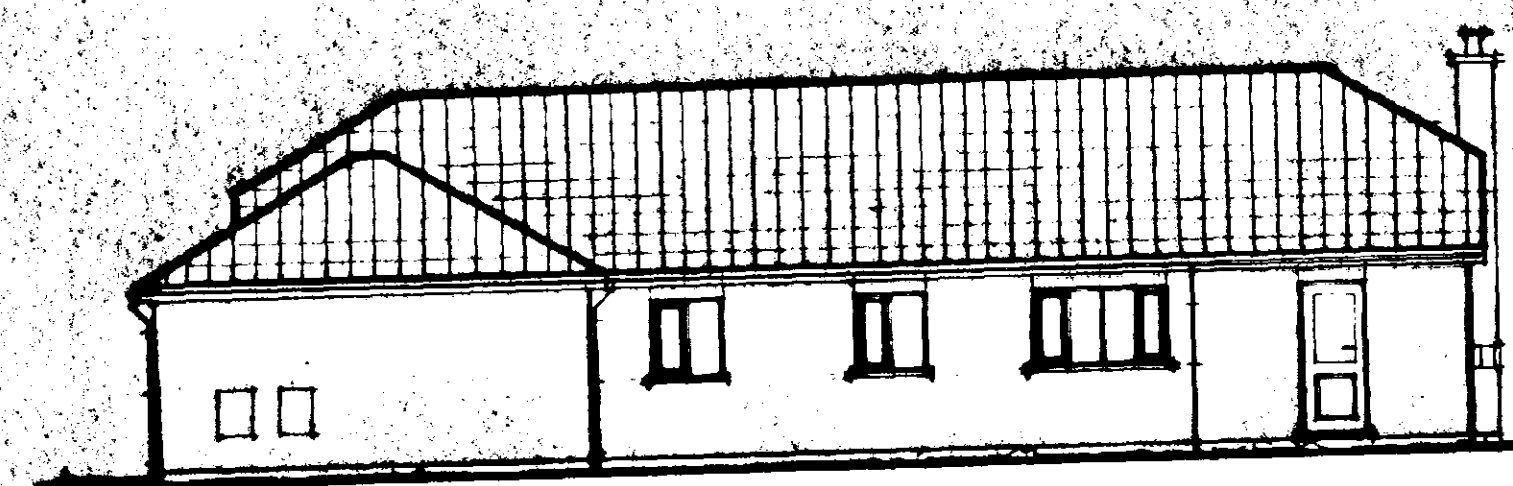


SIDE



REAR

BRICKS: REDLAND - CHESHIRE WEATHERED FACINGS
TILES: SANDTOFT - DOUBLE PANTILES - GREY

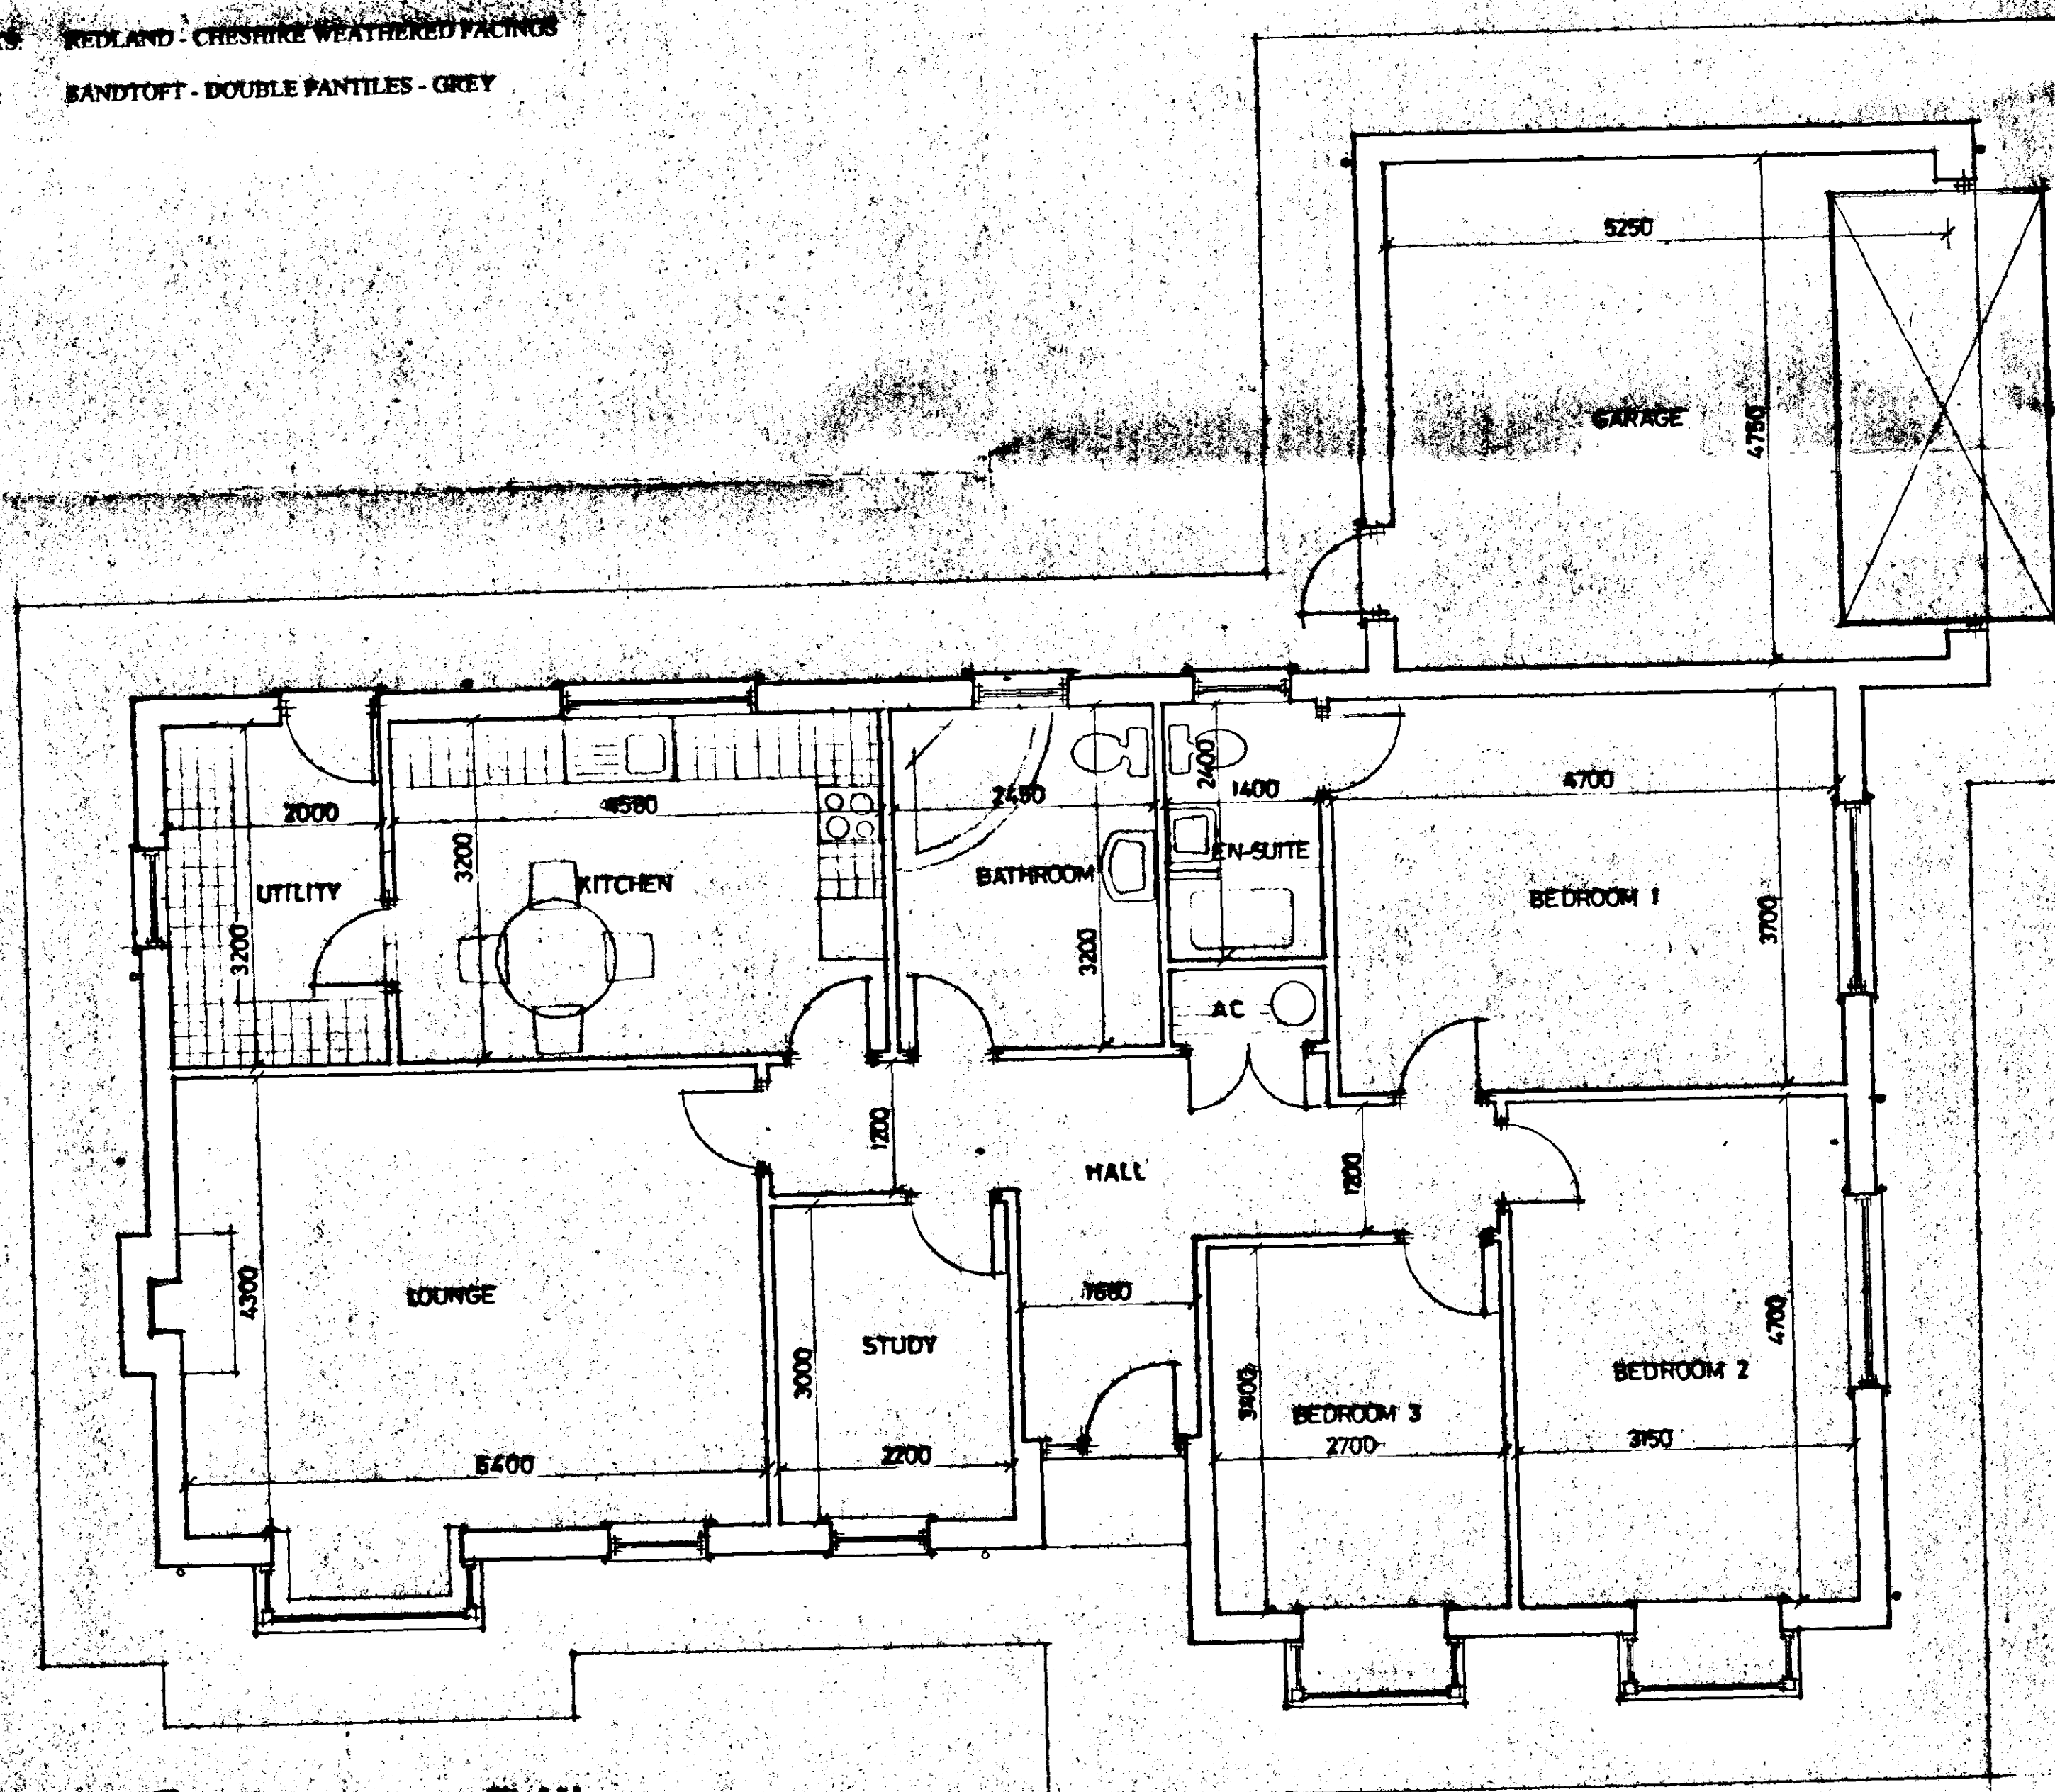

PLAN

DO NOT SCALE FROM THIS DRAWING
This drawing is copyright and may not be altered, traced, photocopied or used for any purpose other than that for which it is issued. The General Contractor is to check all dimensions on site and report discrepancies to the Architect.
All details shown on this drawing including foundations are based upon typical site conditions related to the area. No responsibility can be accepted for abnormal conditions which may be discovered during construction unless reported to the Architect as that design amendments may be considered. Site soil surveys are recommended in respect of foundations to establish specific site conditions before foundation work.

DETERMINED
PLAN

PLOT 1

SOUTH HOLLAND DC
HOUSING & PLANNING
22 NOV 1996
Ref: 105176

G. R. MERCHANT
LENG AMICE, FIWO,
ARCHITECTURAL, STRUCTURAL
& LAND DRAINAGE CONSULTANT
TEL: HOLBEACH (01406) 490800

PROJECT:

3 BEDROOM BUNGLOW & GARAGE

CLIENT:

DGM PROPERTIES LTD

SCALES:

1/50 1/100

DATE:

OCT 1996

G.R. MERCHANT

DRAWING No.:
DGM-MD.0171

REVISIONS: