



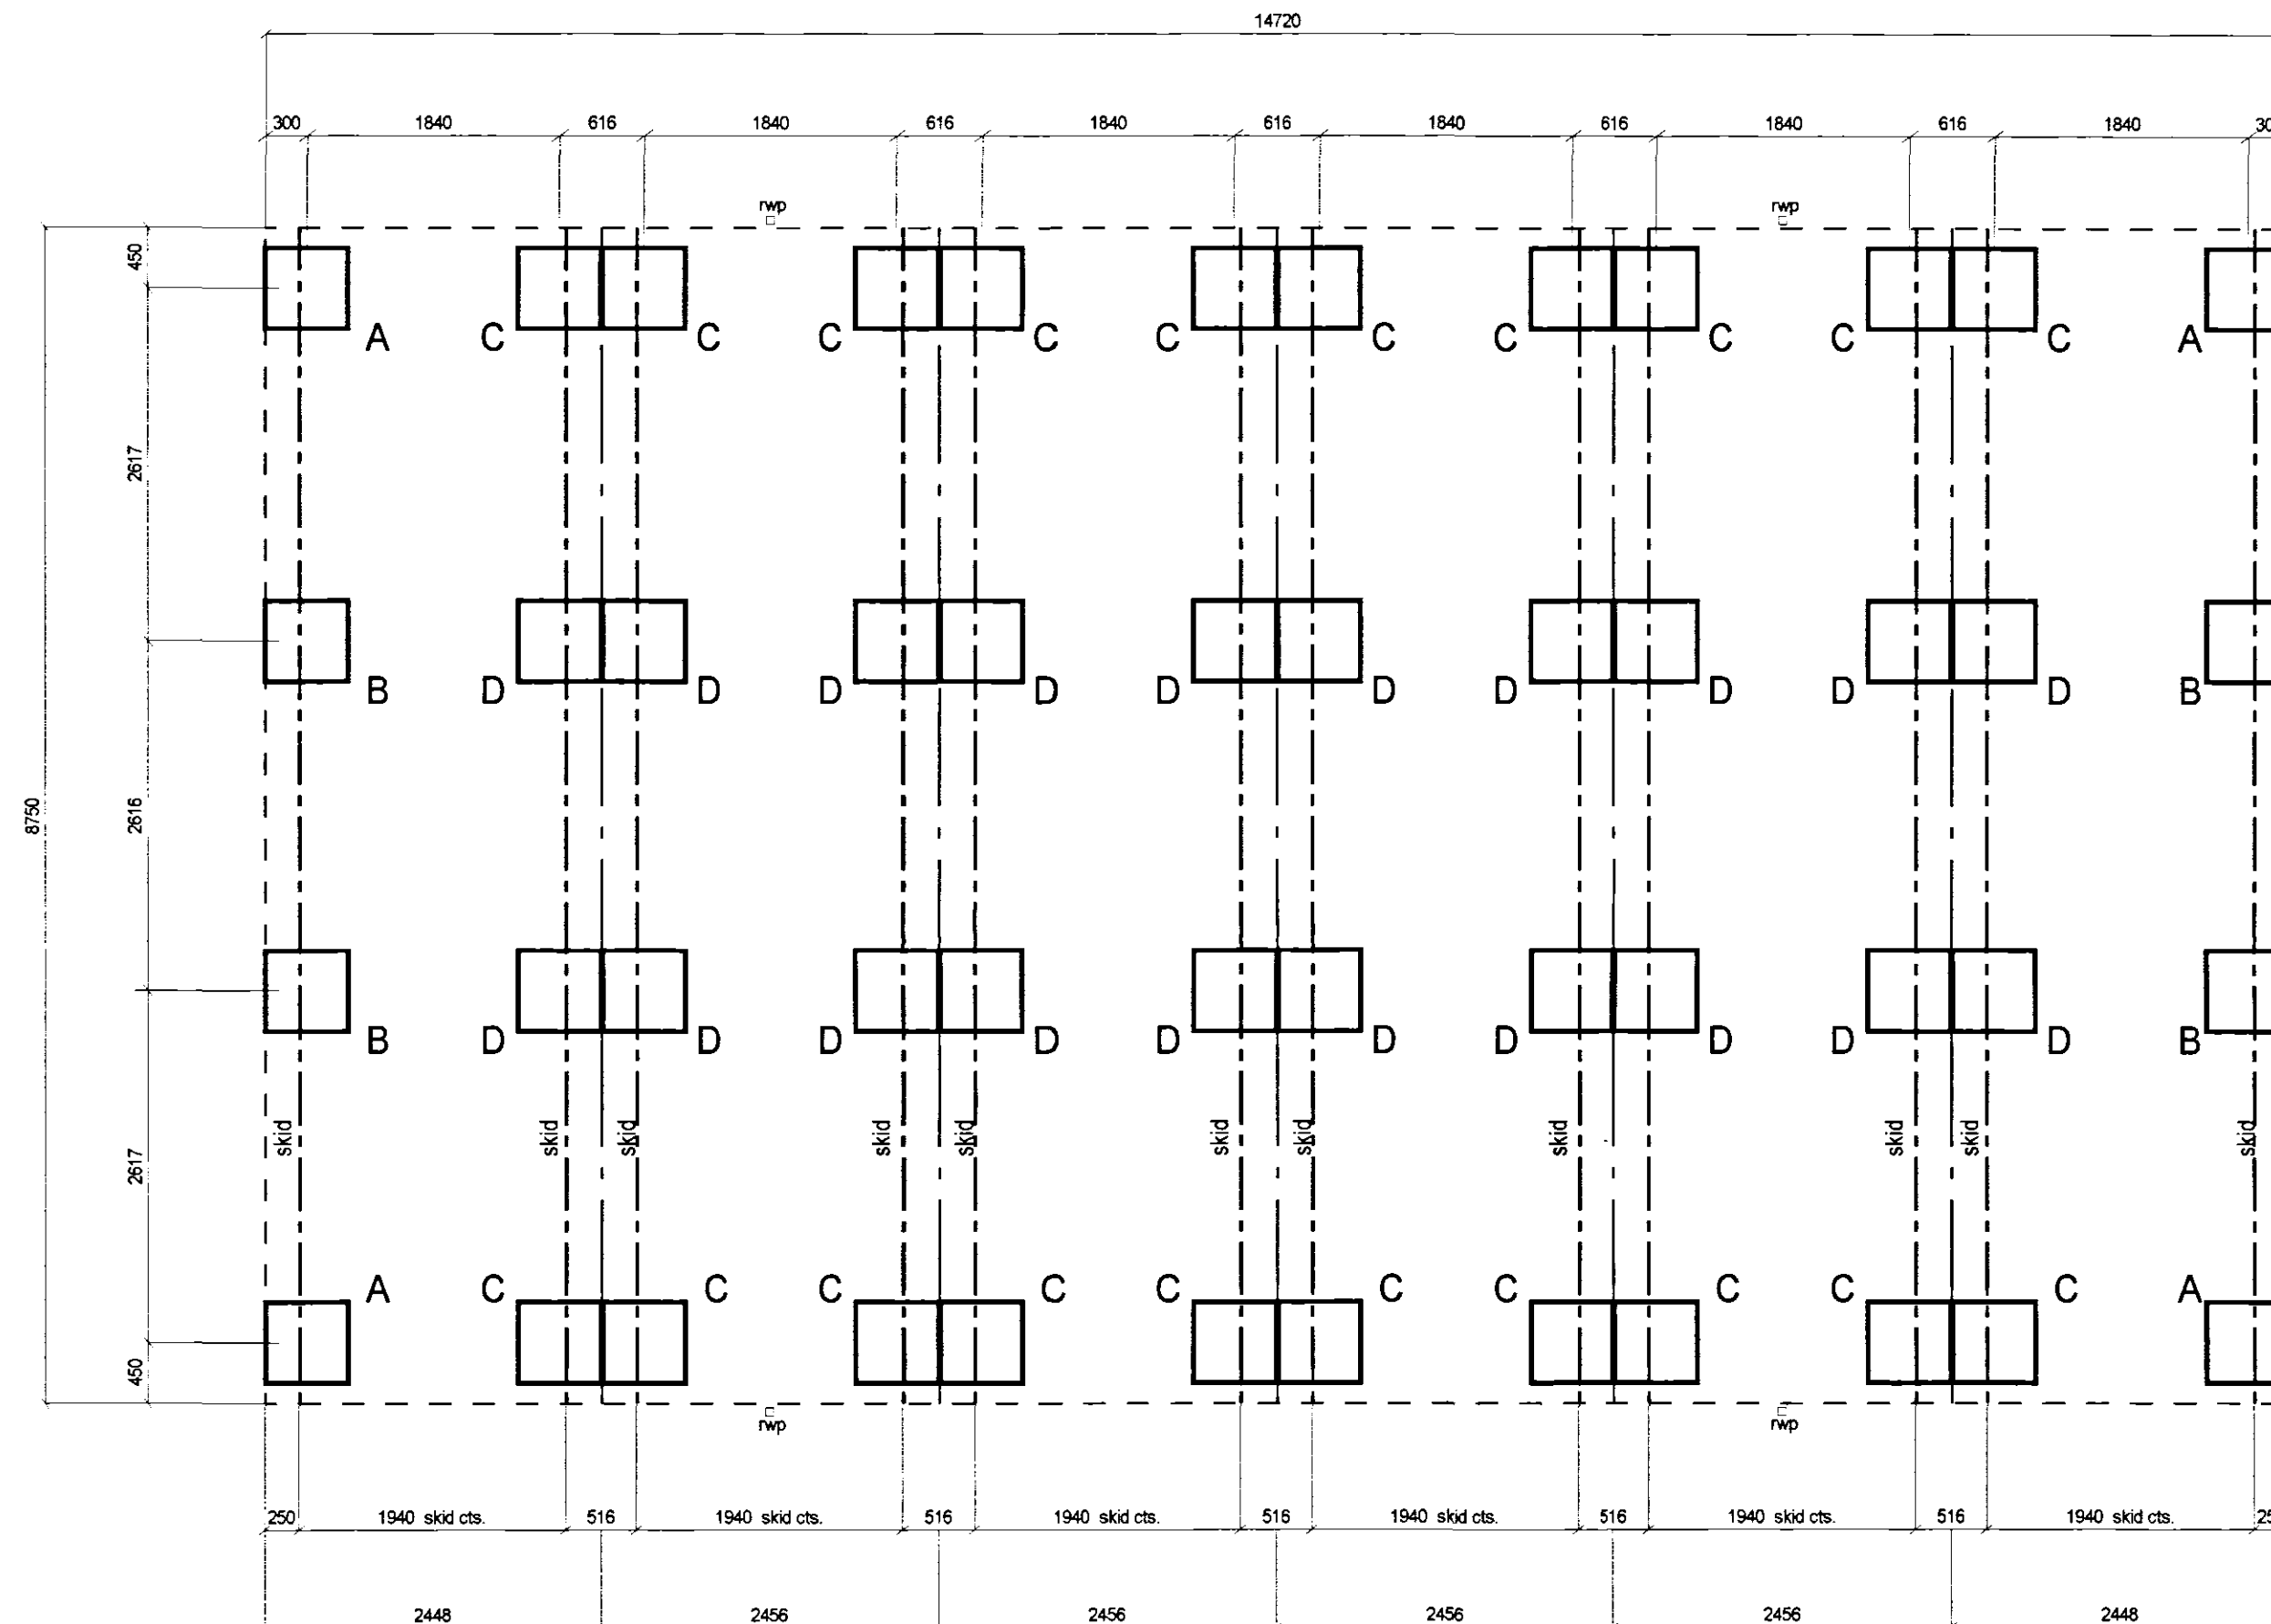

PLAN LAYOUT



BASED ON MIN. GROUND
BEARING PRESSURE OF 55kN/m²

STD. FOUNDATION PADS OF 600 x 600 x 50mm
PRECAST CONCRETE PAVING SLABS BEDDED &
LEVELLED WITH SAND CEMENT MORTAR (1:3)
FOUNDED ON TARMAC SUBSTRATE. HEIGHT
OF FOUNDATIONS SUBJECT TO GROUND
CONDITIONS.

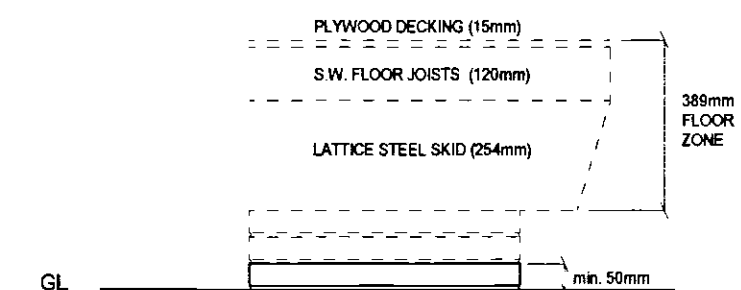

ALL SUBJECT TO LOCAL AUTHORITY
BUILDING CONTROL APPROVAL

PAD	LOAD (kN)	MIN. GROUND BEARING (kN/m ²)
A	11.40	31.67
B	14.18	39.39
C	15.83	43.97
D	10.30	28.61

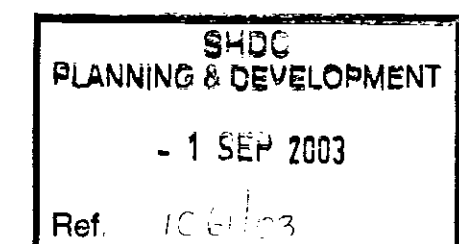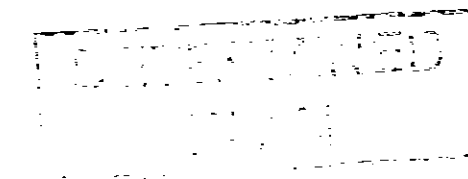

CARTER CABIN HIRE LTD.

TEL. 01553 810778
FAX. 01553 810793

Client

Title PROPOSED SIX BAY 28' x 48' MODULAR
BUILDING - FOUNDATION LAYOUT

Revisions

DRAWN MAH

SCALE 1:50

DATE 21 / 08 / 03

DRG No. 10066 - 2

ORIGINAL DRAWING PAPER A2