


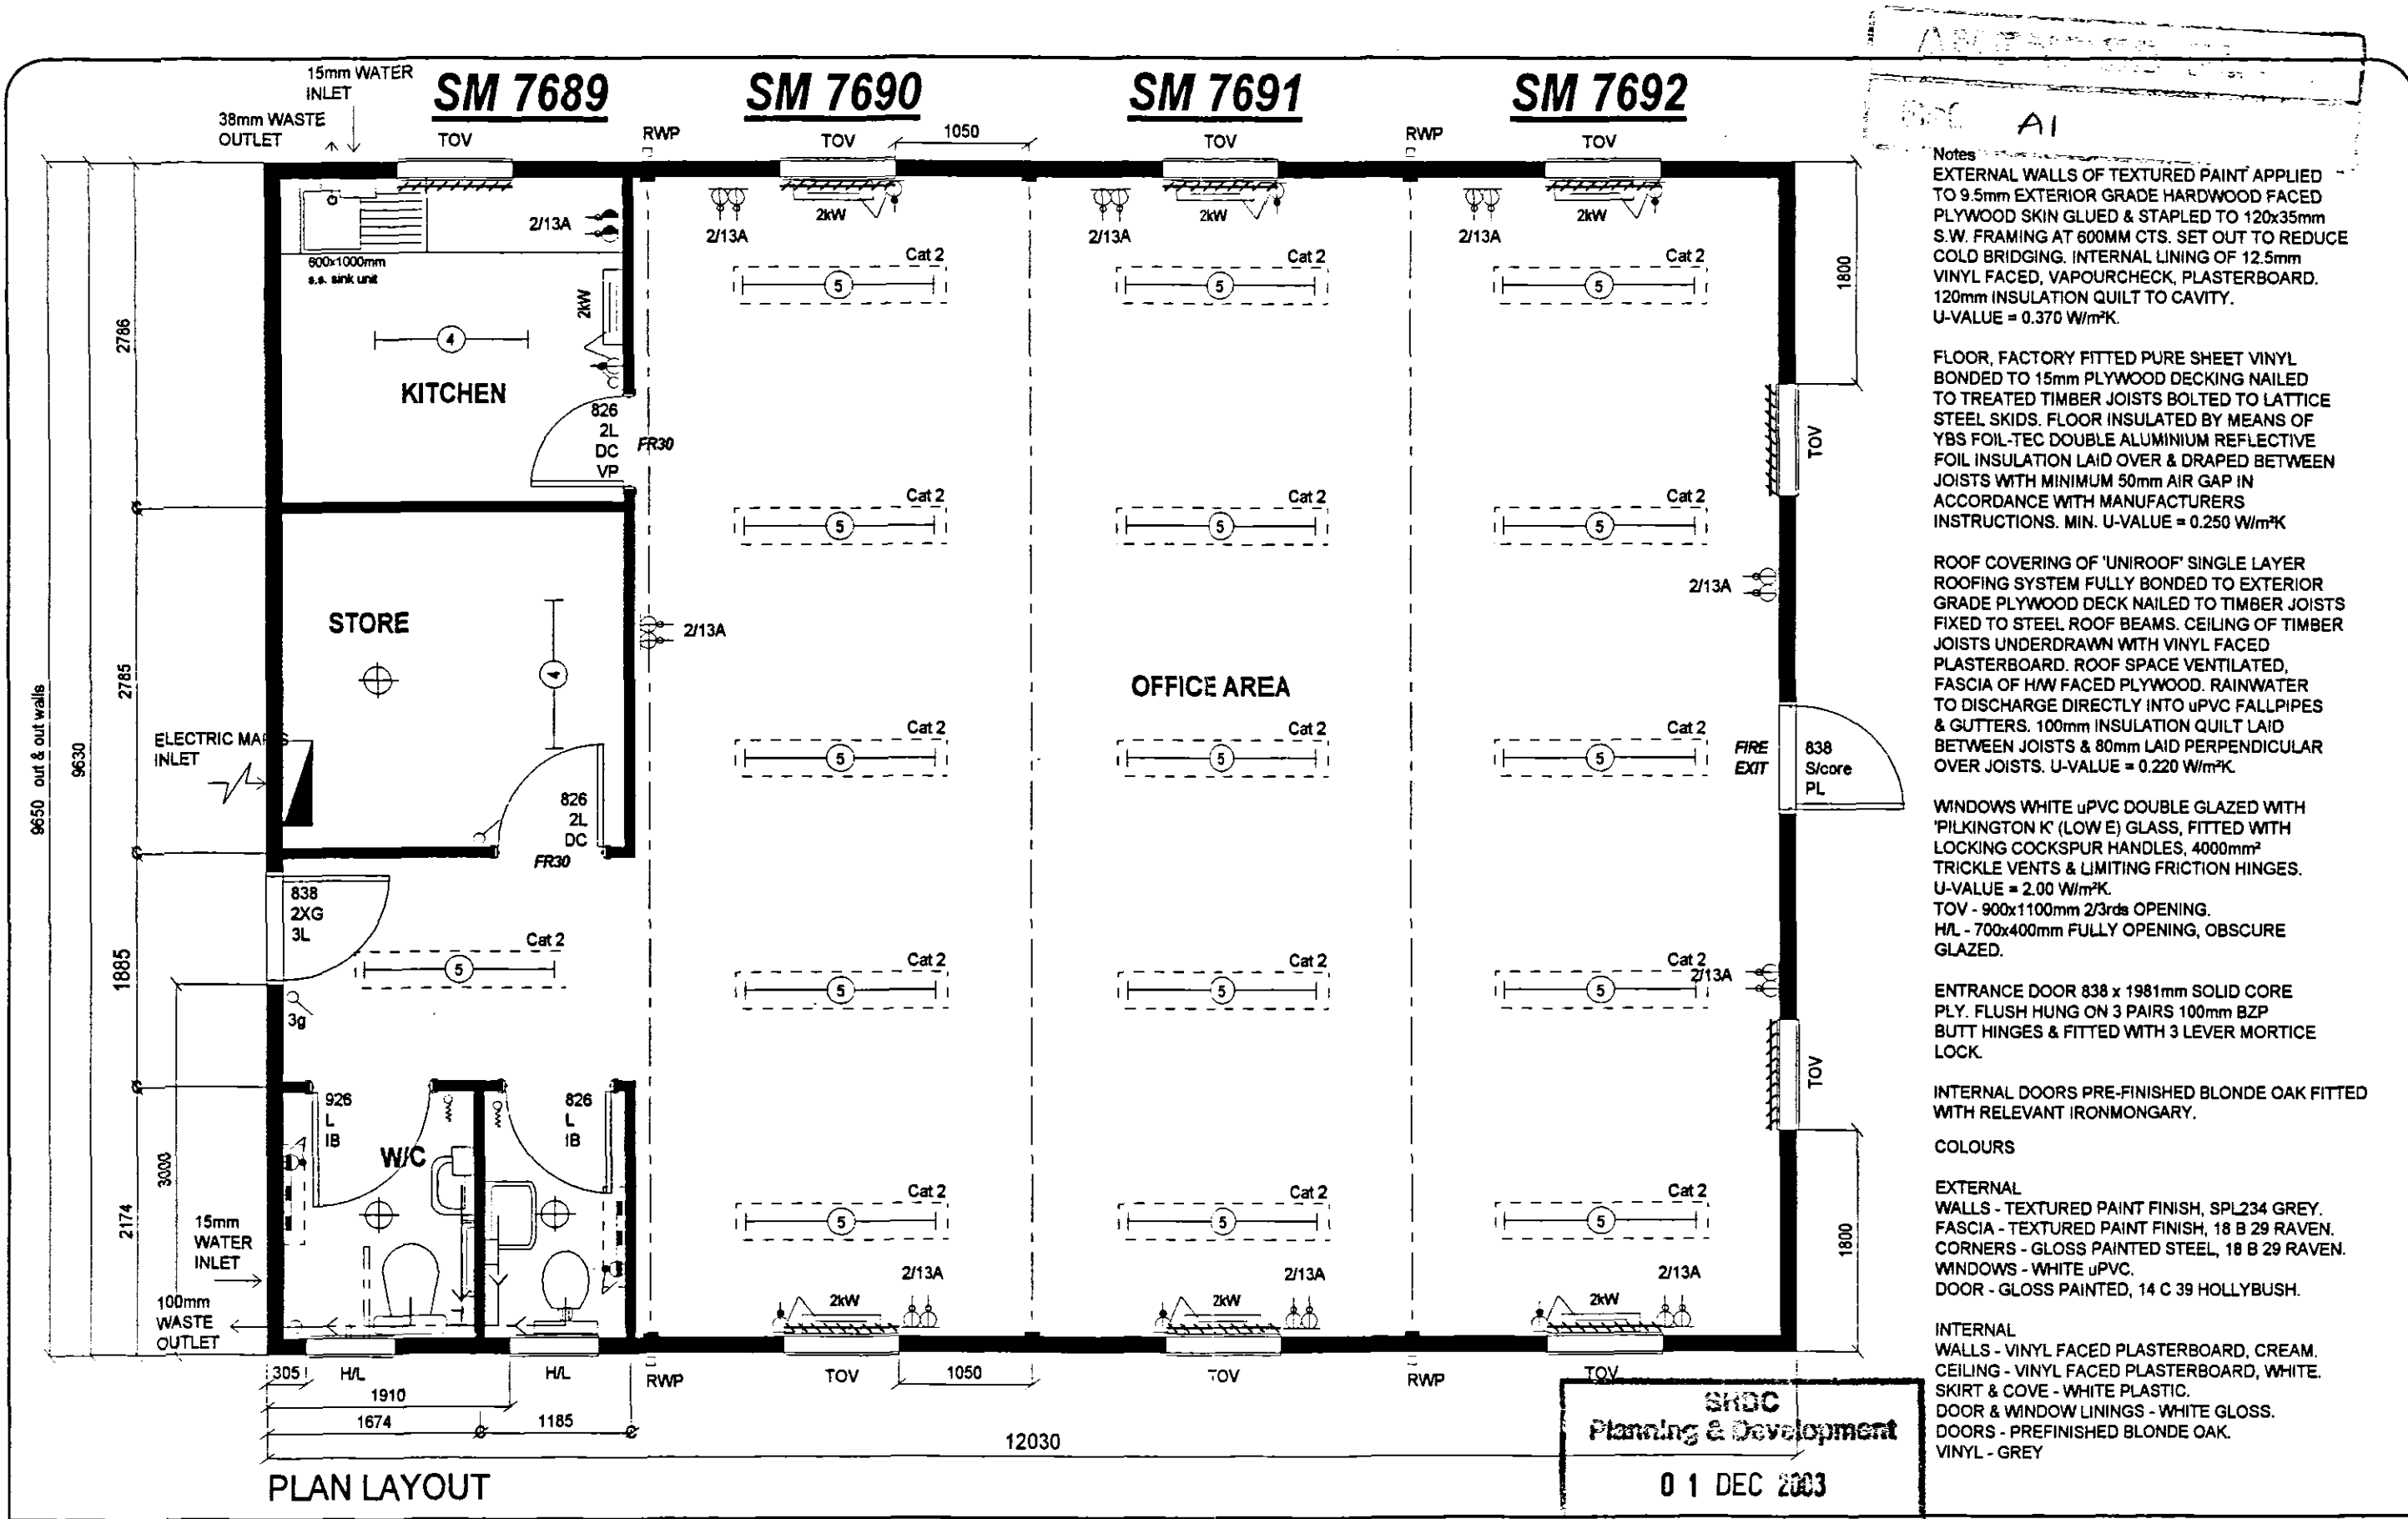

CARTER CABIN HIRE LTD.

TEL. 01553 810778
FAX. 01553 810793

Client *BANKS CARROLL - GEDNEY*

Title PROPOSED 4 BAY MODULAR OFFICE BUILDING
BUILDING - PLAN LAYOUT

Revisions
A: INCREASED TO 4 BAY. COLOURS AMENDED. 26/11/03 MAH
B: STORE & KITCHEN & COLOURS AMENDED. 26/11/03 MAH
C: ENT. DOOR MOVED, WINDOW ADDED, TOILET AMENDED. 26/11/03 MAH

DRAWN PJB
SCALE 1 : 50
DATE 12 / 03 / 03
DRG No. 10399 - 1

SHDC
Planning & Development

01 DEC 2003

1061/03