Contractors are responsible for checking all dimensions on site prior to work commencing.Due to areas of the structure being covered, unexposed or otherwise inaccessible the notes / specifications of existing materials are subject to confirmation of site when it is feasible to expose the relevant areas of construction. All material schedules are given in good faith and for pricing purposes only. It is the responsibility of the contractor to check their accuracy before ordering any materials. Remway Design accepts no responsibility for the accuracy of these material schedules.

0m 1m 2m 3m 4m 5m

VISUAL SCALE 1:50 @ a3

08 / 1 - Proposed Ground Floor Schedule

Name	Area	Perimeter
Kitchen Diner	19.25 m²	21.3 m
Living	14.35 m²	15.1 m
Store	1.10 m²	4.2 m
Utility Cup'd	0.90 m²	3.8 m
W.C	1.80 m²	5.6 m
Grand total: 5	37.45 m²	50.0 m

06 - Window Schedule (Sizes subject to site survey)

Mark	Width	Height
W1	1810.0	1350.0
W2	1810.0	1350.0
W3	1002.5	1050.0
W4	1002.5	1200.0
W5	1002.5	1200.0
W6	1002.5	1050.0
W7	1002.5	1200.0
W8	910.0	1050.0
W9	910.0	1050.0
W10	1002.5	1200.0
W11	685.0	1050.0
W12	1002.5	1200.0
W13	1002.5	1200.0
W14	1002.5	1200.0
W15	1002.5	1200.0
W16	685.0	1050.0
Grand total: 16		

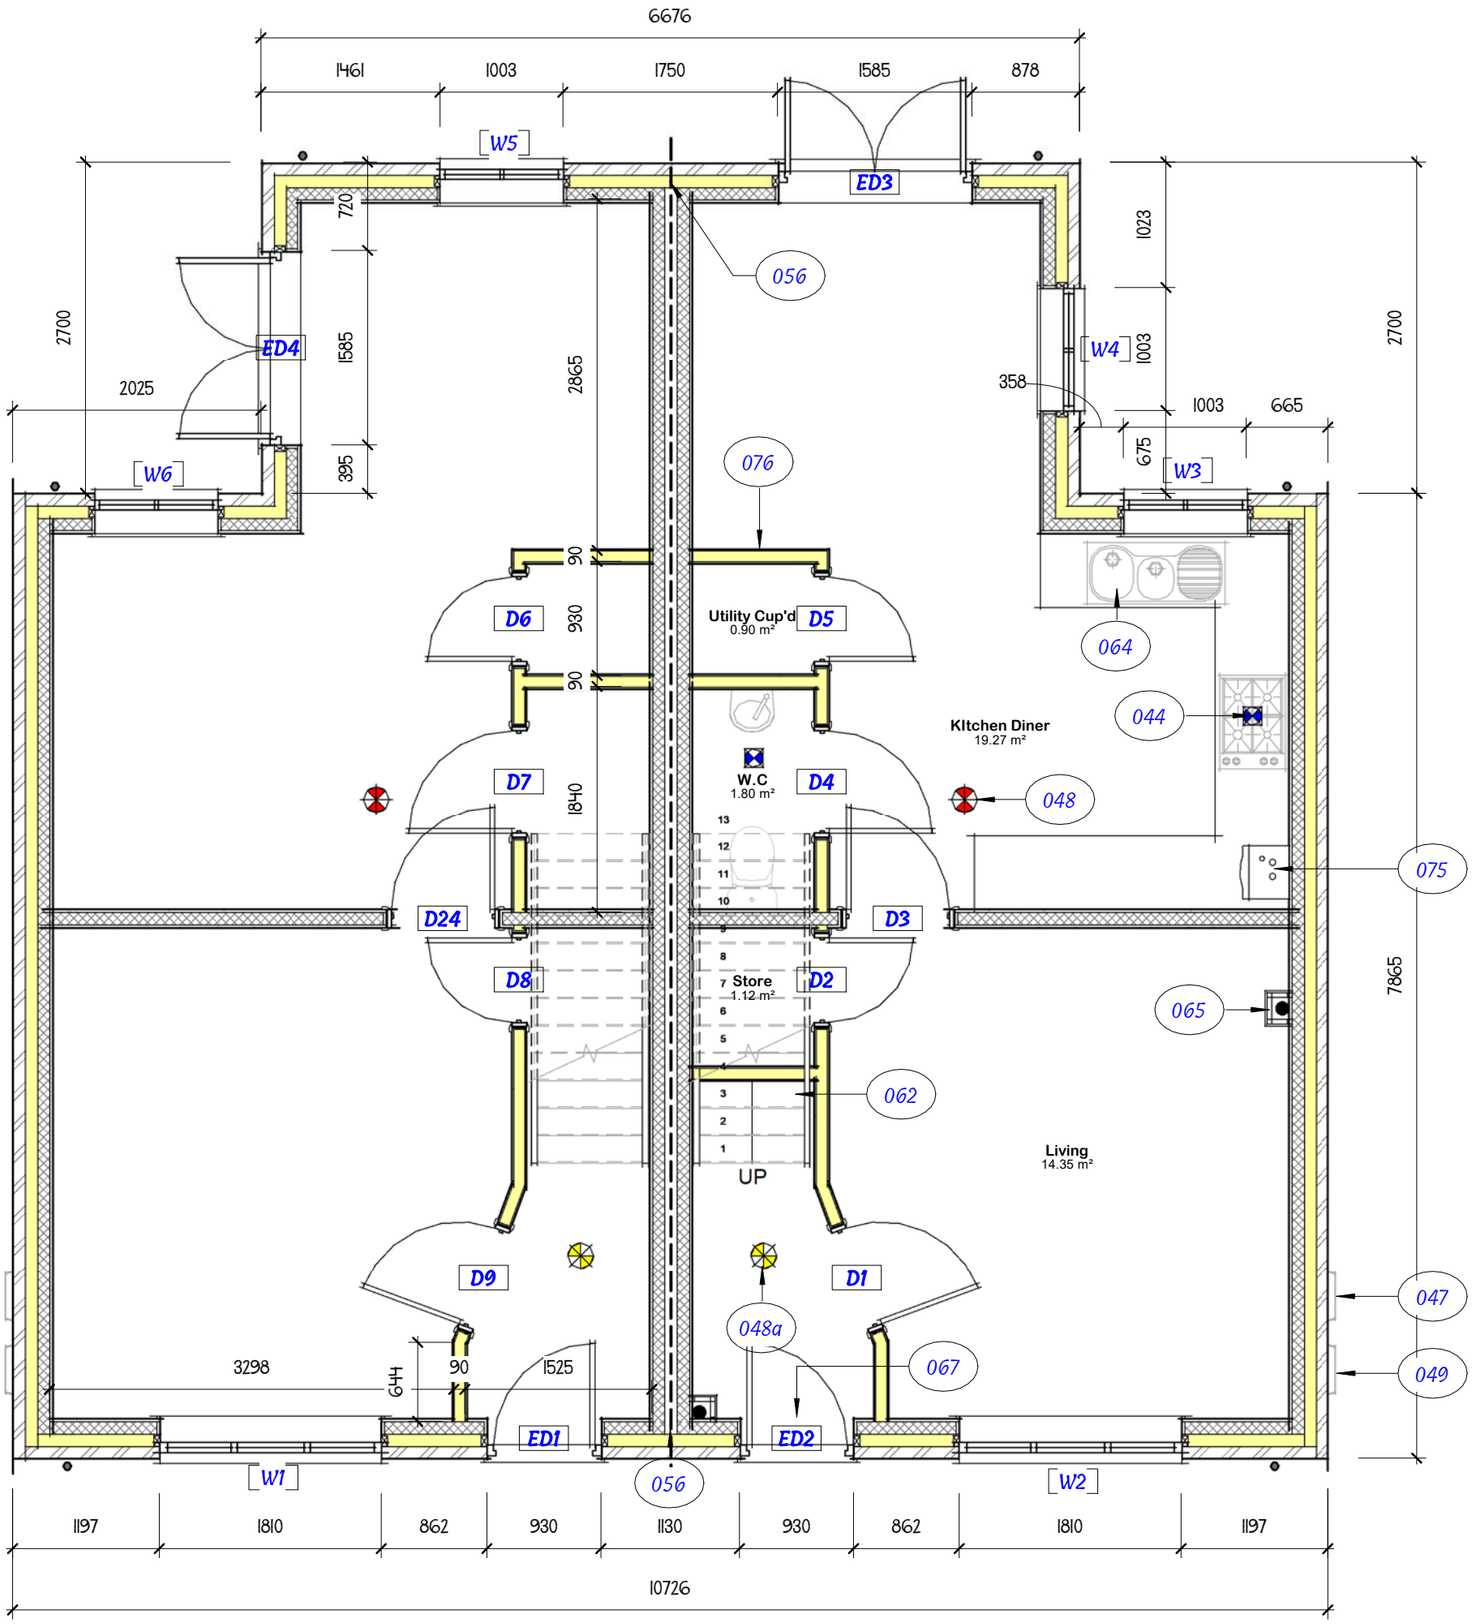

114 Spalding Road | Holbeach

Drg No

Ground Floor Plot 1 and 2

2840 / PL1 / 02 rev B

remway Design Ltd