


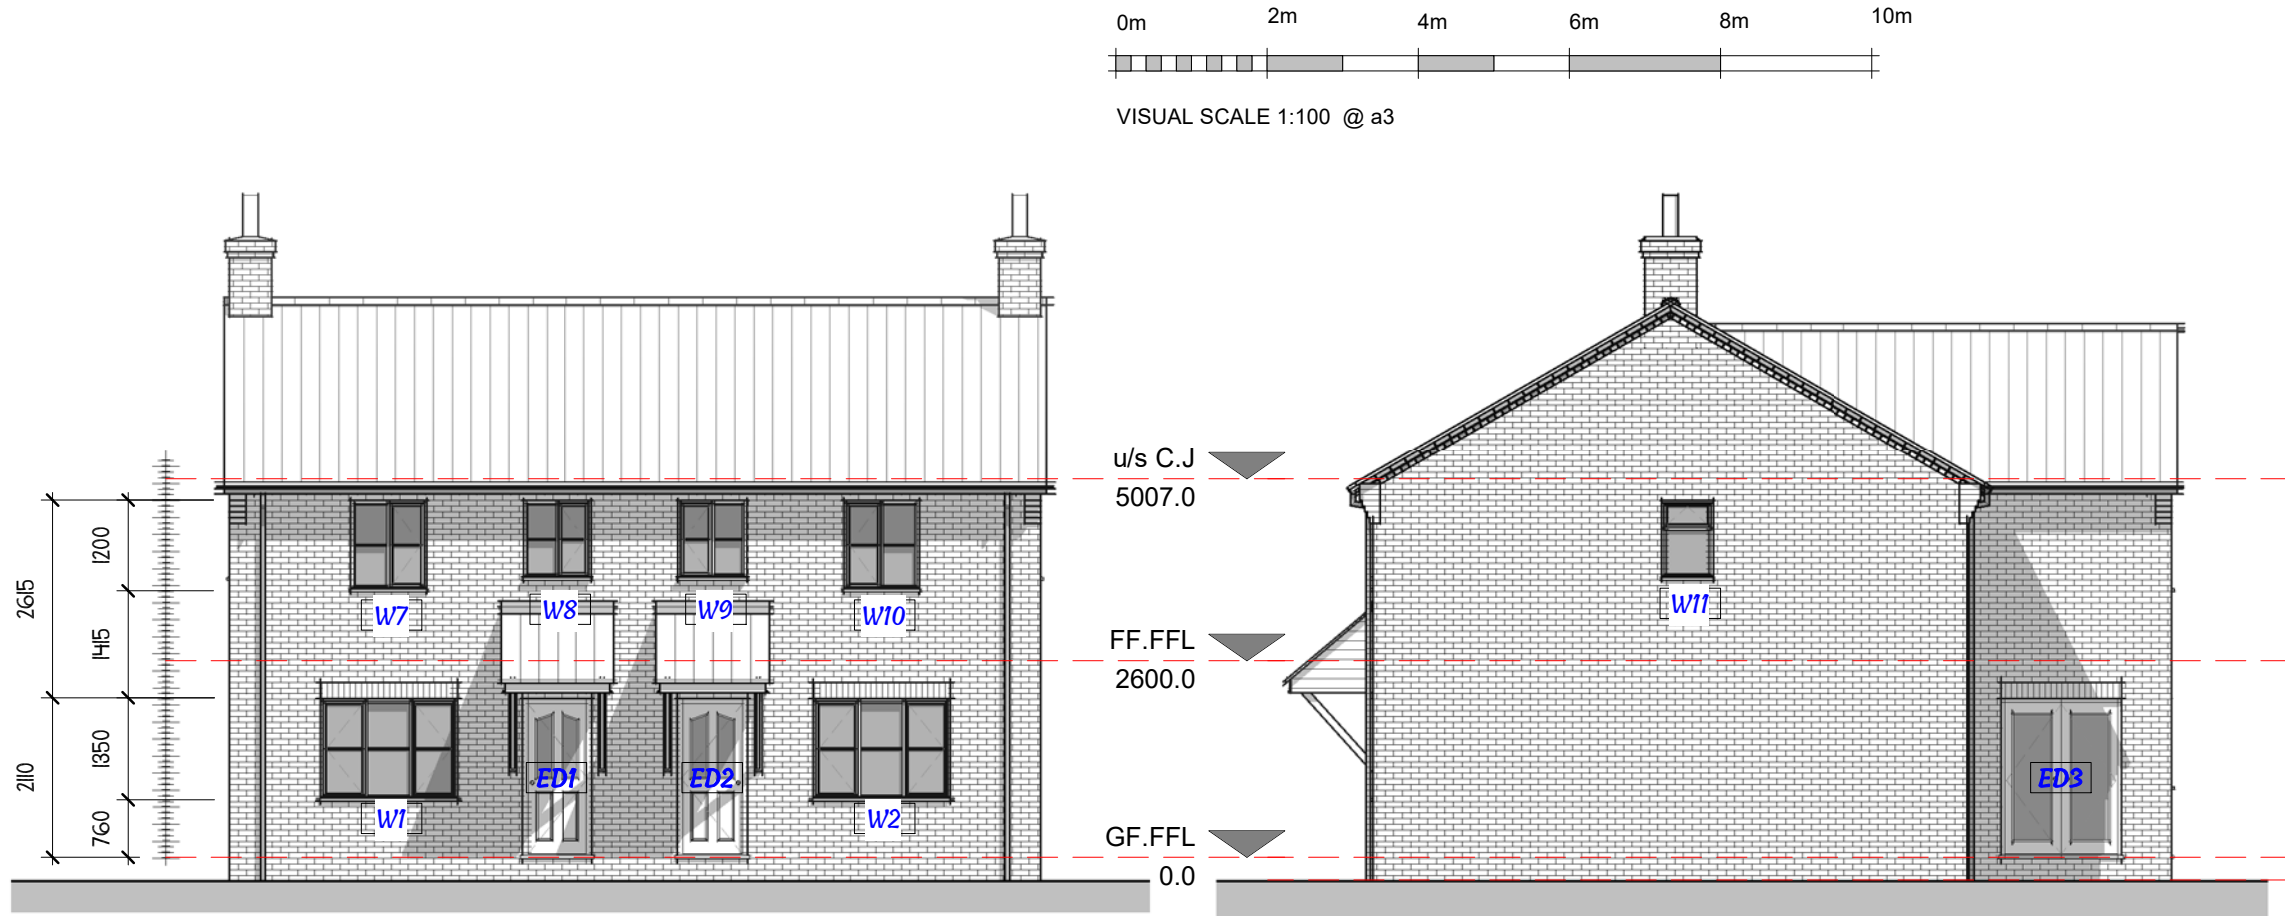

Elevation 01 – Front
1 : 100

Elevation 02 – Right
1 : 100

06 - Window Schedule (Sizes subject to site survey)		
Mark	Width	Height
W1	1810.0	1350.0
W2	1810.0	1350.0
W3	1002.5	1050.0
W4	1002.5	1200.0
W5	1002.5	1200.0
W6	1002.5	1050.0
W7	1002.5	1200.0
W8	910.0	1050.0
W9	910.0	1050.0
W10	1002.5	1200.0
W11	685.0	1050.0
W12	1002.5	1200.0
W13	1002.5	1200.0
W14	1002.5	1200.0
W15	1002.5	1200.0
W16	685.0	1050.0
Grand total: 16		



Elevation 03 – Rear
1 : 100



Elevation 04 – Left
1 : 100

07 - External Door Schedule (Sizes subject to site survey)		
Mark	Width	Height
ED1	930.0	2110.0
ED2	930.0	2110.0
ED3	1585.0	2110.0
ED4	1585.0	2110.0
Grand total: 4		