


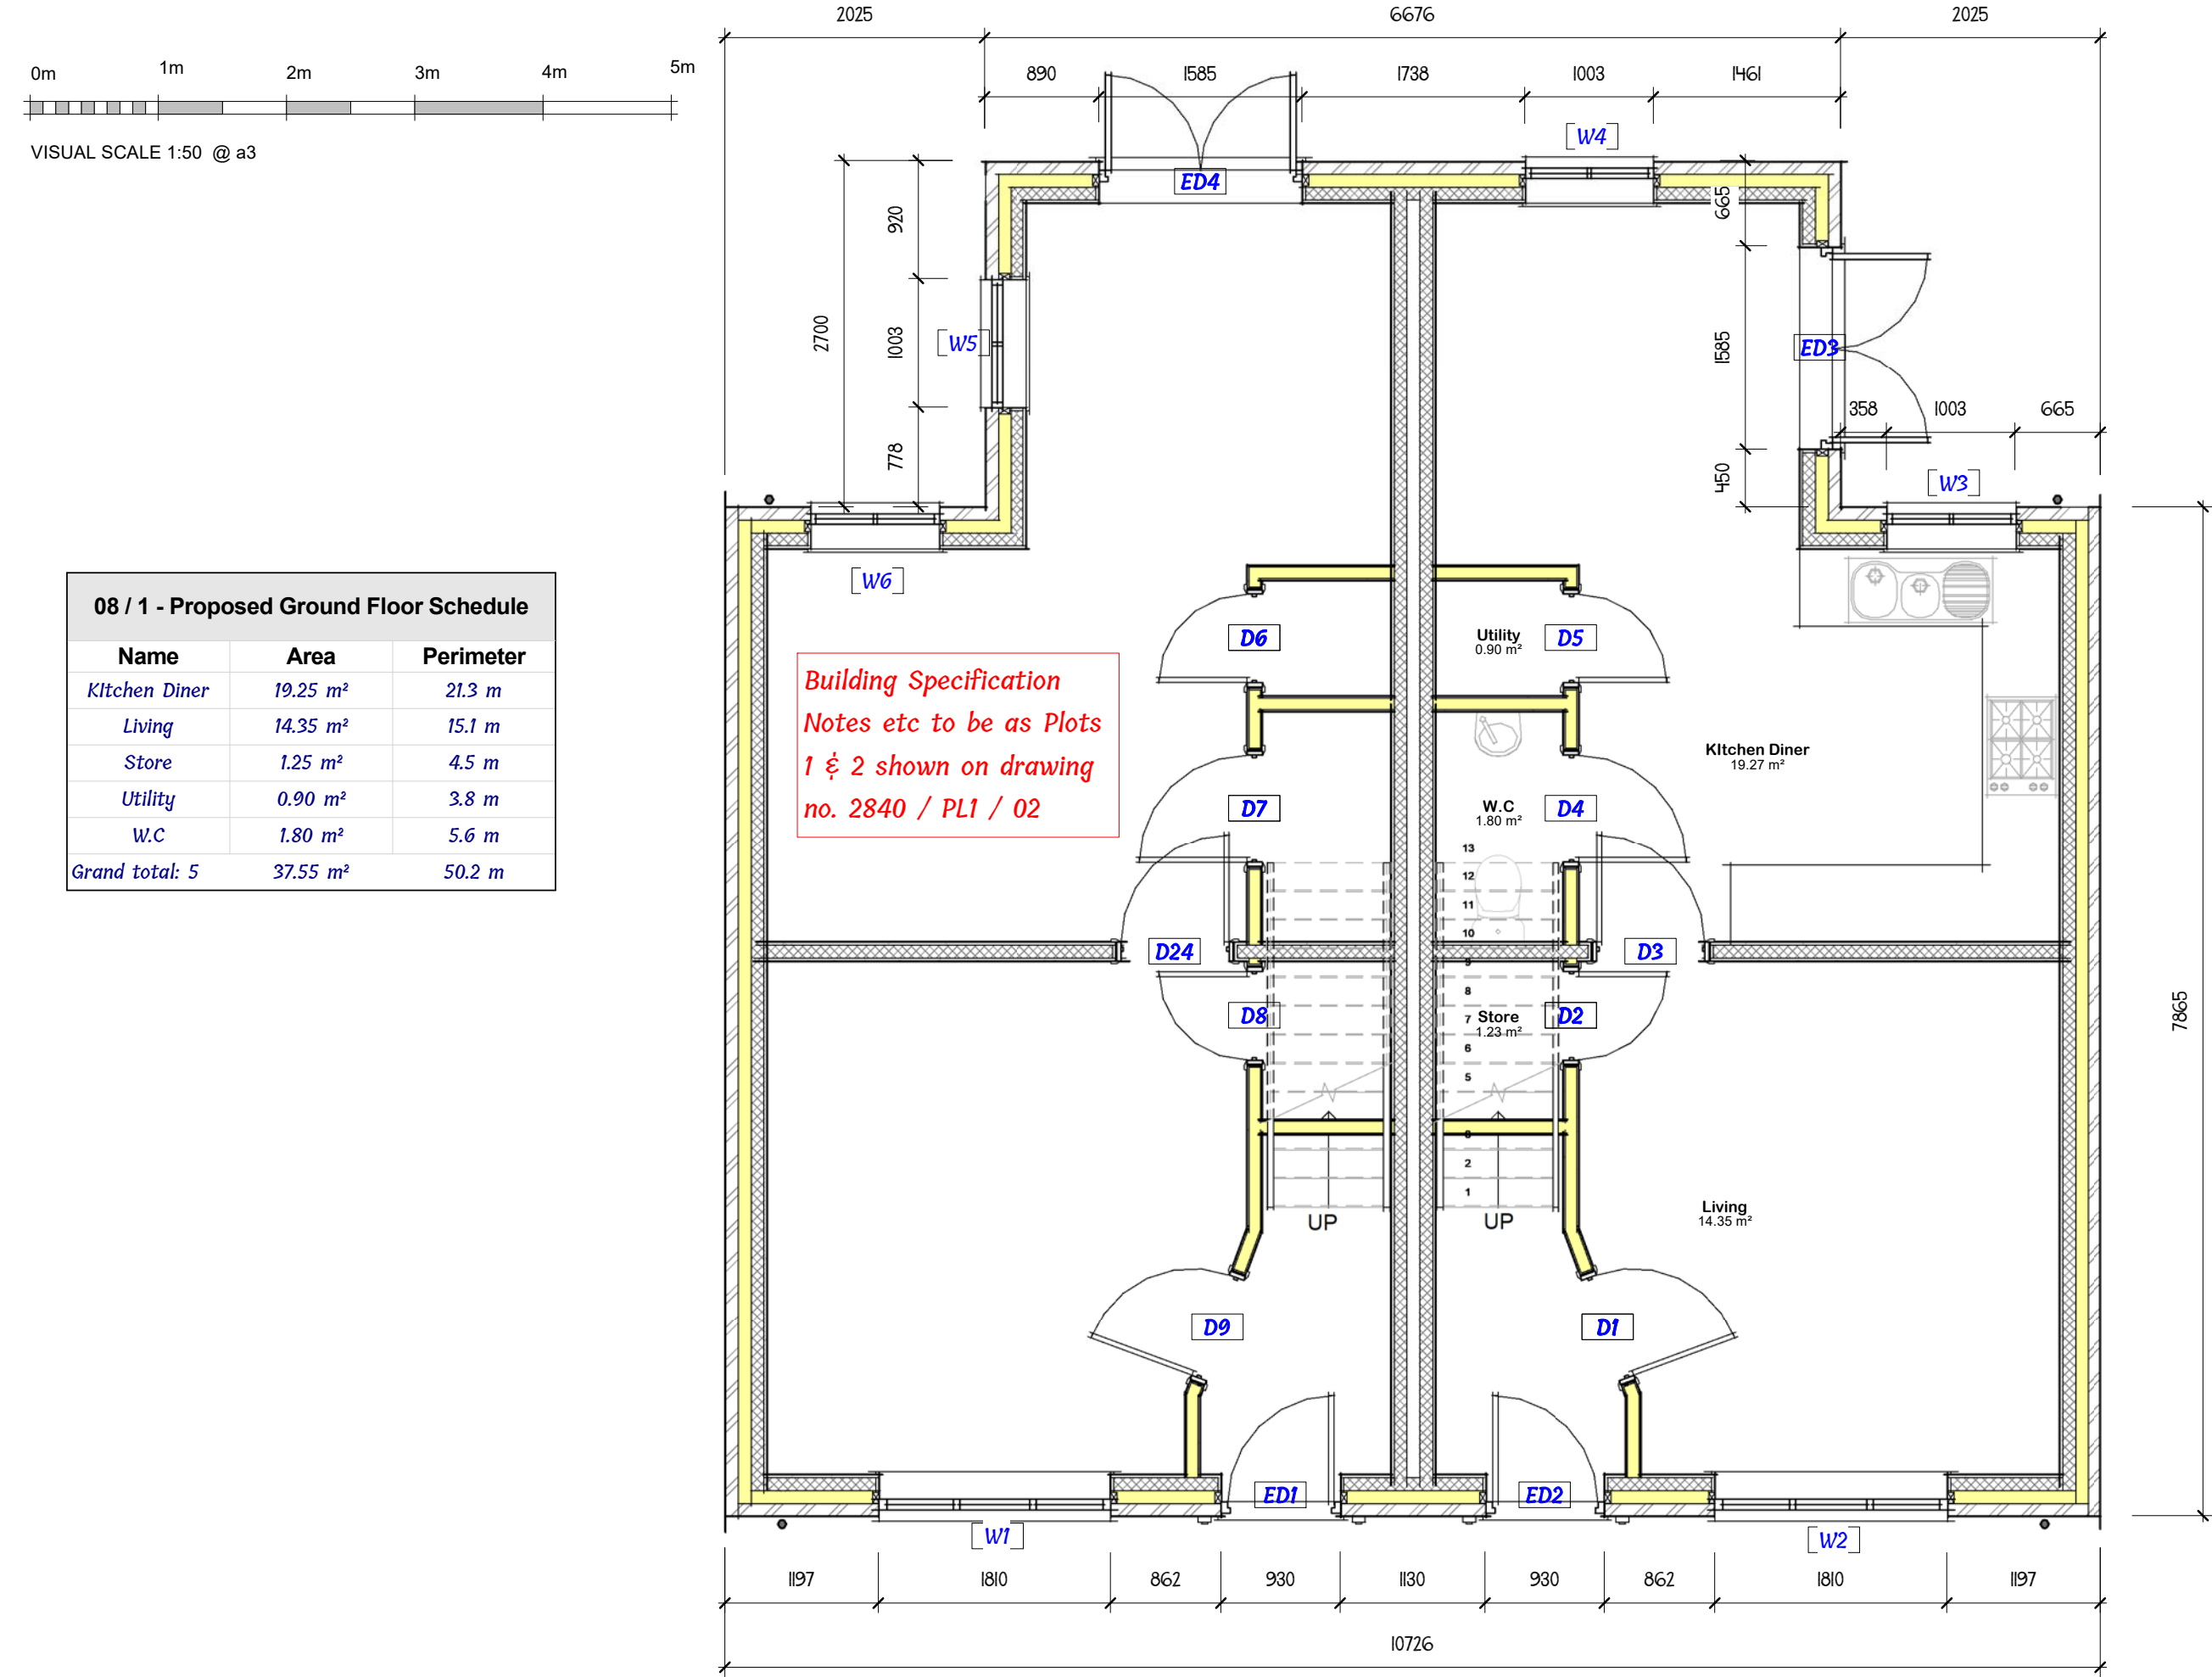

Ground Floor Plot 3 and 4

Drg No 2840 / PL3 / 02 revB



114 Spalding Road | Holbeach