
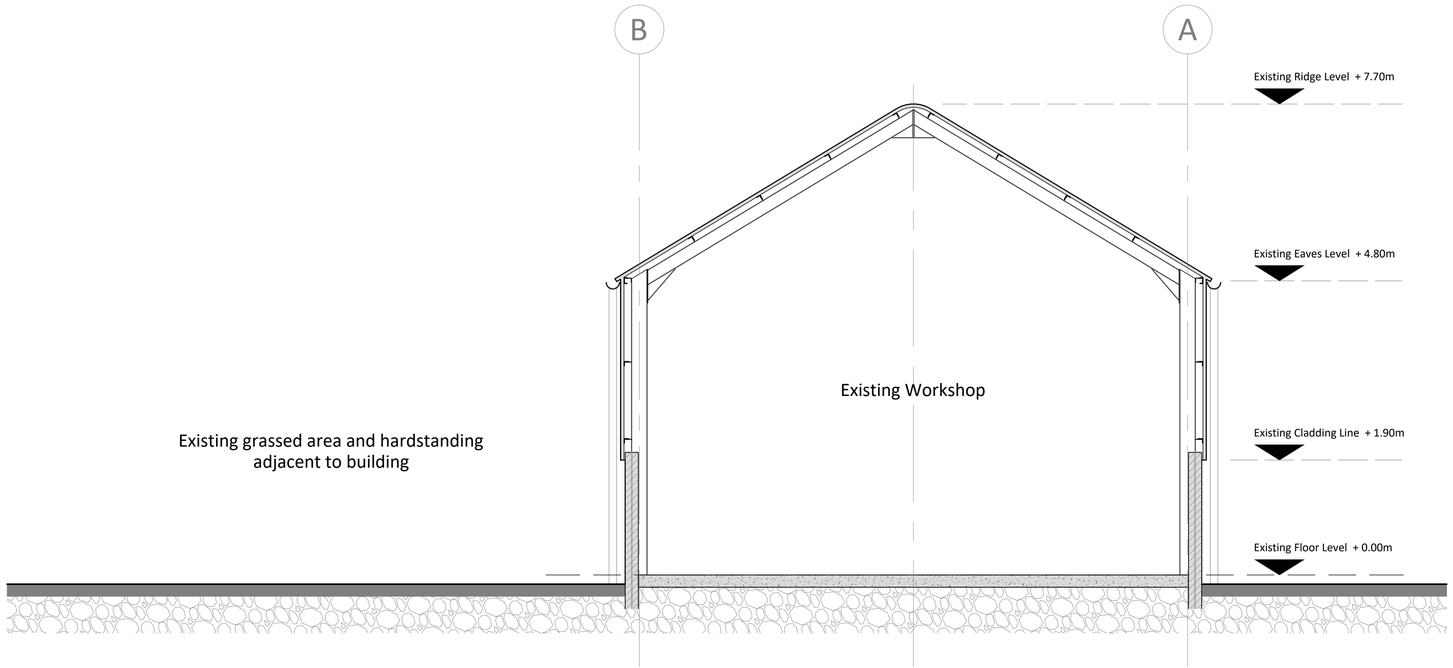


Existing Building Section

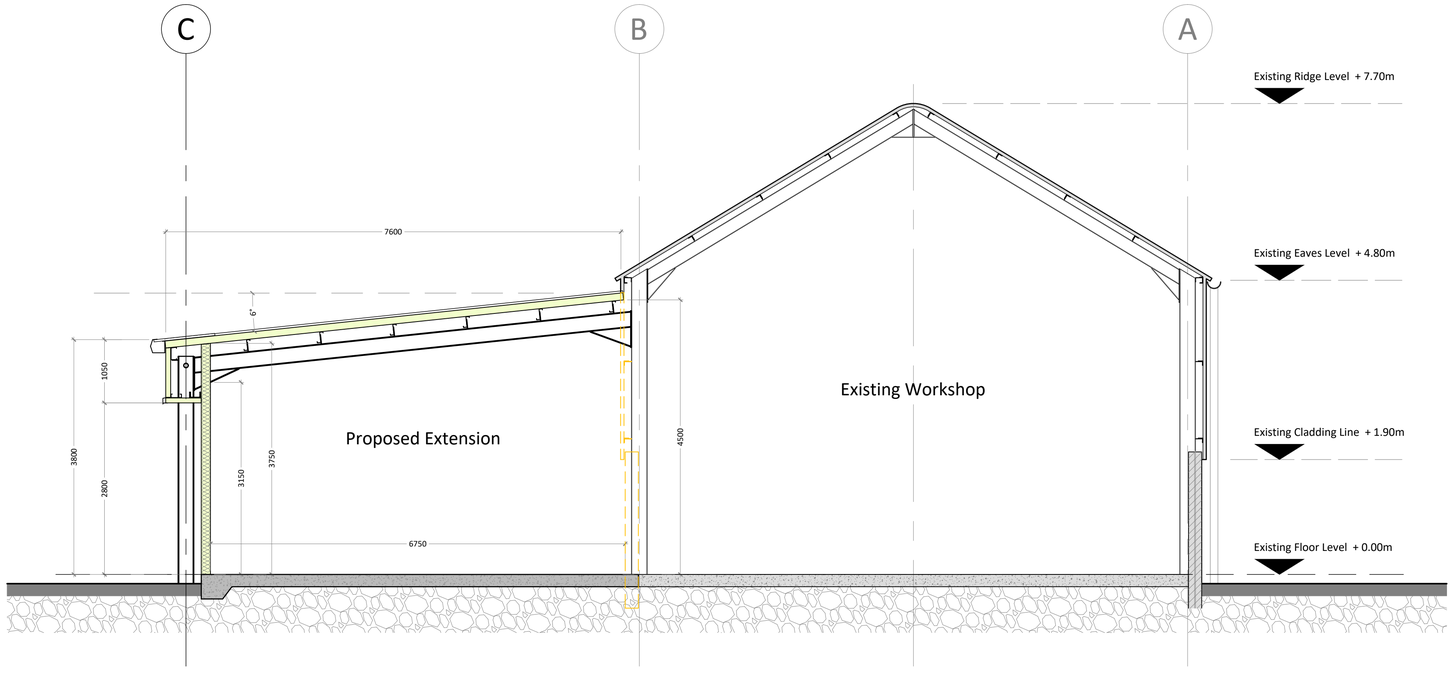

Proposed Building Section

Scale Bar 1:50

0 0.5m 1m 2m 4m 8m 15m

drawing no. 1739 - P - 107 | rev 1.0

please do not scale from this drawing, use stated dimensions and levels only, if in doubt please contact Paul Roberts Design

drawing revisions

rev	note	date
1.0	First Issue	28-10-2022

Site Address

Acorn Engineering (Holbeach) Limited
Abingdon Works, Sluice Farm
Holbeach St Marks
Lincolnshire
PE12 8HF

PRD Paul Roberts.design
architectural designers to the food and beverage industry
e paul@paulrobertsdesign.co.uk m 07966 030 566

this drawing and its contents, on paper and as the originating data file, remain the copyright of Paul Roberts Design © **Paul Roberts Design** 2022

client	Acorn Engineering (Holbeach) Ltd
project	Proposed Workshop Extension
project no.	1739
created	Oct 2022
drawing	Existing & Proposed Building Sections
dwg no.	1739 - P - 107
rev	1.0
status	PLANNING
scale	1:50

A1

12 Park Avenue • Chapeltown • Sheffield • S35 1WE