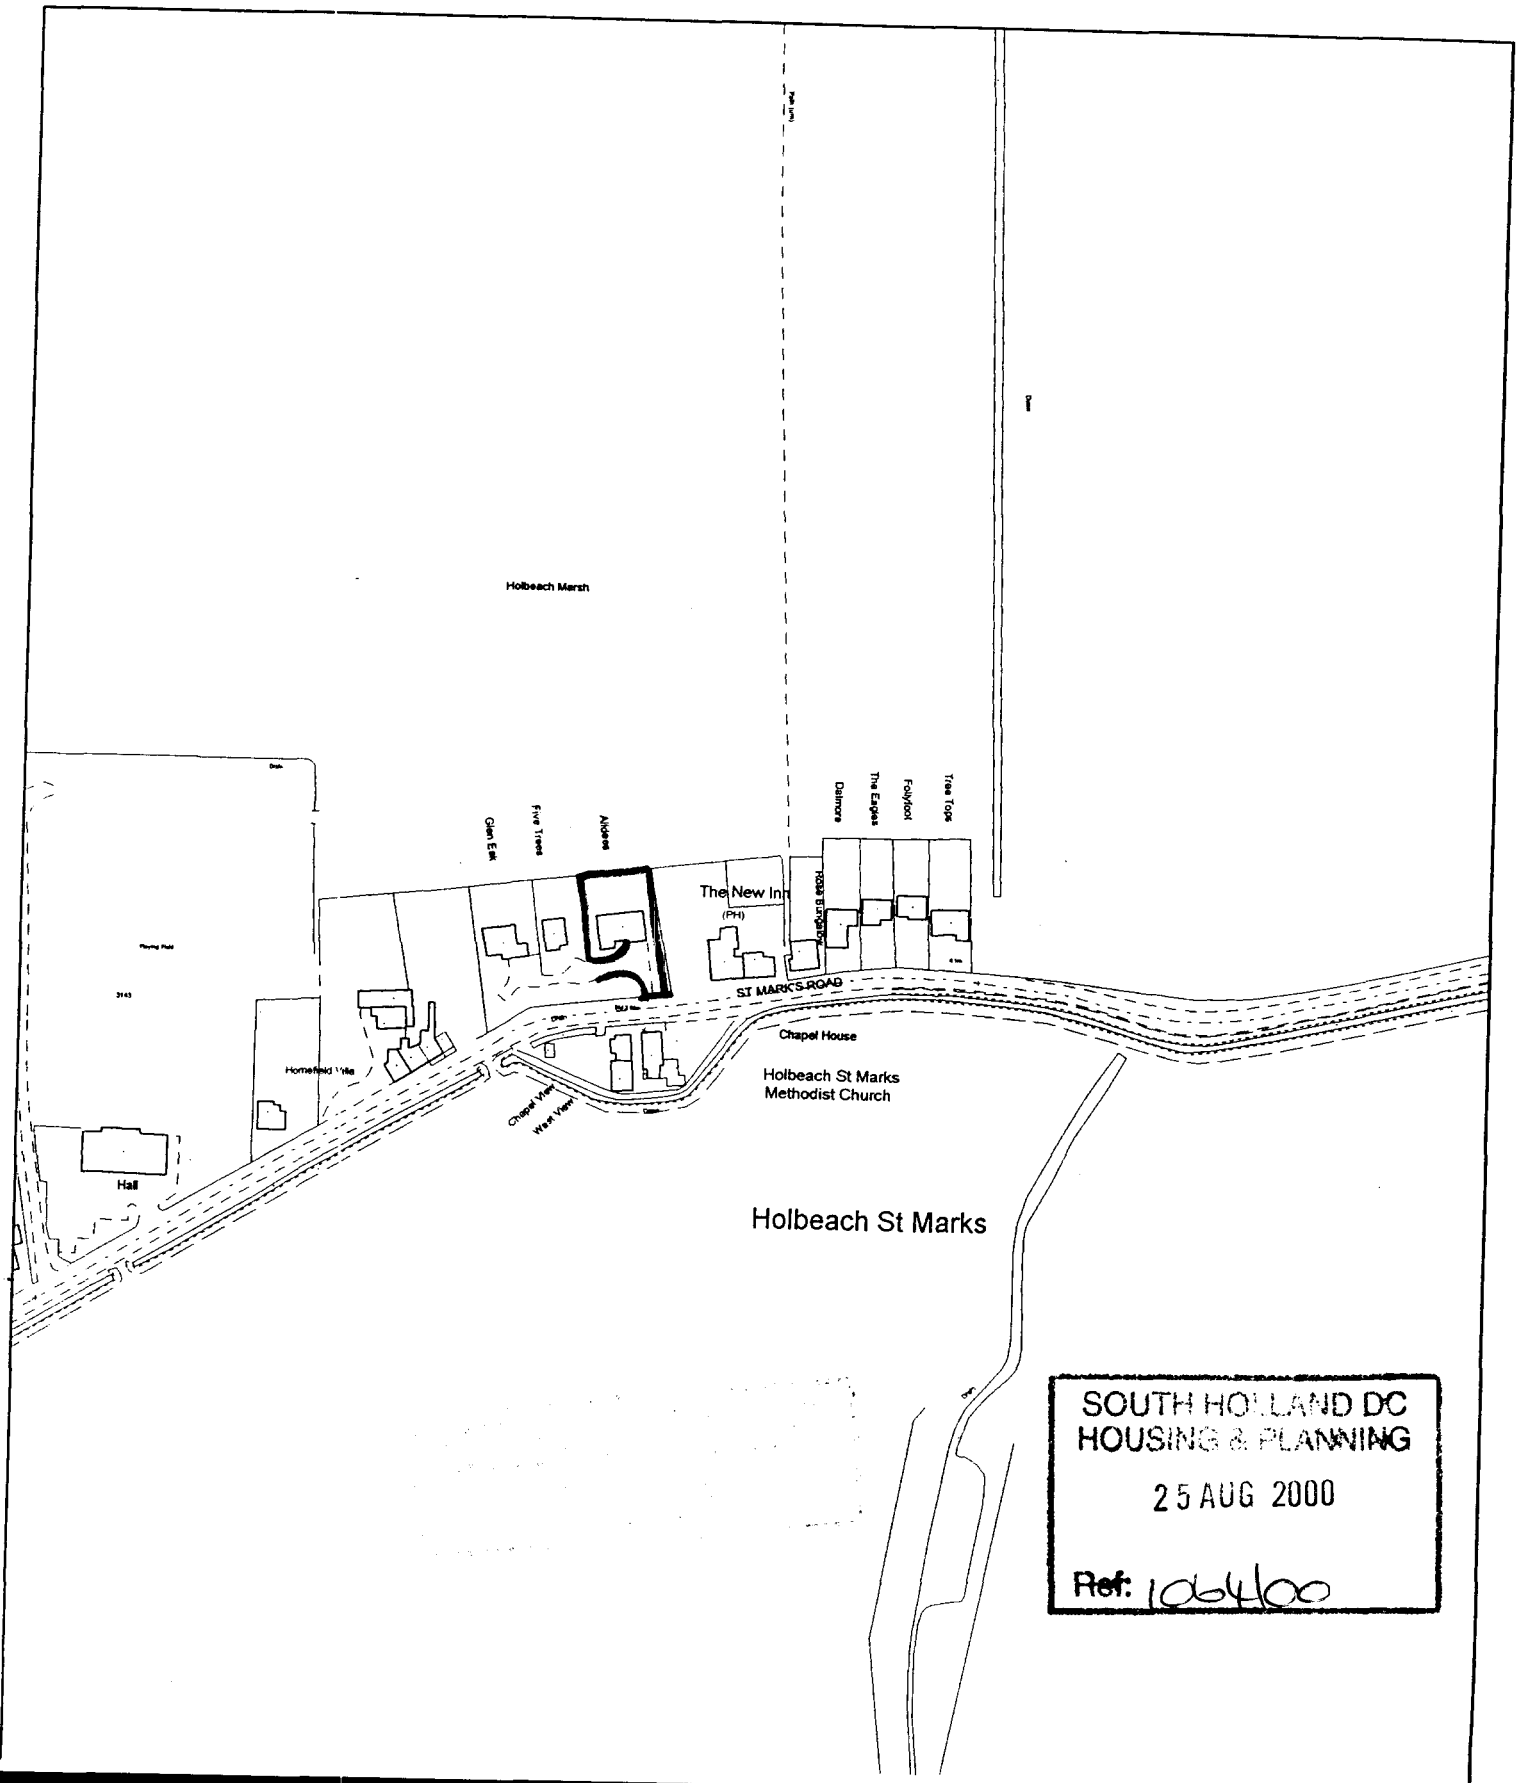



SOUTH HOLLAND DC
HOUSING & PLANNING
25 AUG 2000
Ref: 1064/00

SOUTH HOLLAND DC
HOUSING & PLANNING
25 AUG 2000
Ref: 1064/00

SCALE 1:50

SOUTH HOLLAND DC
HOUSING & PLANNING
25 AUG 2000
Ref: 1064/00

BEFORE

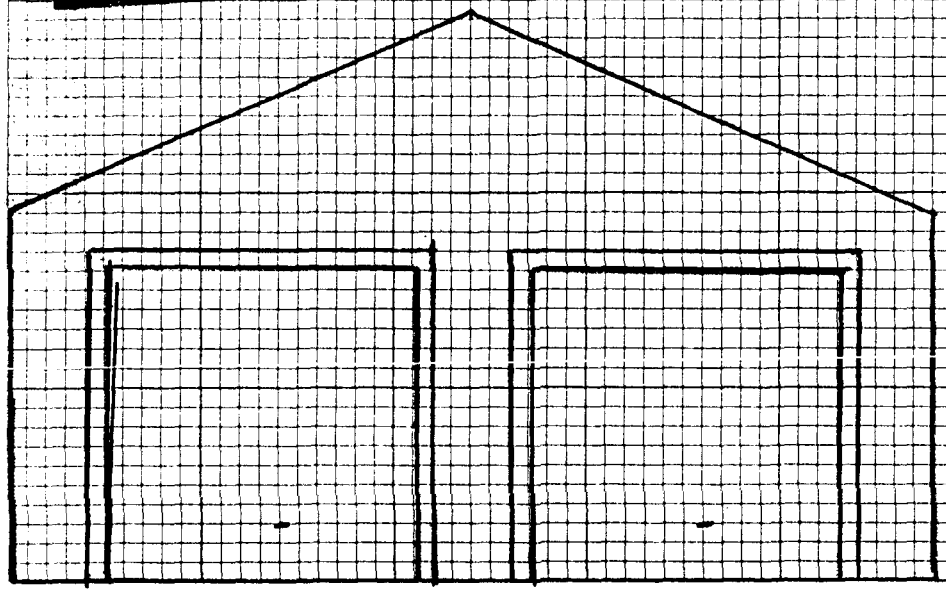

AFTER

