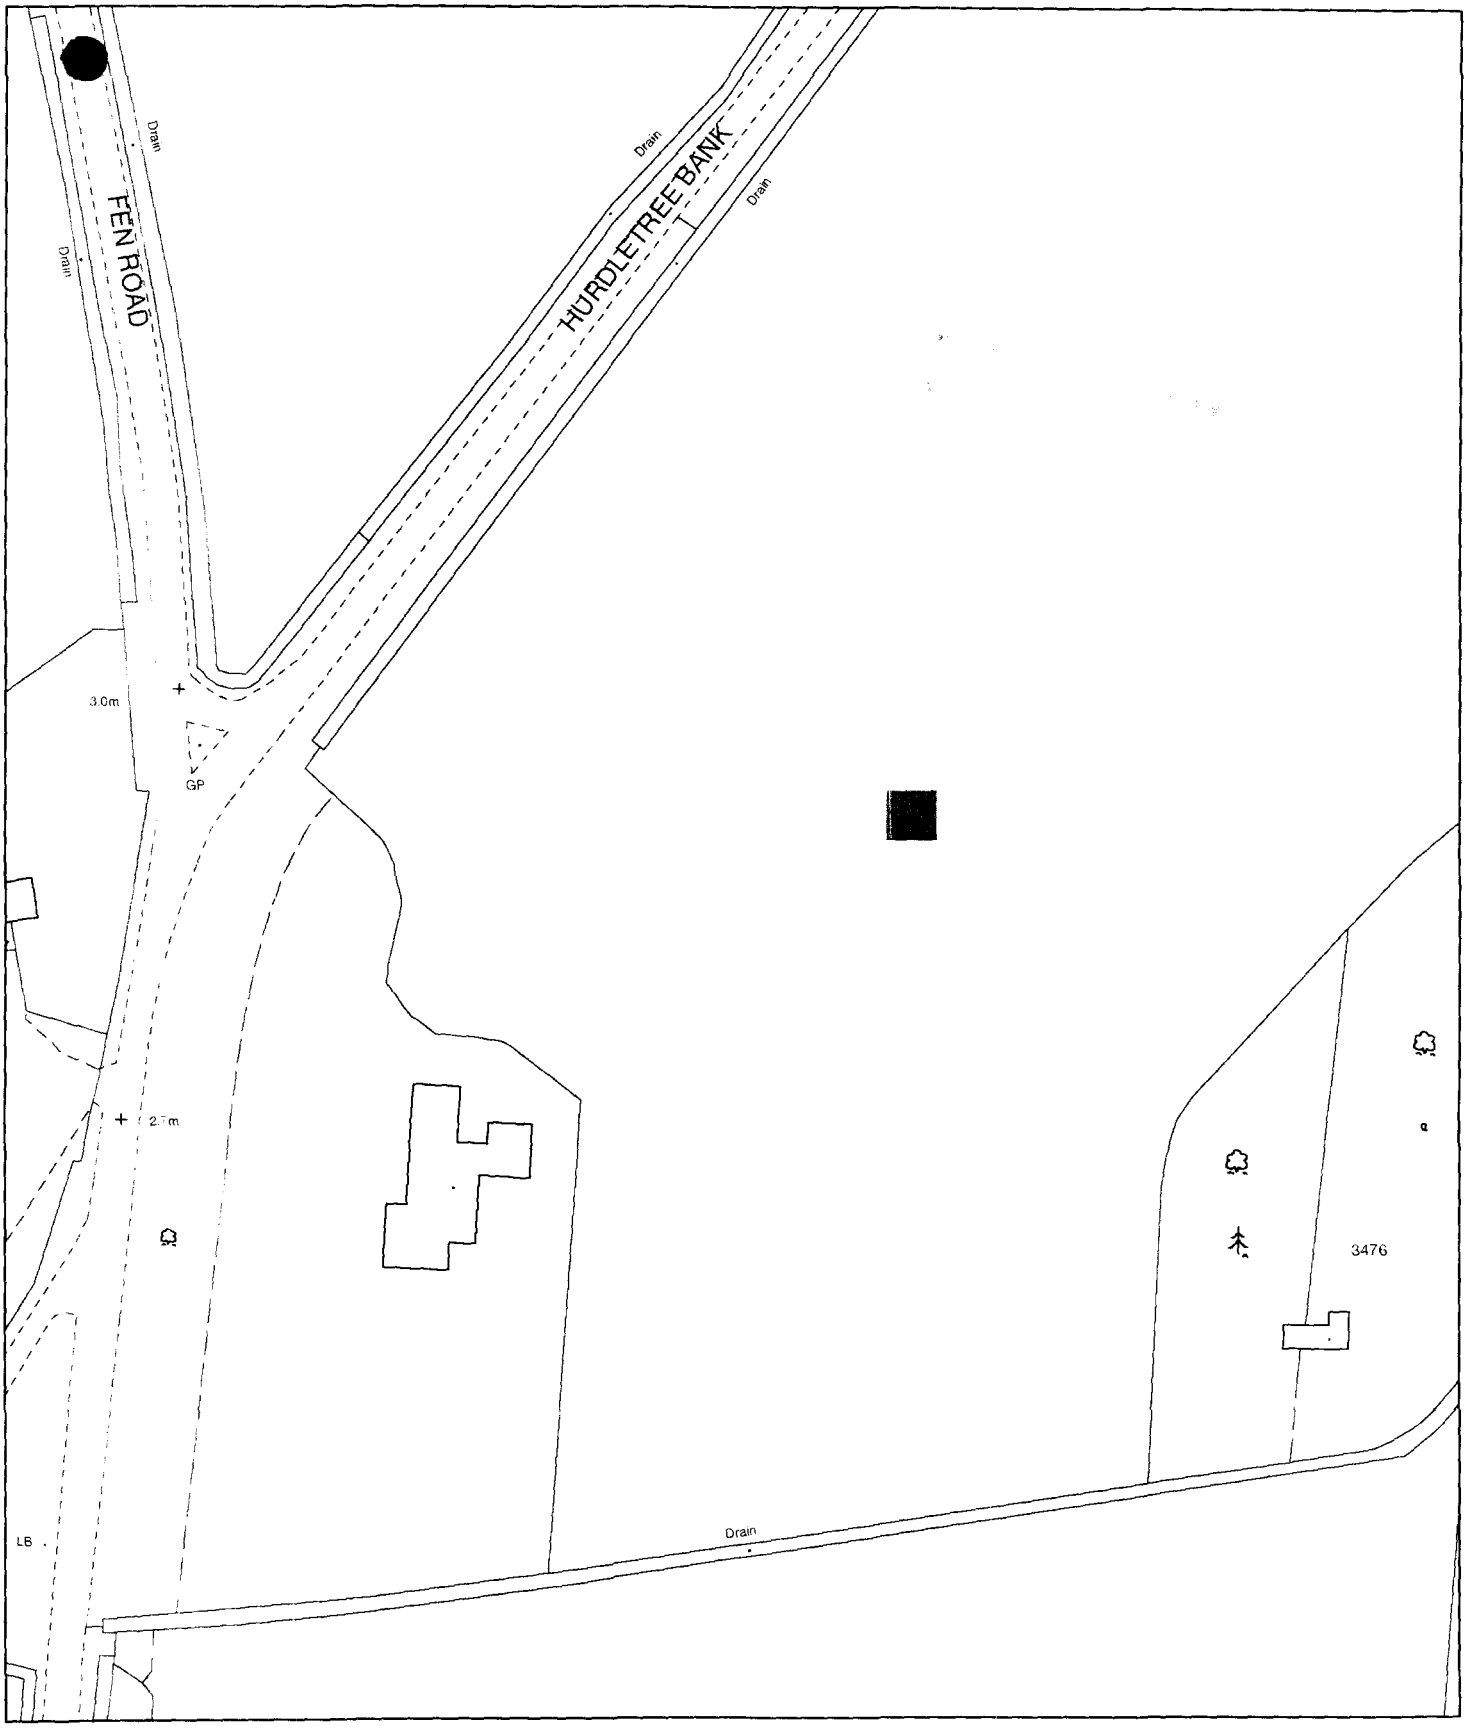


Planning Application Location Plan
Ward Member Notification

H09/1067/02

Scale: 1:1250

Planning and Development

Council Offices, Priory Road, Spalding, Lincolnshire
PE11 2XE

PLEASE DO NOT COPY THIS PLAN
This map is reproduced from Ordnance Survey material with permission of Ordnance Survey on behalf of Her Majesty's Stationery Office (c) Crown copyright. Unauthorised reproduction infringes Crown copyright and may lead to prosecution or civil proceedings. South Holland District Council LA079413 2002

N

COPY

EAST ELLOE RD

348 349 351 352 353 354 355 356

6300
19·31

0005
37·23

2100
2·65

4400
18·63

Drain

BATTLE FEN ROAD

Drain

Drain

Drain

PROPOSED GEN.
PURPOSE AGGRICULTURAL
BUILDING.

Barrington House

B M 10·49

0874
3·34

3476
22

Drain

Drain

New River

7667
5·18

Drain

Drain

Drain

(1663
1·34

Pond

2563
7·62

Pond

0960
2·26

9558
·64

0356
·70

B M 7·95

6254
10·23

Drain

Drain

Drain

Drain

Holbeach Fen

9542
2·49

(9·41
(5·98

Drain

Stone

Drain

7932
·32

B M 11·11

MAVEN'S GATE

Drain

(1135
(2·39

2238
18·19

4348
31·12

Drain

SHDC
Planning & Development
27 SEP 2002
Ref 1067/02