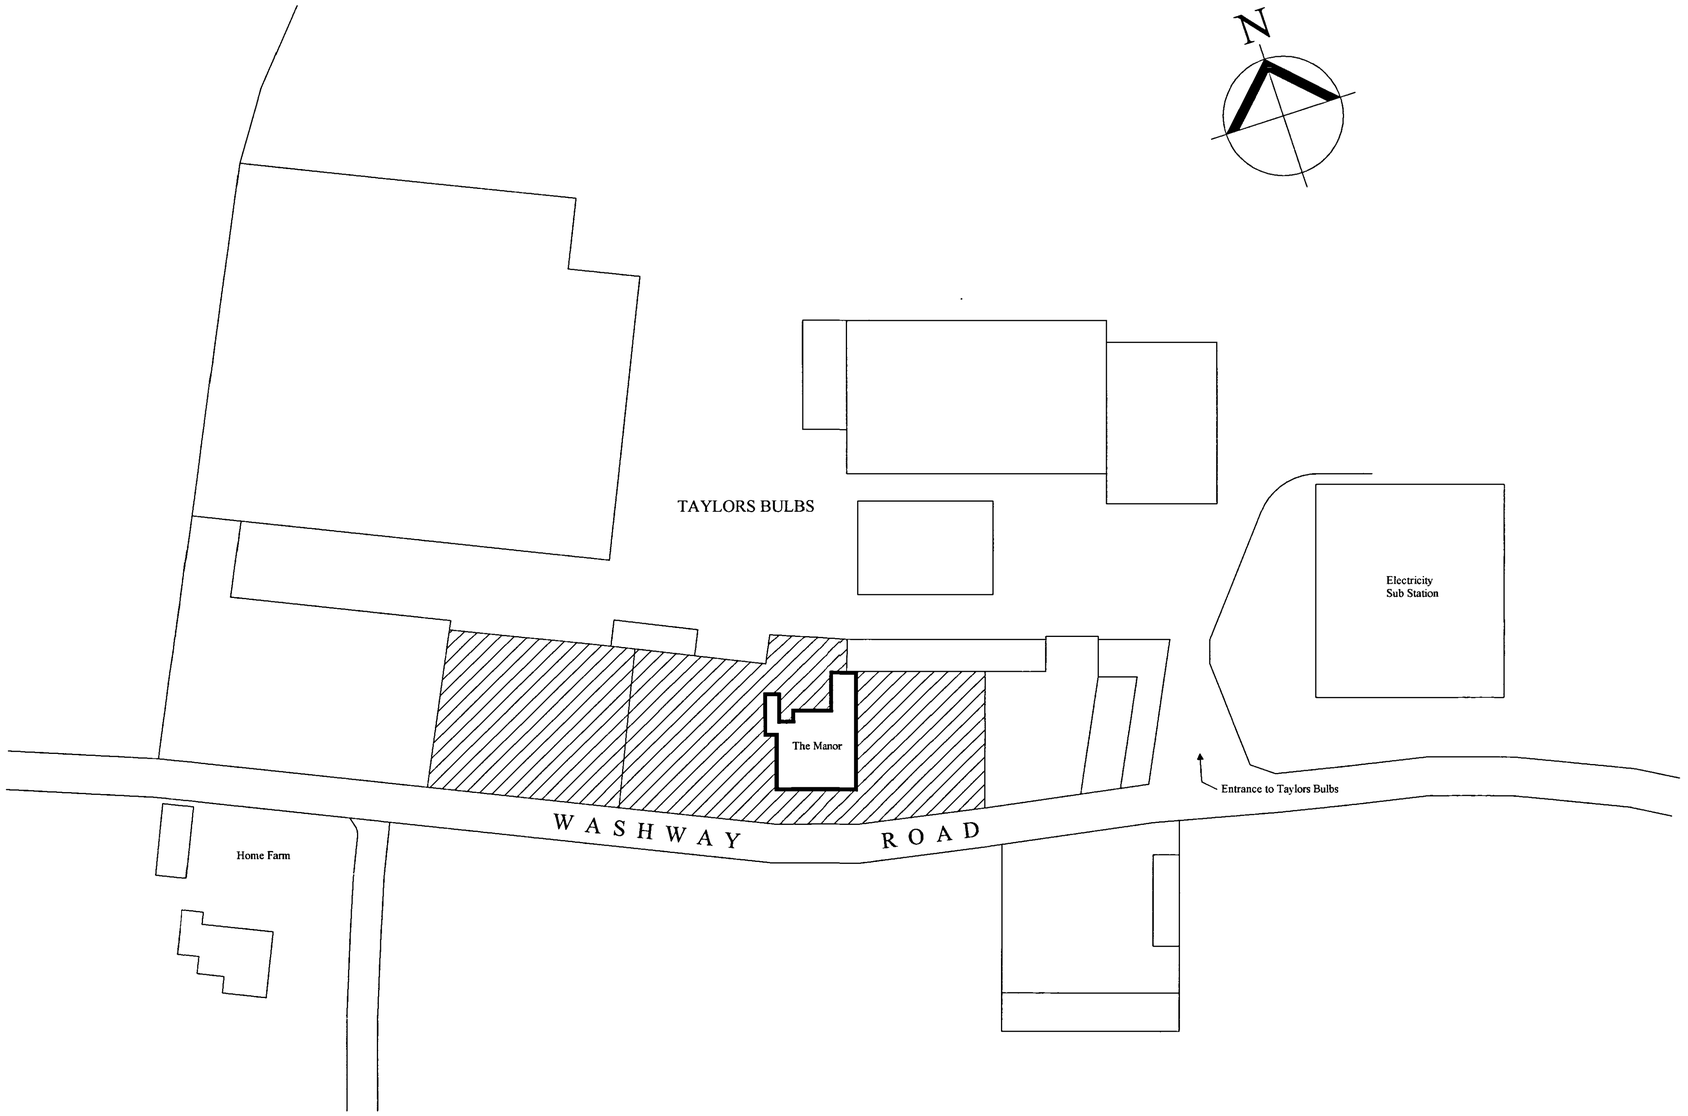


SHDC
Planning & Development
- 3 AUG 2007
Ref: 1069/07

REV	Description	DATE
	Revisions	

DGM Joinery
& Cabinet Makers
Linden Road, Clenchwarton
Kings Lynn, Norfolk PE34 4EL
Tel: 01553 768335 Fax: 01553 766172

Project
Replacement Windows & Doors, The Manor,Washway Road, Holbeach, Spalding.

Drawing Title
Block Plan

	Name	Signed	Date	Scale 1:500
Drawn	Gary		30/7/07	File Name
Chkd				Drawing Status

Drawing No. 07/5788 - 04

Revision