




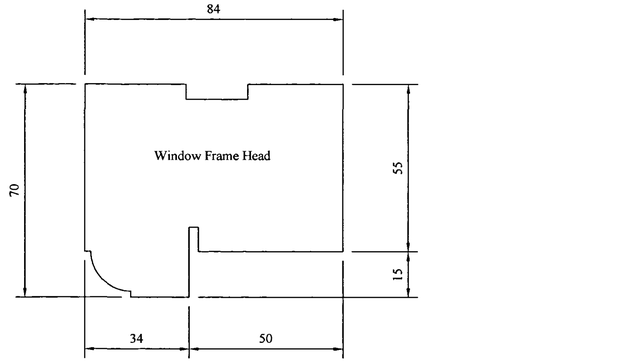


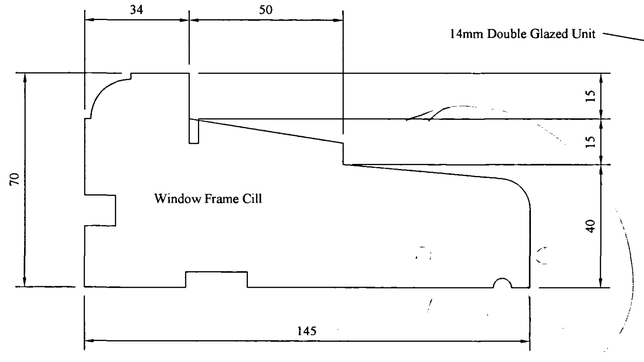


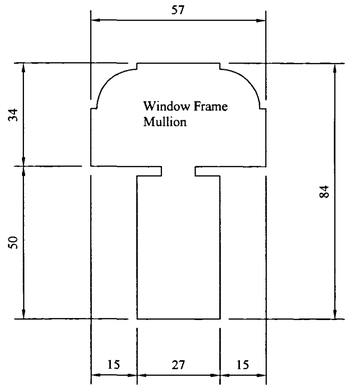


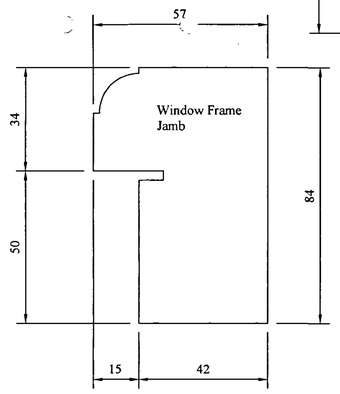


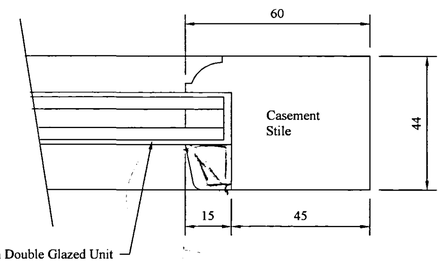


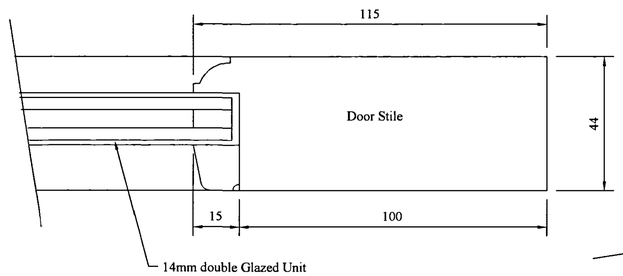


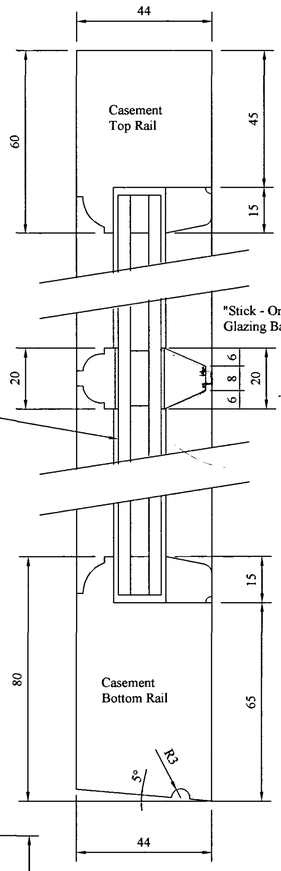


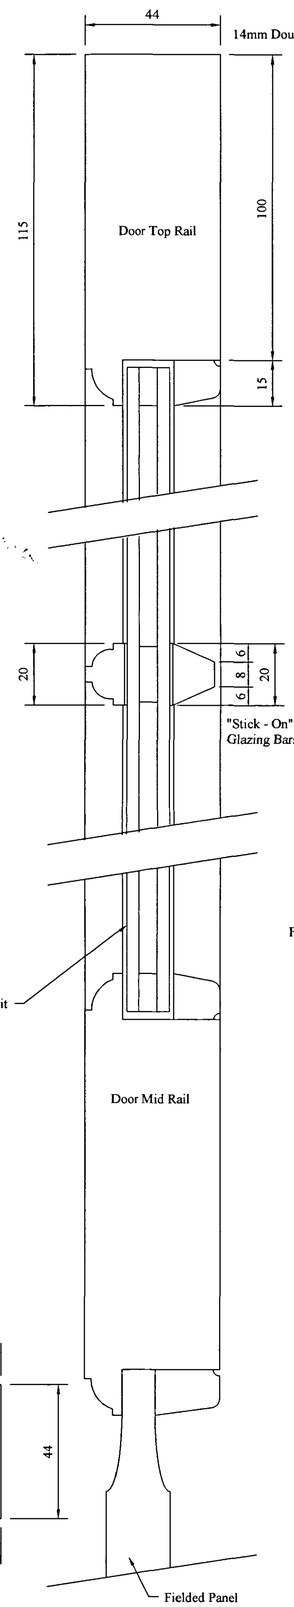


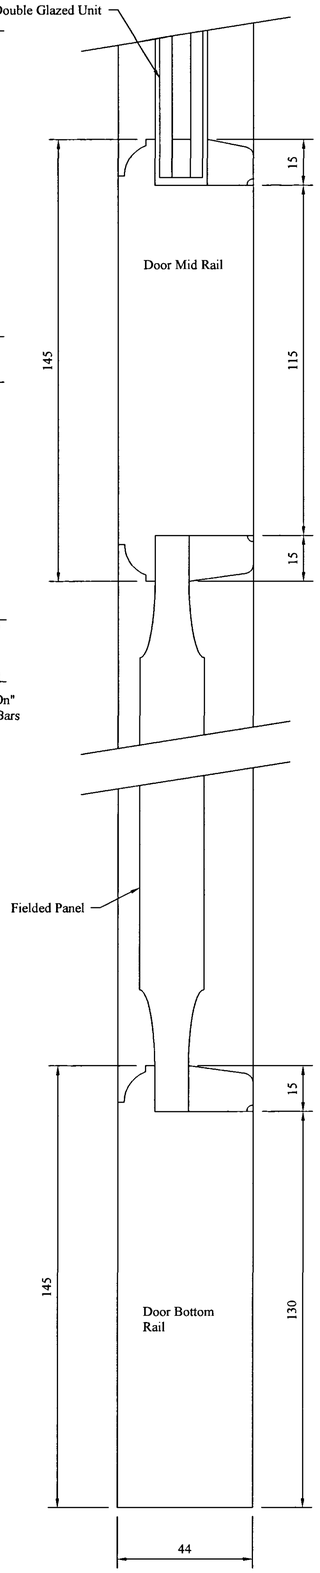

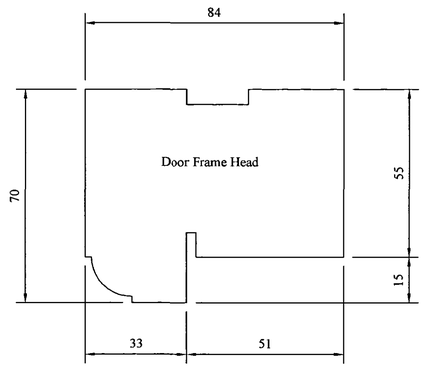

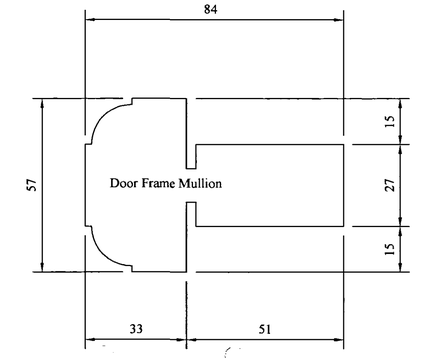

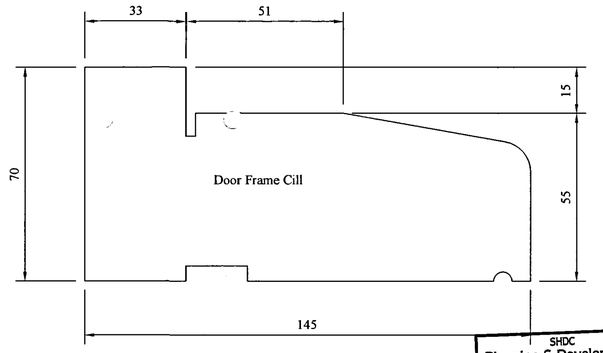

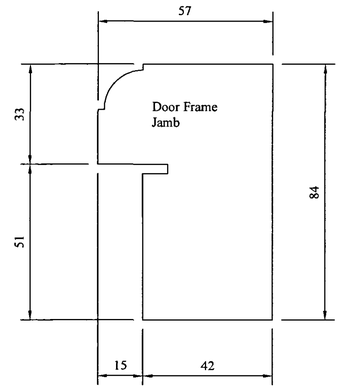

SHDC
Planning & Development
- 3 AUG 2007
Ref: 1069/07

REV	Description	DATE
	Revisions	

DGM Joinery

& Cabinet Makers

Linden Road, Clenchwarton
Kings Lynn, Norfolk PE34 4EL

Tel: 01553 768335 Fax: 01553 766172

Project

Replacement Windows & Doors, The Manor, Washway Road, Holbeach, Spalding.

Drawing Title

Proposed Window & Door Sections

	Name	Signed	Date	Scale 1:1
Drawn	Gary		11/07/07	File Name
Chkd				Drawing Status

Drawing No. 07/5788 - 03

Revision