


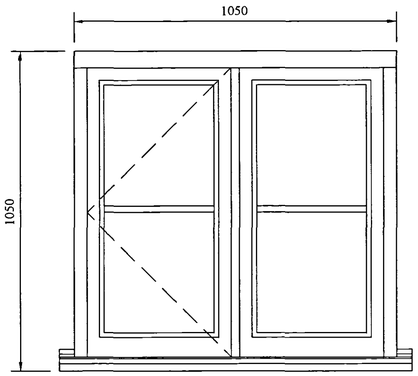


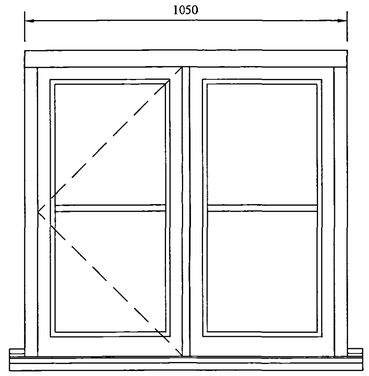



Window Specification :-
1. Softwood with hardwood cills
2. Traditional (flush) window casements
3. Ovalo moulding
4. White weatherseals
5. 14mm Thickness double glazed units
6. Gold key locking casement stays & fasteners
7. Brass butt hinges
8. 20mm Wide "Stick-on" glazing bars
9. White primed

Door Specification :-
1. Softwood with hardwood cills
2. Traditional (flush) doors
3. Ovalo moulding
4. White weatherseals
5. 14mm Thickness double glazed units
6. Brass lever handles.
7. Brass butt hinges
8. 20mm Wide "Stick-on" glazing bars
9. White primed

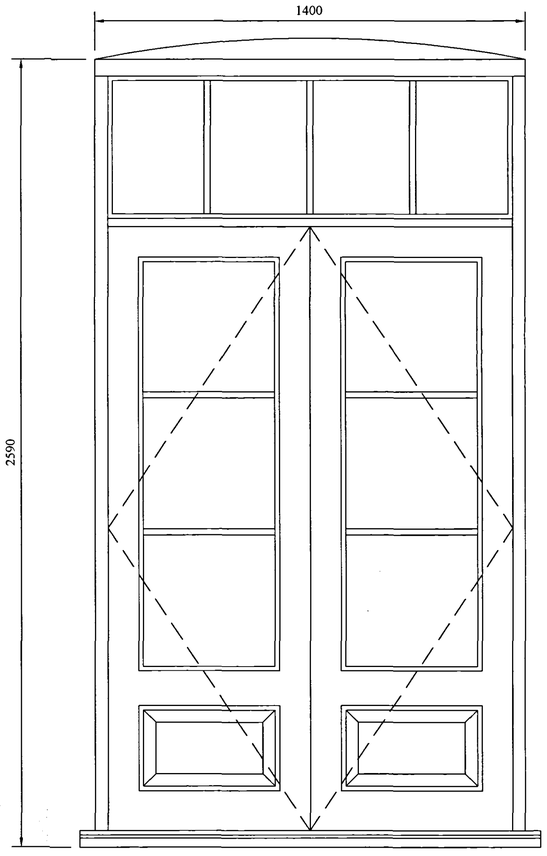

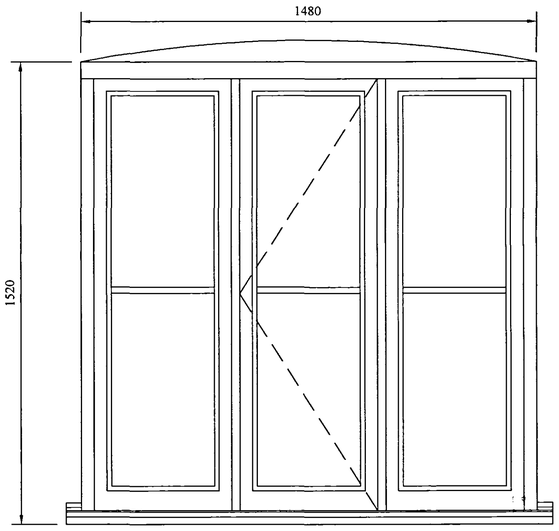

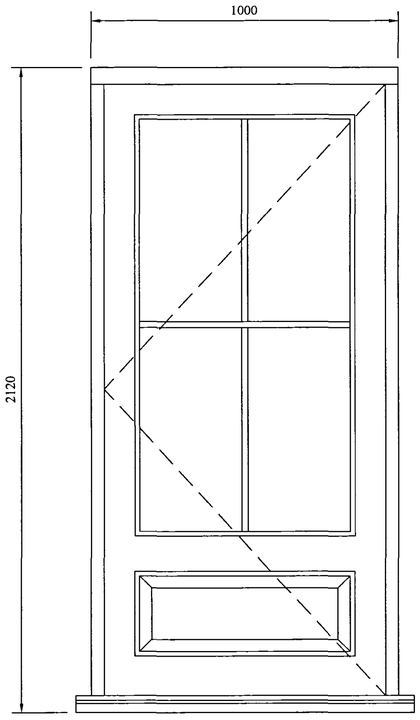

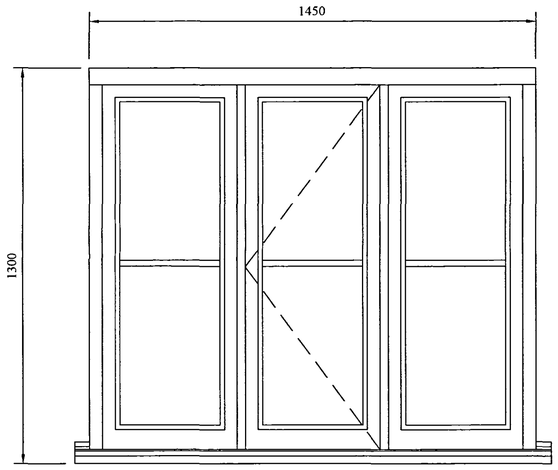

X 3 No.

SHDC
Planning & Development
- 3 AUG 2007
Ref: 1069/07

Superseded?

Proposed Elevations (1 : 10)

REV	Description	DATE
	Revisions	

DGM Joinery
& Cabinet Makers
Linden Road, Clenchwarton
Kings Lynn, Norfolk PE34 4EL
Tel: 01553 768335 Fax: 01553 766172

Project
Replacement Windows & Doors, The Manor, Washway Road, Holbeach, Spalding.

Drawing Title
Proposed Window & Door Styles.

	Name	Signed	Date	Scale 1:10
Drawn	Gary		11/07/07	File Name
Chkd				Drawing Status

Drawing No. 07/5788 - 02

Revision