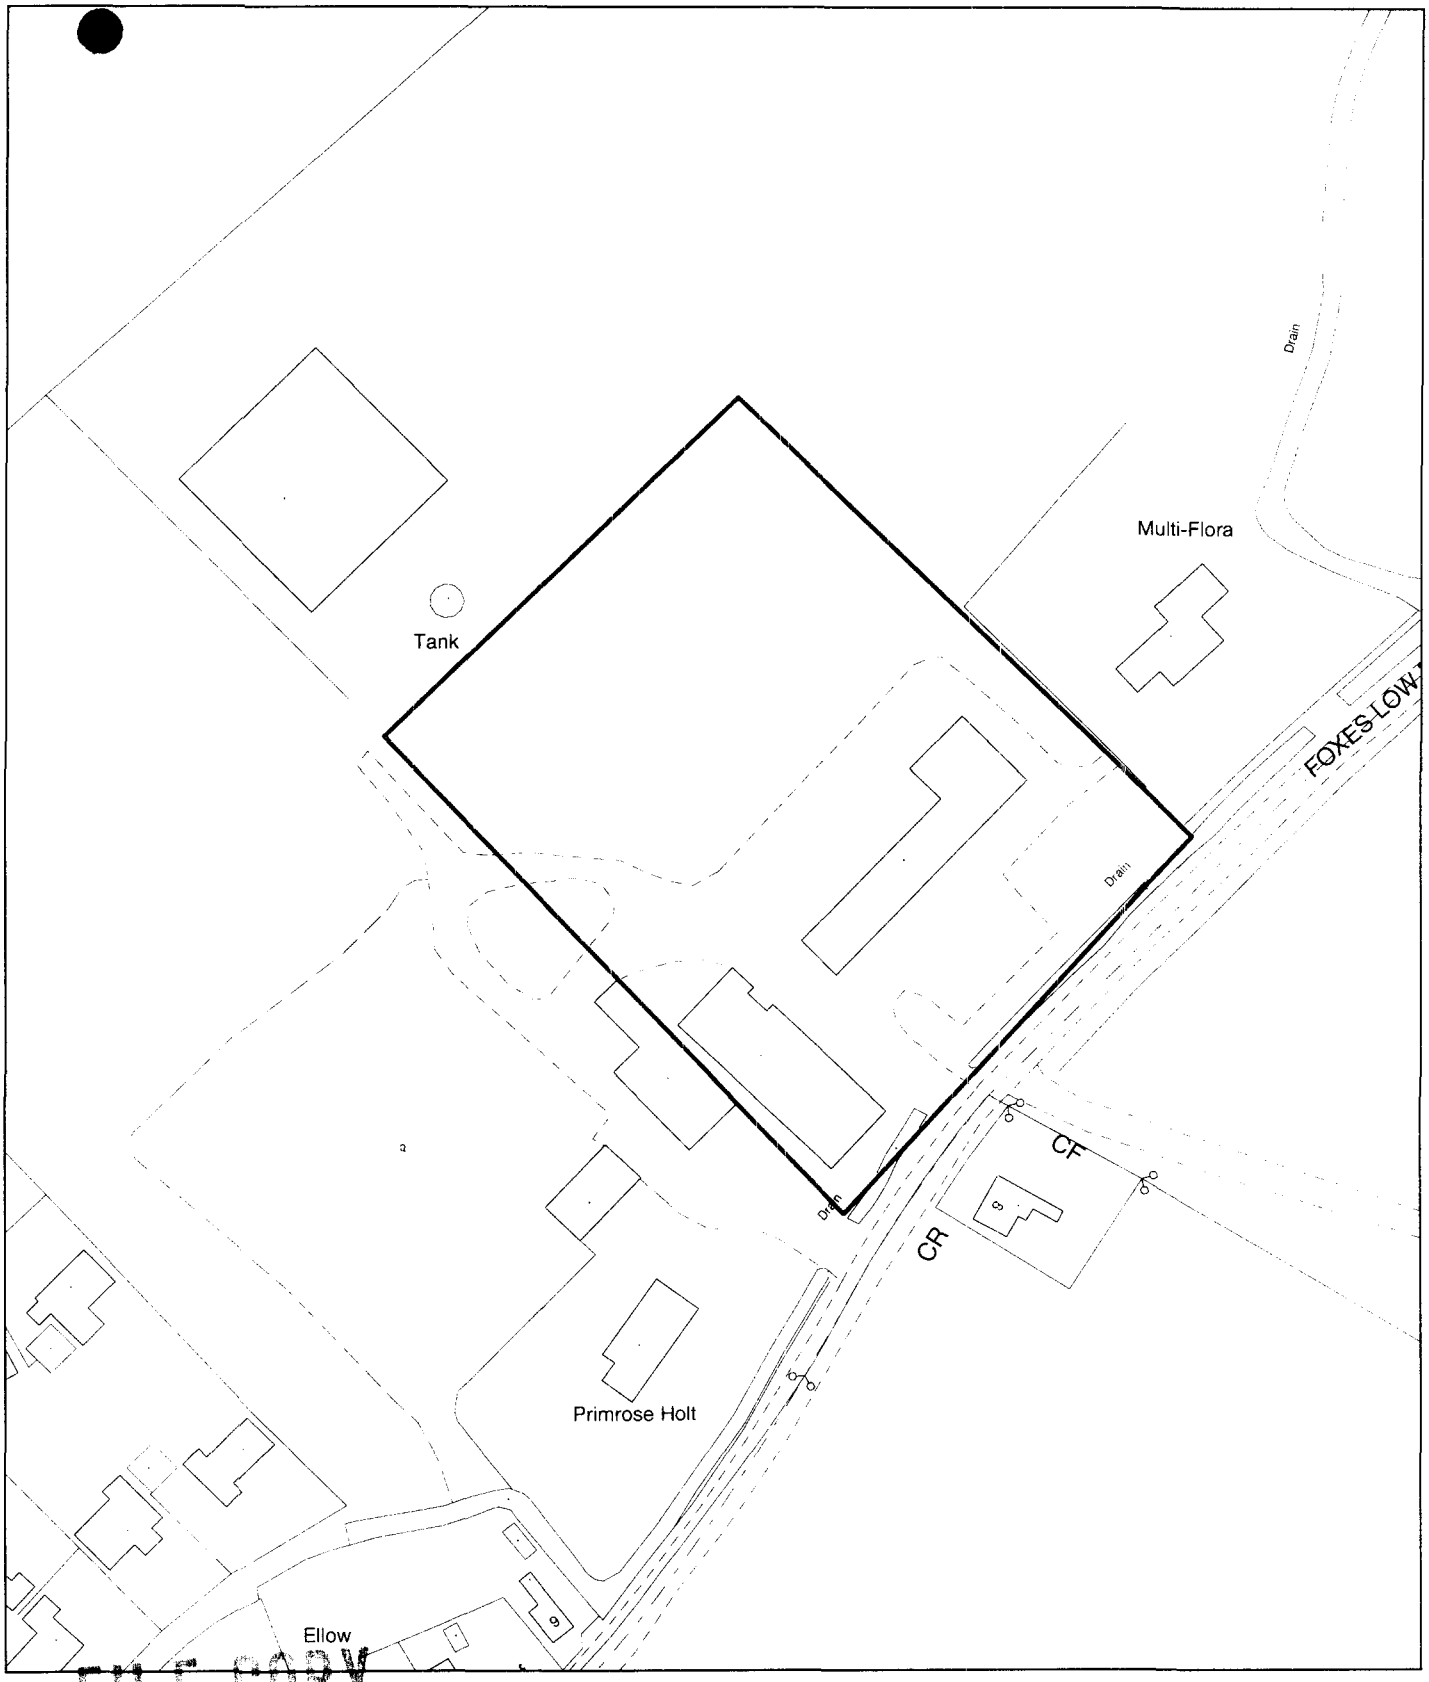


FILE COPY

Planning Application Location Plan
Ward Member Notification

H09/1077/01


Scale: 1:1250

Housing and Planning Services Department

Council Offices, Priory Road, Spalding, Lincolnshire

PLEASE DO NOT COPY THIS PLAN
This map is reproduced from Ordnance Survey material with permission of Ordnance Survey on behalf of Her Majesty's Stationery Office (c) Crown copyright. Unauthorised reproduction infringes Crown copyright and may lead to prosecution or civil

SOUTH HOLLAND DC
HOUSING & PLANNING
07 SEP 2001
Ref: 1077/01

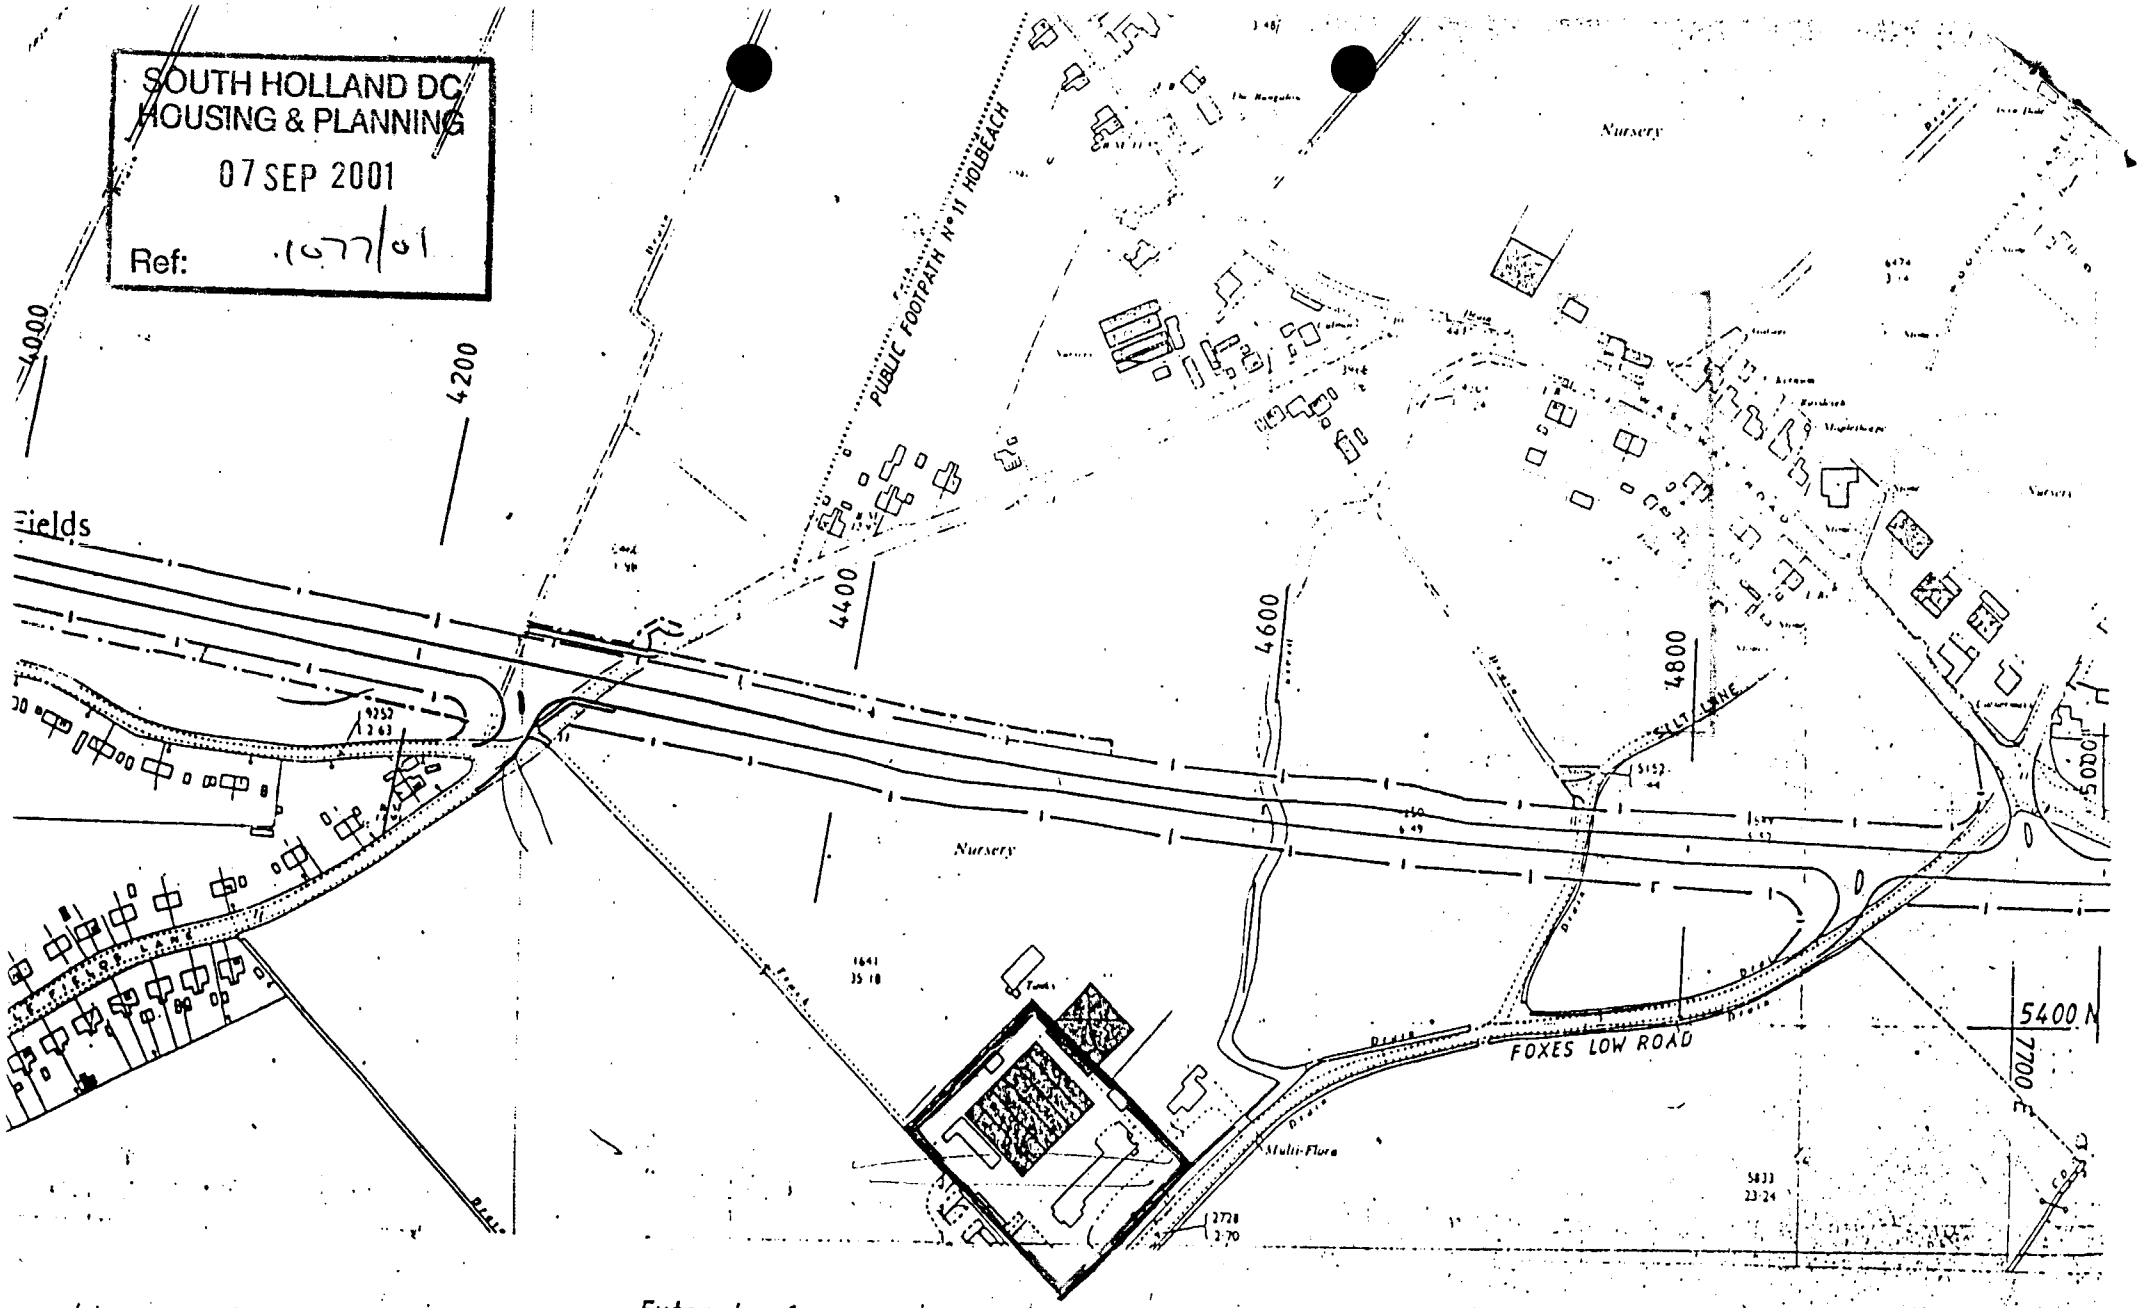

Extracts from O.S. sheets
TF 3227 3327. TF3226 3326. TF3427 3527. TF3426 3526. TF 3425 3525. TF 3625 3725

LINCOLNSHIRE COUNTY COUNCIL
County Offices Lincoln
Reproduced from/Based upon the O.S. Map with the sanction of the Controller of H.M. Stationery Office.
CROWN COPYRIGHT RESERVED

LINCOLNSHIRE
COUNTY

J EMMERSON B.Sc. M.Sc. Ph.D.
C. Eng. M.I.C.E
DIRECTOR OF HIGHWAYS
AND PLANNING

SCALE	FILE	CORR.		AMENDMENTS
1 : 2500		SEC.		DRAWING NUMBER A
		BY	DATE	A17. KING'S LYNN I
ORIGINATING	SURVEYED			SARACEN'S HEAD