
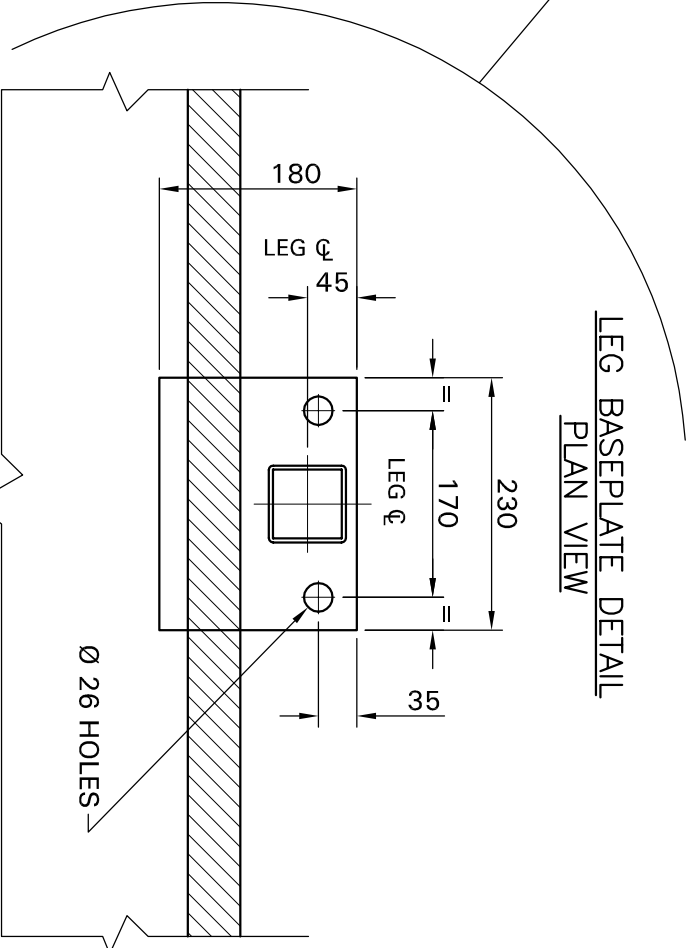
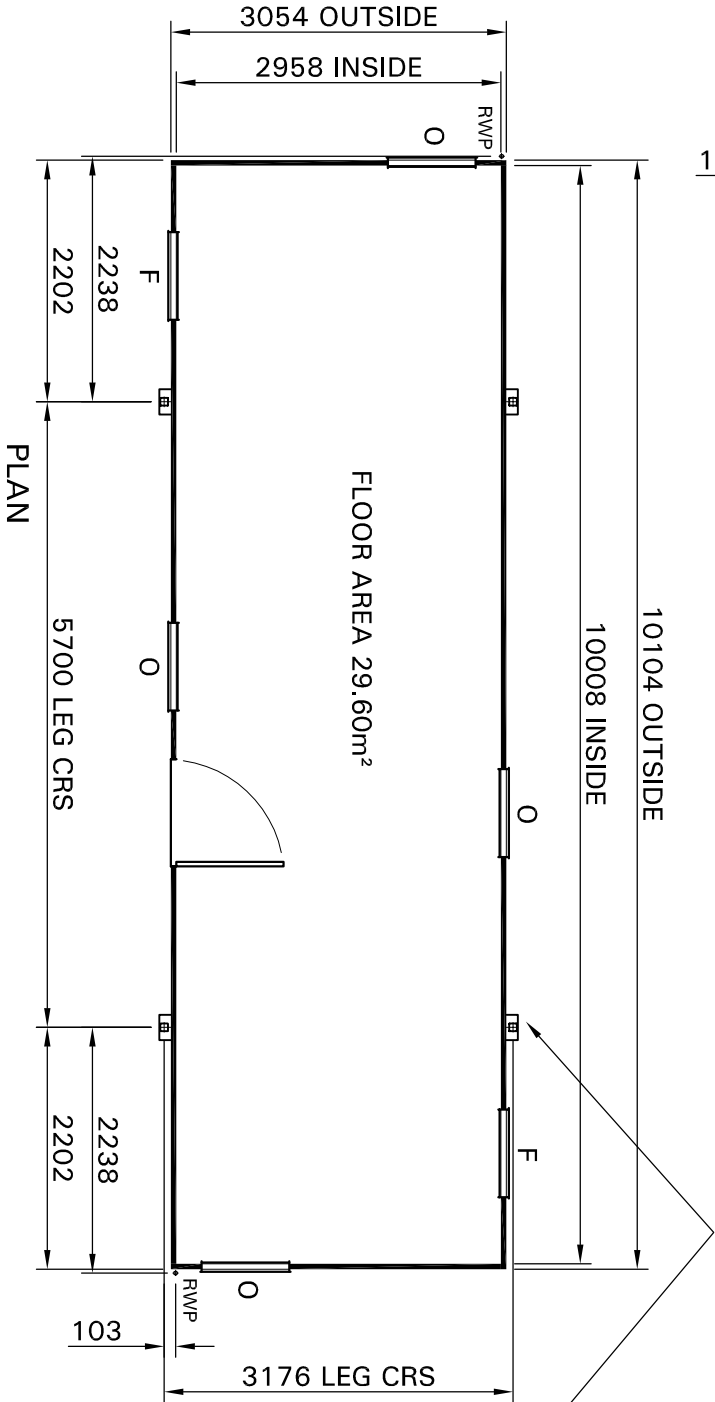
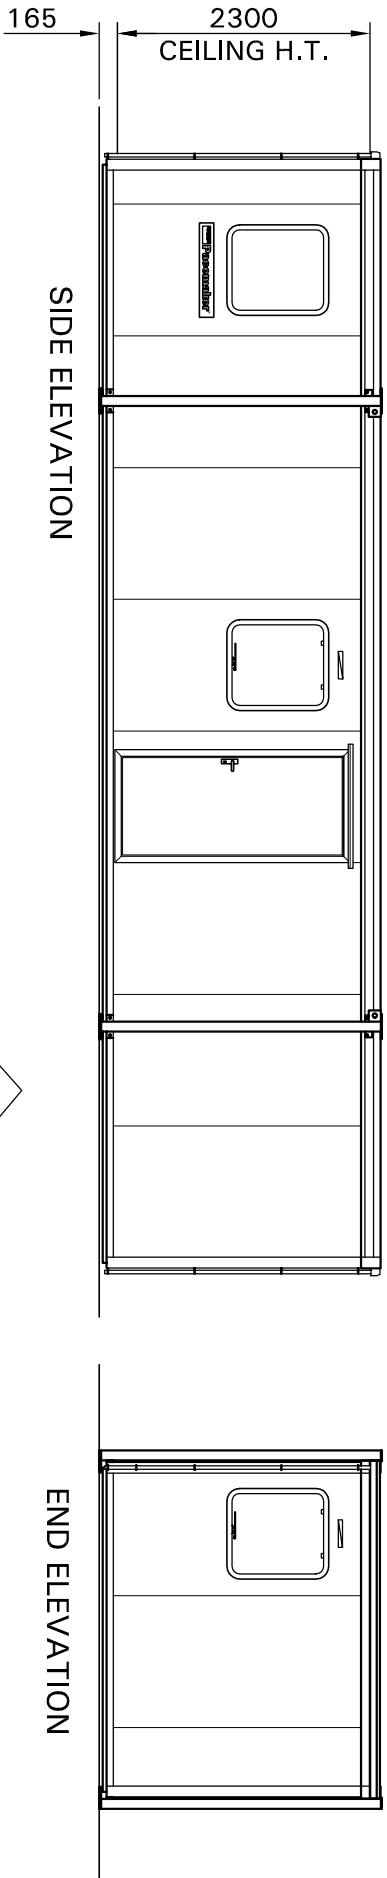


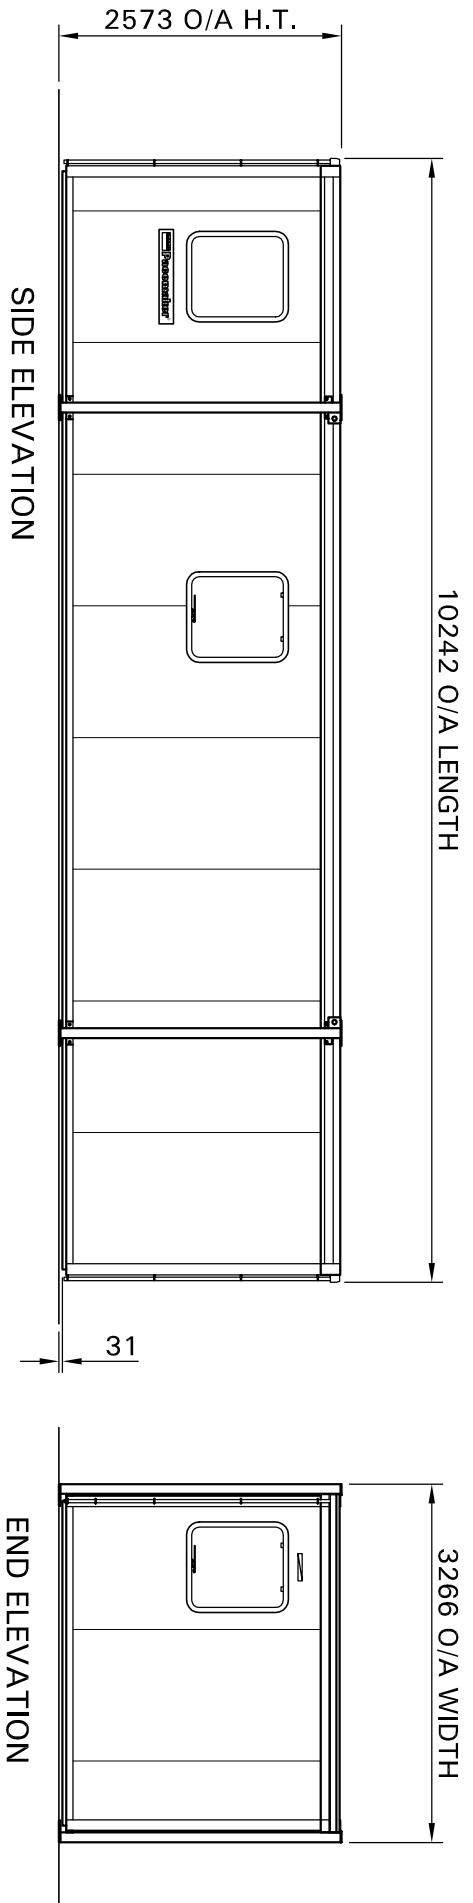

KEY

- O OPEN WINDOW
- F FIXED WINDOW
- RWP RAIN WATER PIPE

FOUNDATIONS


Simple foundations or level hardstandings are required to be capable of taking the foundation design load at each Lodastrut leg position of 35 kN, which includes the dead weight of the unit, imposed floor load of 3kN/m², imposed roof load of 0.75 kN/m² and a basic wind load of 50 m/s. The foundations are to be designed in accordance with BS 8004 with level tops of a tolerance of ± 3mm.

The top level of the foundations must ensure a clearance between the ground and the underside of the building.

It is recommended that professional advice is obtained for the design. All Lodastrut legs should be fully retracted onto the safety stops with the leg pins fitted through the outer legs and secured by the locking cotter.

STANDARD COLOURS

- External : Walls
- Doors
- Roof
- Fascia & Corner
- Wall Trims
- Bottom Wall Trims
- Silk Grey nearest BS ref. 10 A 05
- Golden Amber nearest BS ref. 08 E 51
- White nearest BS ref. 00 E 55
- Blue Grey nearest BS ref. 18 B 29
- Silk Grey nearest BS ref. 10 A 05
- Blue Grey BS 4800 18 B 29

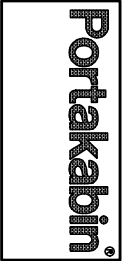

Portakabin Limited Huntington York YO32 9PT
Telephone 01904 611655 Fax 01904 611644

Project PACEMAKER SERIES 8		
Client		
Title		
PK342 SPECIFICATION DRAWING.		
Date	Drawn	
11/11/94	A. HULL	
Scale	1:5 & 1:50 @ A2	
D/g. No.	BR0029	Rev. C