


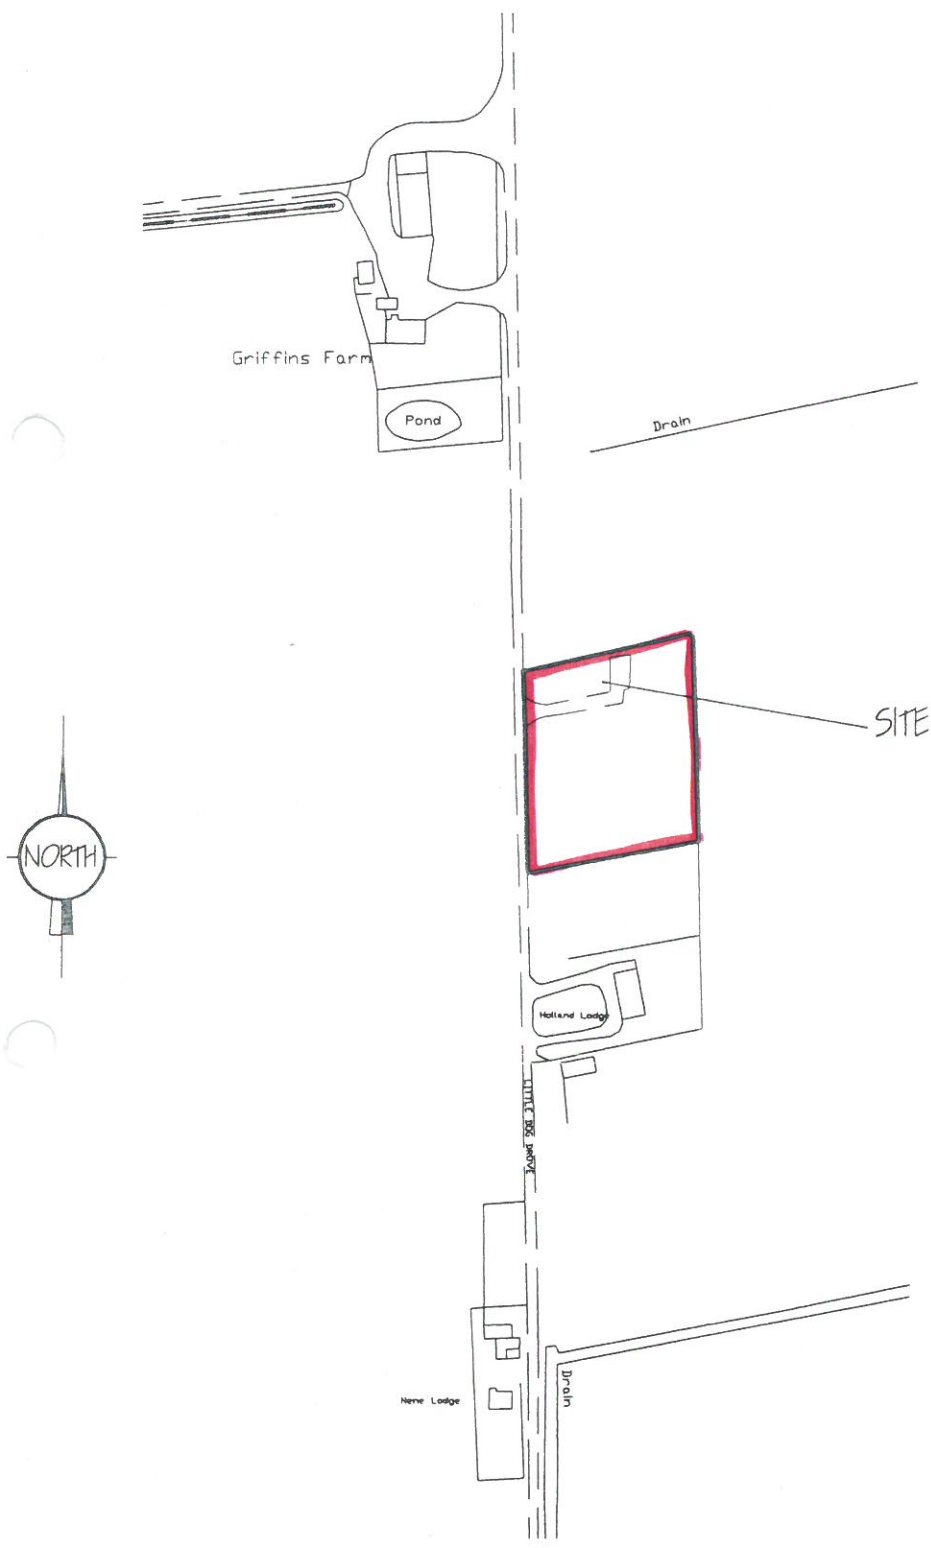

LOCATION PLAN,
1/ 2500,

change of use to dwelling
Proposed ~~touring caravan and camping site~~ at Lazy
Acre, Little Dog Drive, Holbeach St. John for Mr E
McGowan. Site location plan JC/M228/3. Scale 1/2500.
OS licence no. MEM00000102.