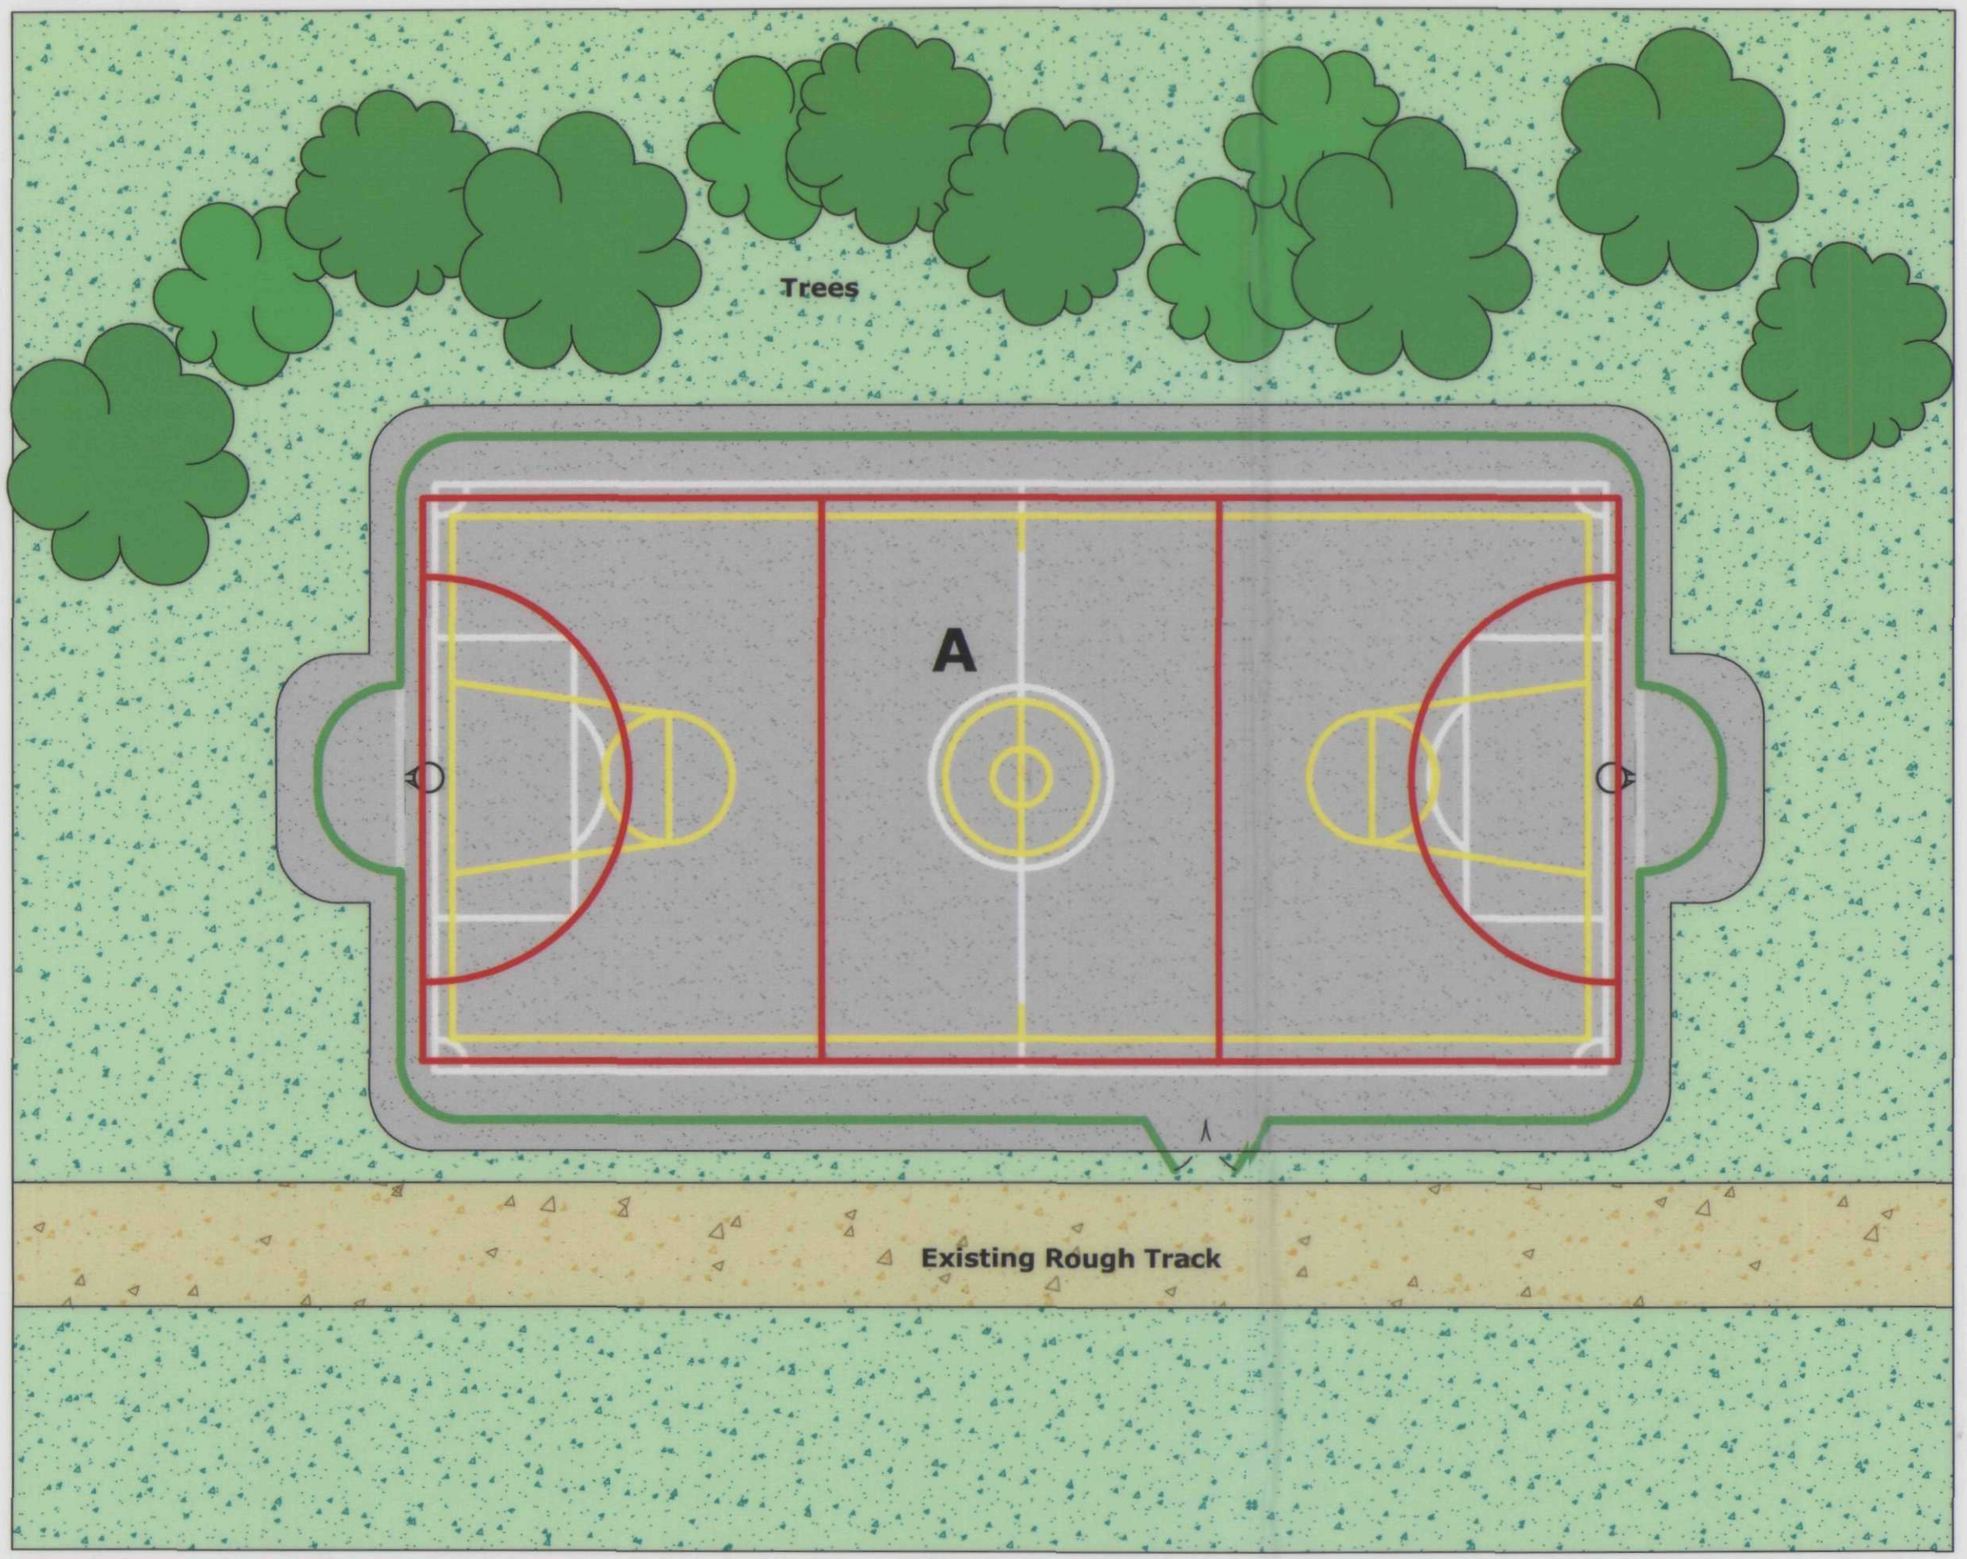


KEY:

A. Wildats Premier Sport Activity System

11m x 20m x 2m High all round with x2 Closed Rounded Goals and x1 Gate.
Line markings for basketball, football and netball.

To be installed onto Tarmac

DETERMINED PLAN

SHDC
Planning & Development
1 1 AUG 2004
Ref: 1083/04

Wicksteed LEISURE

Holbeach St Marks Playing Field

Site: St Marks Playing Field

Date & Issue no.	Scale:	Drawn by:
Issue 1 - 30.03.04 - 4/39558	1:100	JET

BS EN 1176