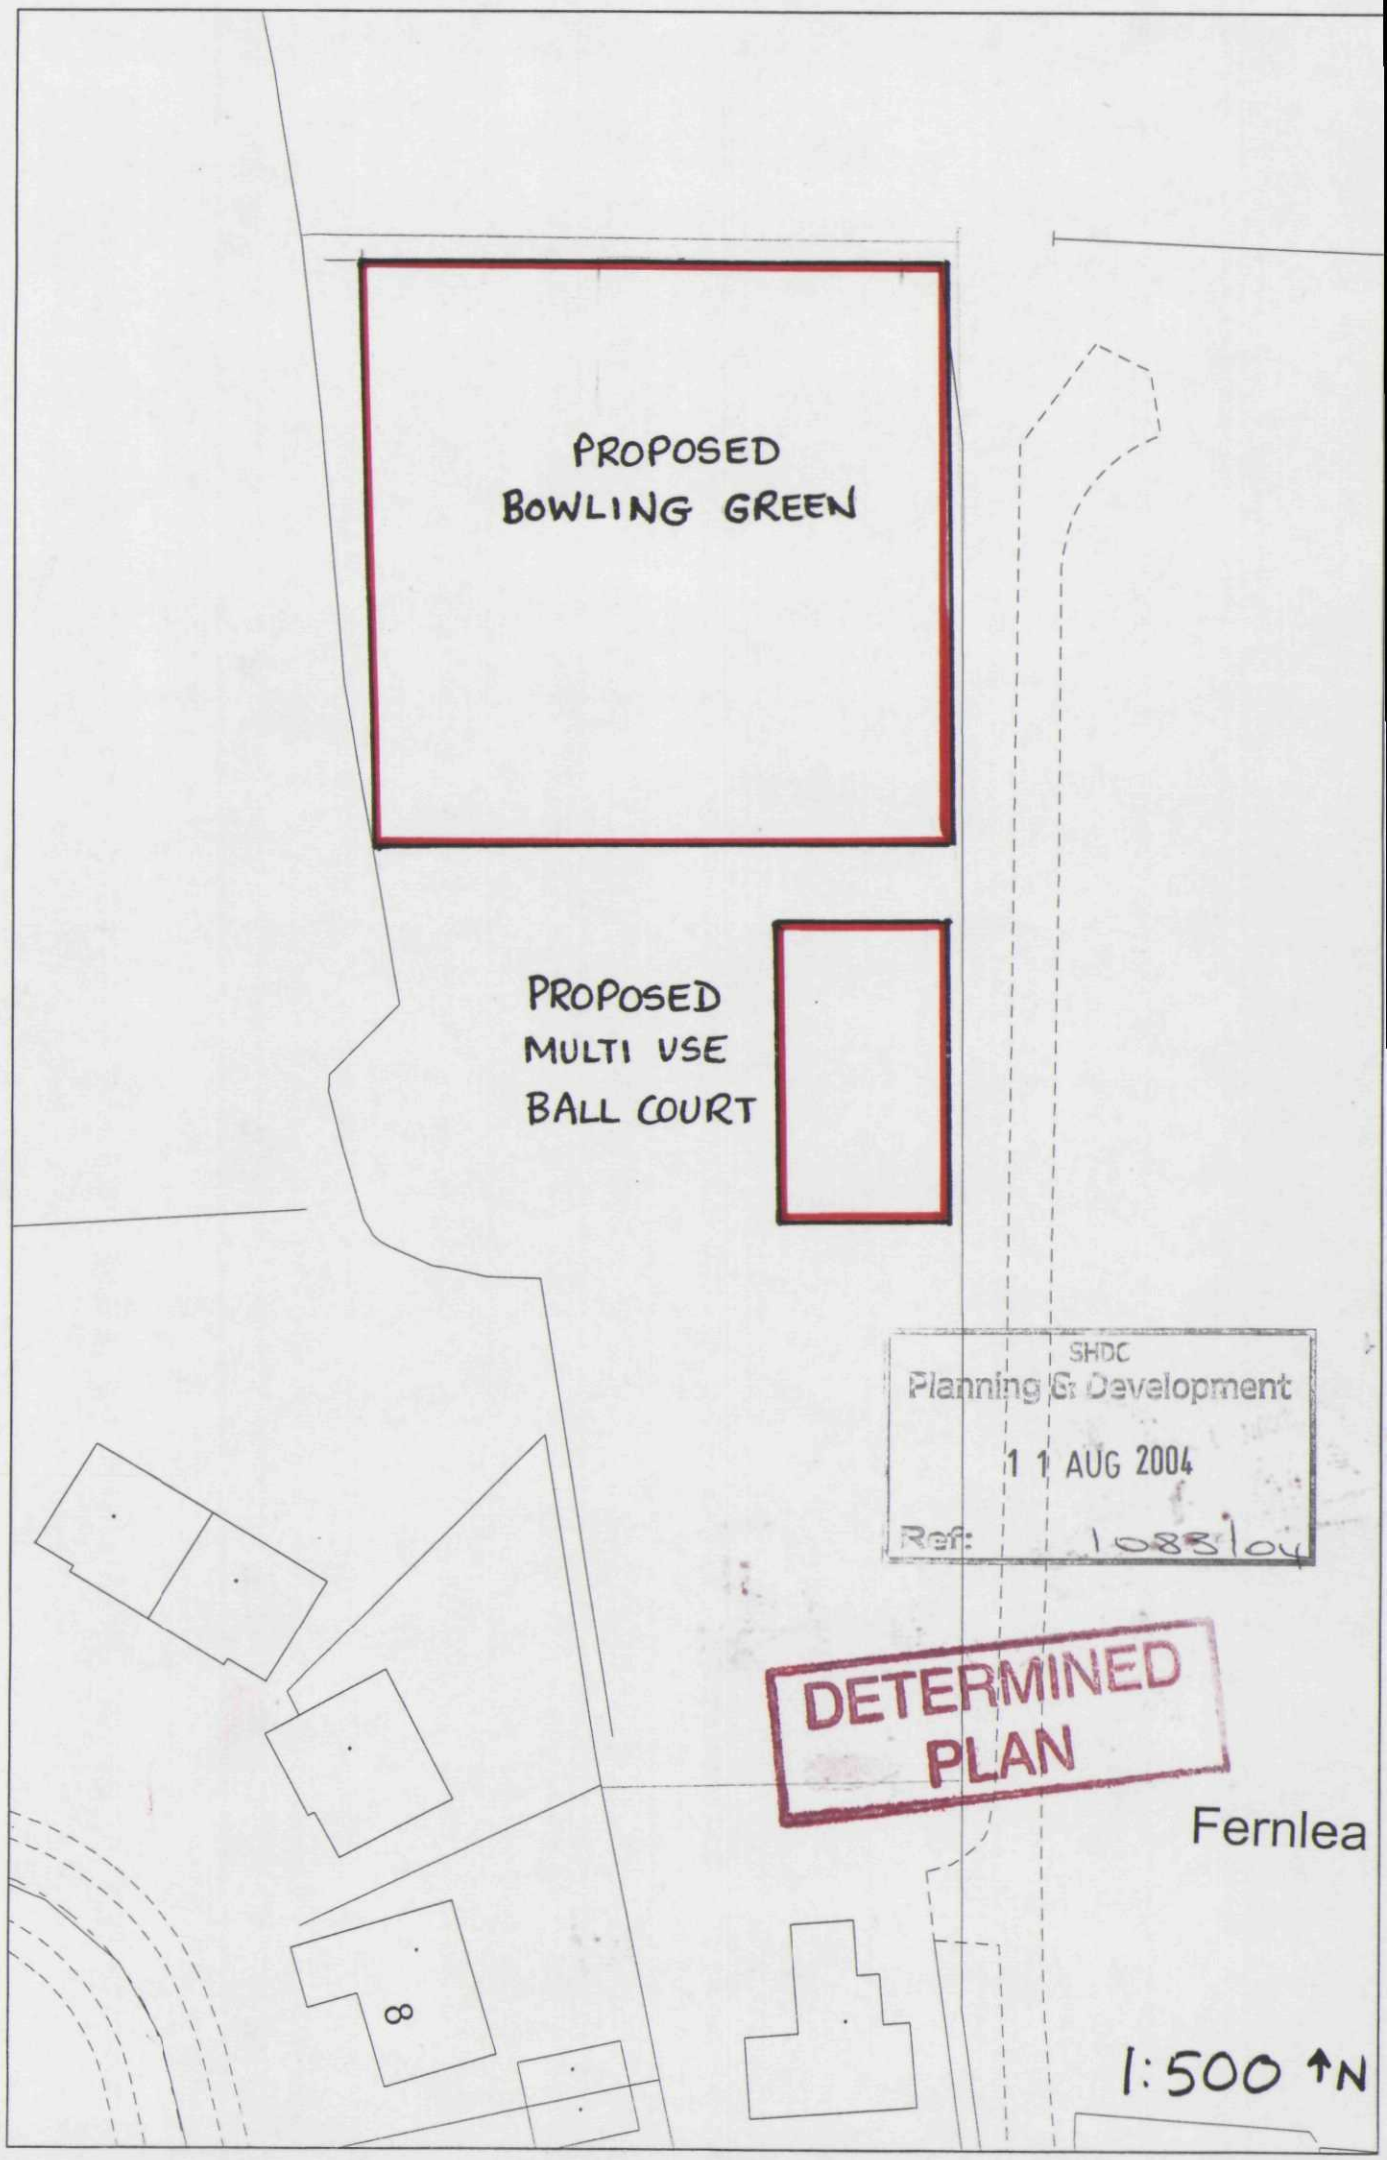

PROPOSED
BOWLING GREEN
PROPOSED
MULTI USE
BALL COURT
SHDC
Planning & Development
11 AUG 2004
Ref: 1088/04
DETERMINED
PLAN
Fernlea
8
1:500 N