
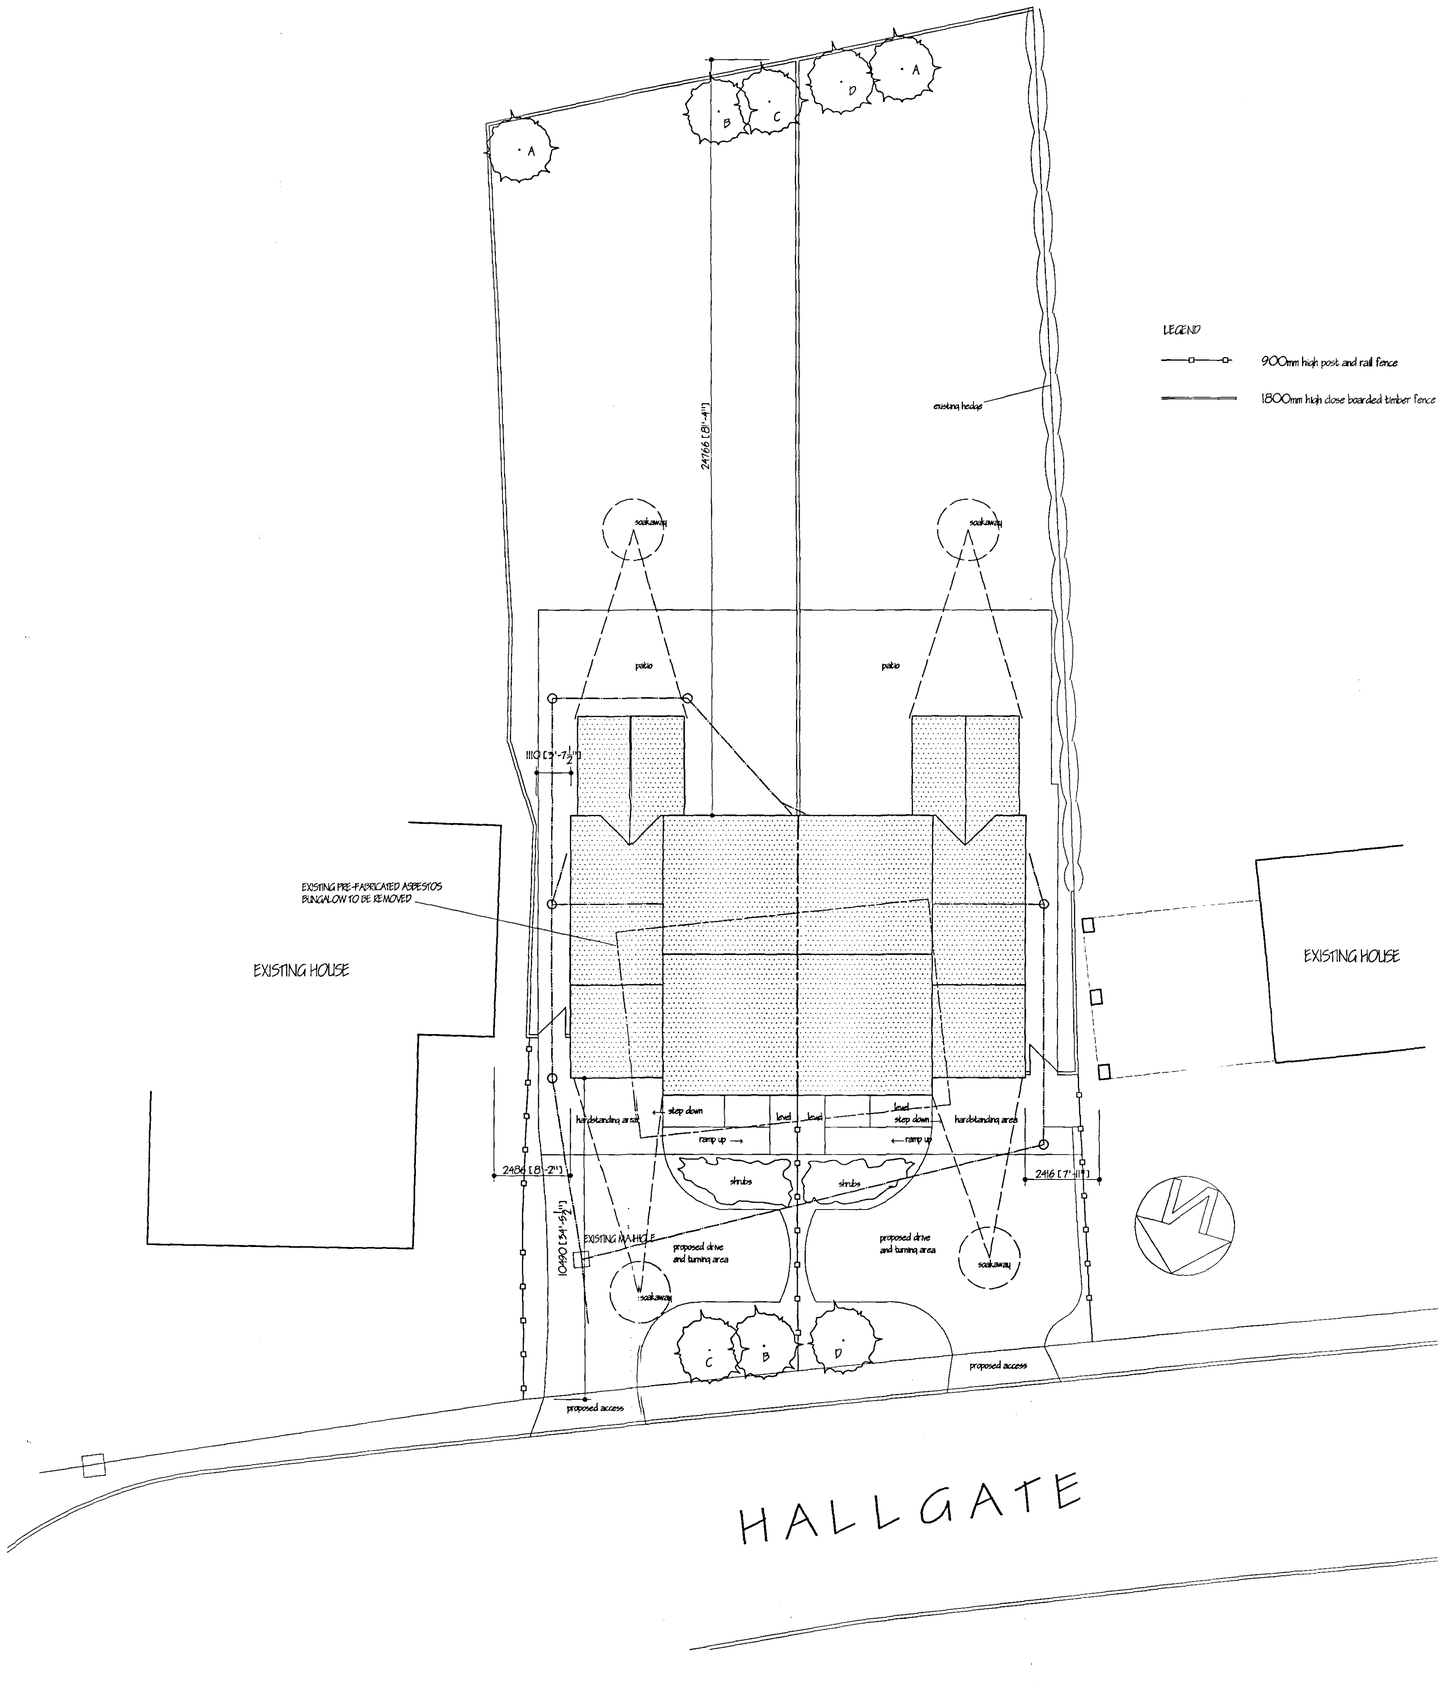


LEGEND

900mm high post and rail fence

1800mm high close boarded timber fence

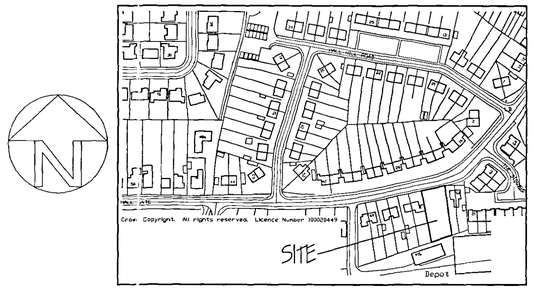

MATERIALS
HOSKINS AUTUMN RED FACING BRICK
SANDTOFT CALDERDALE SLATE GREY TILES

LANDSCAPING, TREE AND SHRUB PLANTING
All new trees are to be a variety of the following :-
A- SILVER BIRCH (BETULA PENDULA) FEATHERED
B- HAWTHORN (CRATAEGUS LAEVIGATA) FEATHERED
C- WHITE BEAM (SORBUS ARIA) FEATHERED
D- FLOWERING CHERRY 'HISAKURA' (PRUNUS) FEATHERED
all planting to be in accordance with BS 4428: 1989 and ammendment no. 1 (1:91)
all trees to be planted with minimum 600mm plastic mulch mat and to be staked, tied and rabed
1/3 to 1/2 bag of peat free and shrub planting compost to be incorporated int backfill fo each tree hole

SOFT LANDSCAPING (SHRUBBERY) AREAS
PLANT NAME & SPECIFICATION (for planting season) Oct-Mar only
Berberis Thunbergii - Transplant 1+2 450-600mm high
Hedera Helix 'Hibernica' - 300-450mm spread, 9cm.pot. minimum of 3 no. breaks
Ligustrum Ovalifolium 'Aureum - 300-450mm high, 3L.pot
Prunus Lusitanica - 450-600mm high, 3L.pot
Pyracantha 'Soleil D'Or' - 450-600mm high, 3L. pot
Rosa Rugosa 'Frau Dagmar Hastrup' - 300-450mm high, Bare root

N.B: AFTER PLANTING 65 MM DEEP LAYER OF MEDIUM GRADE BARK MULCH TO BE APPLIED.

RECEIVED
Planning & Development
- 4 AUG 2006
Ref: 1084/06

DETERMINED PLAN

C	LANDSCAPING & SHRUBBERY SCHEME	JLY '06
B	BUILDING REGS APPLICATION	JLY 2006
A	PLANNING OFFICERS AMENDMENTS	MAY '06
ref:	revision	date

G. R. MERCHANT G M
I.ENG AMICE FIWO
ARCHITECTURAL, STRUCTURAL AND LAND DRAINAGE CONSULTANTS
Unit 4, Wrights Mews
12A Park Road, Holbeach,
Spalding, Lincs. PE12 7EE
Tel: 01406 490800
Fax: 01406 425744
E-Mail: G. R. Merchant @ Merchant. FS. Co. UK

Project
PROPOSED RESIDENTIAL DEVELOPMENT AT
59 HALLGATE
HOLBEACH
LINCS

Client
MR & MRS M. WARD

Drawing
BLOCK & LOCATION PLANS

Job Ref.	Drawing No.
1278/05	01C
Date	Drawn
MAR 2006	JPW

Scales
1/100 1/2500

DO NOT SCALE FROM THIS DRAWING
This drawing is copyright and may not be altered, traced, photographed or used for any other purposes other than that for which it is issued. The General Contractor is to check all dimensions on site and report any discrepancies to the Architect. All details shown on this drawing including foundations are based upon hypothetical site conditions relative to the area. No responsibility can be accepted for abnormal conditions which may necessitate alterations during construction unless reported to the Architect so that design amendments may be considered. Bore hole surveys are recommended. In respect of excavations to establish specific site conditions before commencement of work is undertaken. This drawing is limited in the amount of information contained and does not purport to be a full specification of the works. It is solely for the purpose of obtaining Planning / Building Regulation approval. This drawing must not be used as a contract document alone. The works will not be deemed as prepared on site by G.R. Merchant or any representative thereof. It is a client or their contractors sole responsibility to control workmanship, substitution of materials, adherence to specifications and to correct errors. All materials to be new unless otherwise stated and all components and appliances to be purchased and installed etc. to strict accordance with manufacturers instruction and relevant code of practice. Materials shall conform to appropriate British standard specification or BBA certificate or European code equivalent. The Employer / Client shall ensure that the selected contractor is conversant with and execute all measures necessary to achieve compliance with Health and Safety regulation on Building sites and Work places. The Employer / Client is advised that should the works need to comply with the Construction Design and Management Regulations an Independent Planning Supervisor will be required. The works shall comprise of all that is shown on the drawing and details. Work that may not specifically be shown but may be reasonably inferred as necessary to carry out the works shall be deemed to be included. It is the plot / land owners responsibility to be aware of the Party Wall etc. Act 1996, when building in close proximity to adjoining neighbors boundaries.