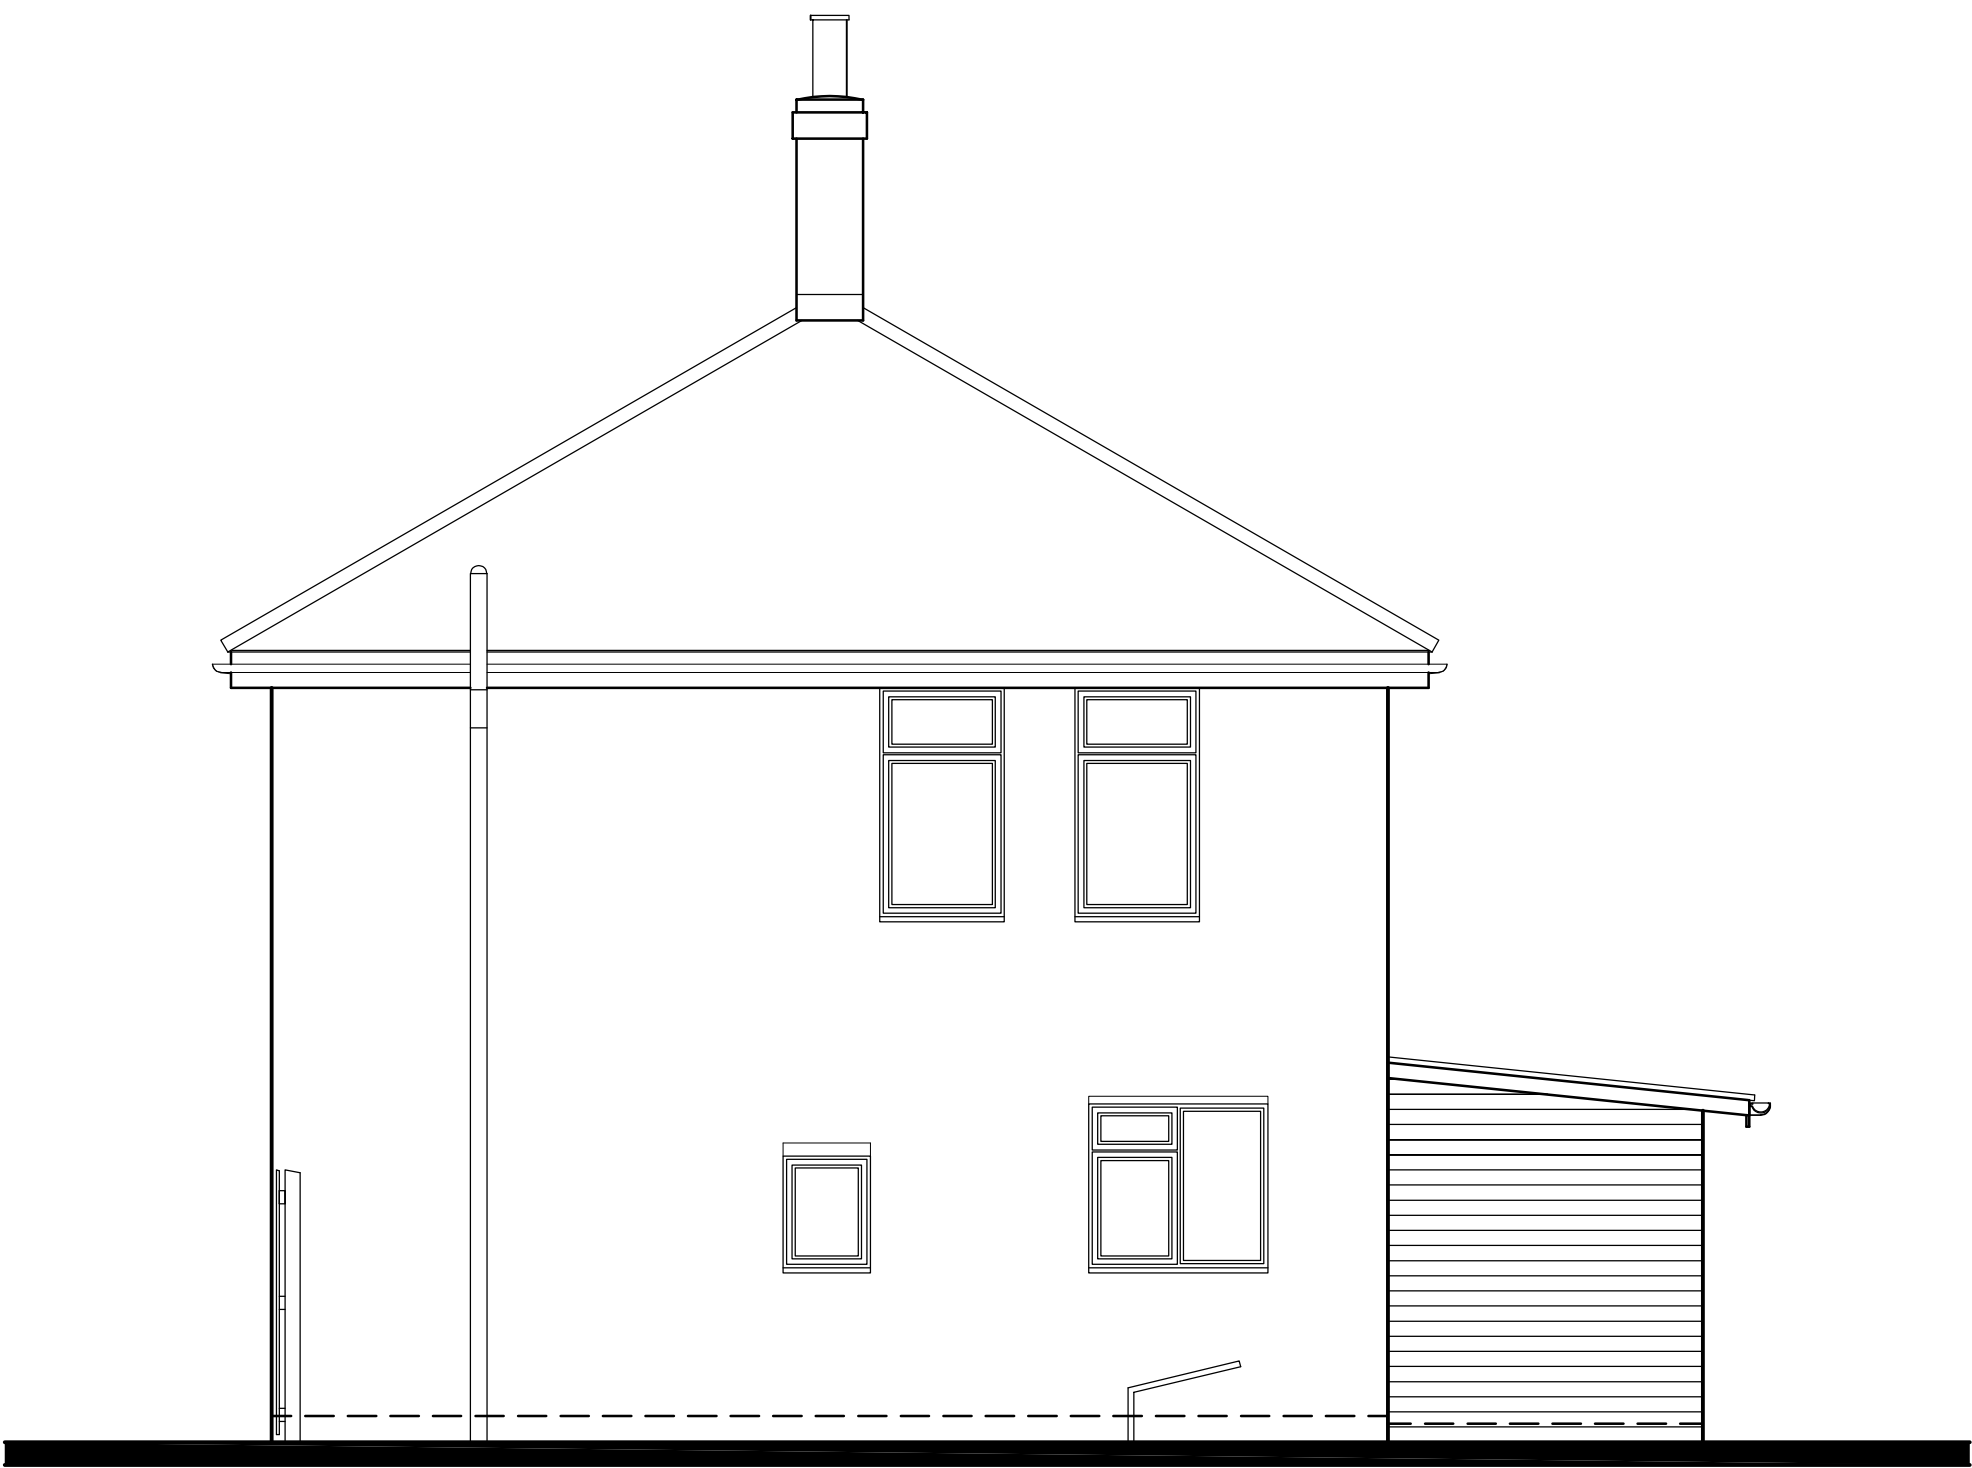


seven22
ARCHITECTURE LTD

22 SHORE VIEW, PETERBOROUGH
CAMBRIDGESHIRE, PE7 8FS
E.info@seven22.co.uk ~ T.07799 585277

PROJECT
PROPOSED EXTENSION & ALTERATIONS TO
10 WASHWAY ROAD
HOLBEACH
SPALDING
LINCOLNSHIRE
PE12 7PE

CLIENT
Mr ROBSON

TITLE
EXISTING ELEVATIONS

DRAWING No.
101 - S03

SCALE 1:50 @ A1 - 1:100 @ A3	DATE OCT 2024	REV
---------------------------------	------------------	-----