




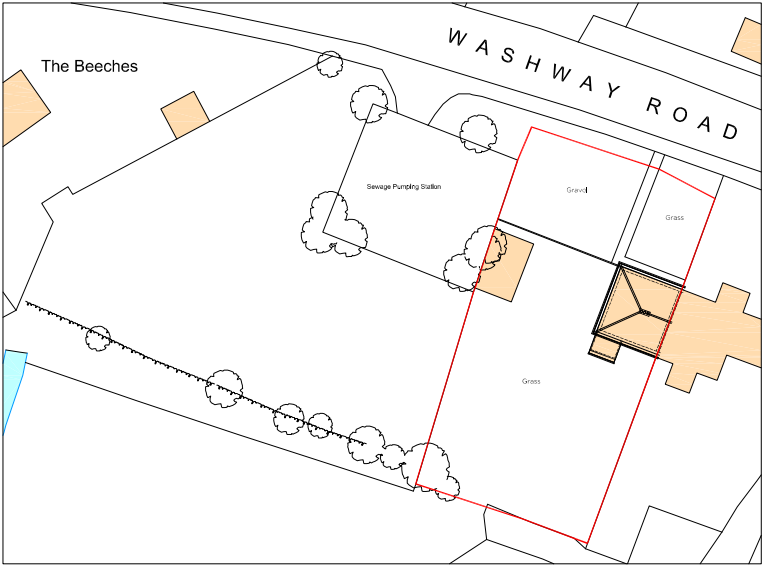

Existing Site Layout
Scale 1:200

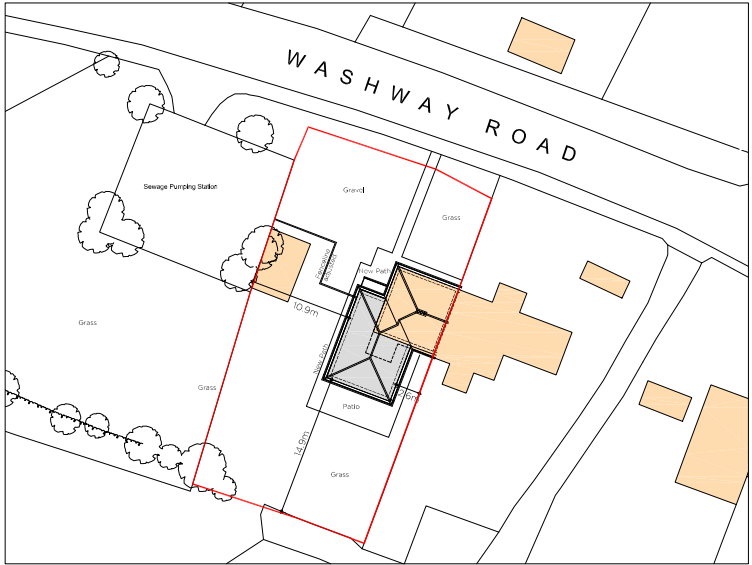

Proposed Site Layout
Scale 1:200

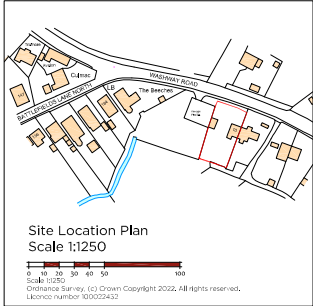

Site Location Plan
Scale 1:1250

seven22
ARCHITECTURE LTD

22 SHORE VIEW, PETERBOROUGH
CAMBRIDGESHIRE, PE7 8FS
E:info@seven22.co.uk T:07799 585277

PROJECT
PROPOSED EXTENSION & ALTERATIONS TO
10 WASHWAY ROAD
HOLBEACH
SPALDING
LINCOLNSHIRE
PE12 7FE

CLIENT
Mr W. Robson

FILE
SITE LOCATION, EXISTING & PROPOSED
SITE LAYOUT/BLOCK PLANS

DRAWING NO.
101.S01

SCALE 1:1250 & 1:200 @ A1	DATE DEC 2024	REV A
------------------------------	------------------	----------