
THIS DRAWING IS NOT TO BE USED FOR CONSTRUCTION.
DO NOT SCALE FROM THIS DRAWING

seven22 ARCHITECTURE LTD

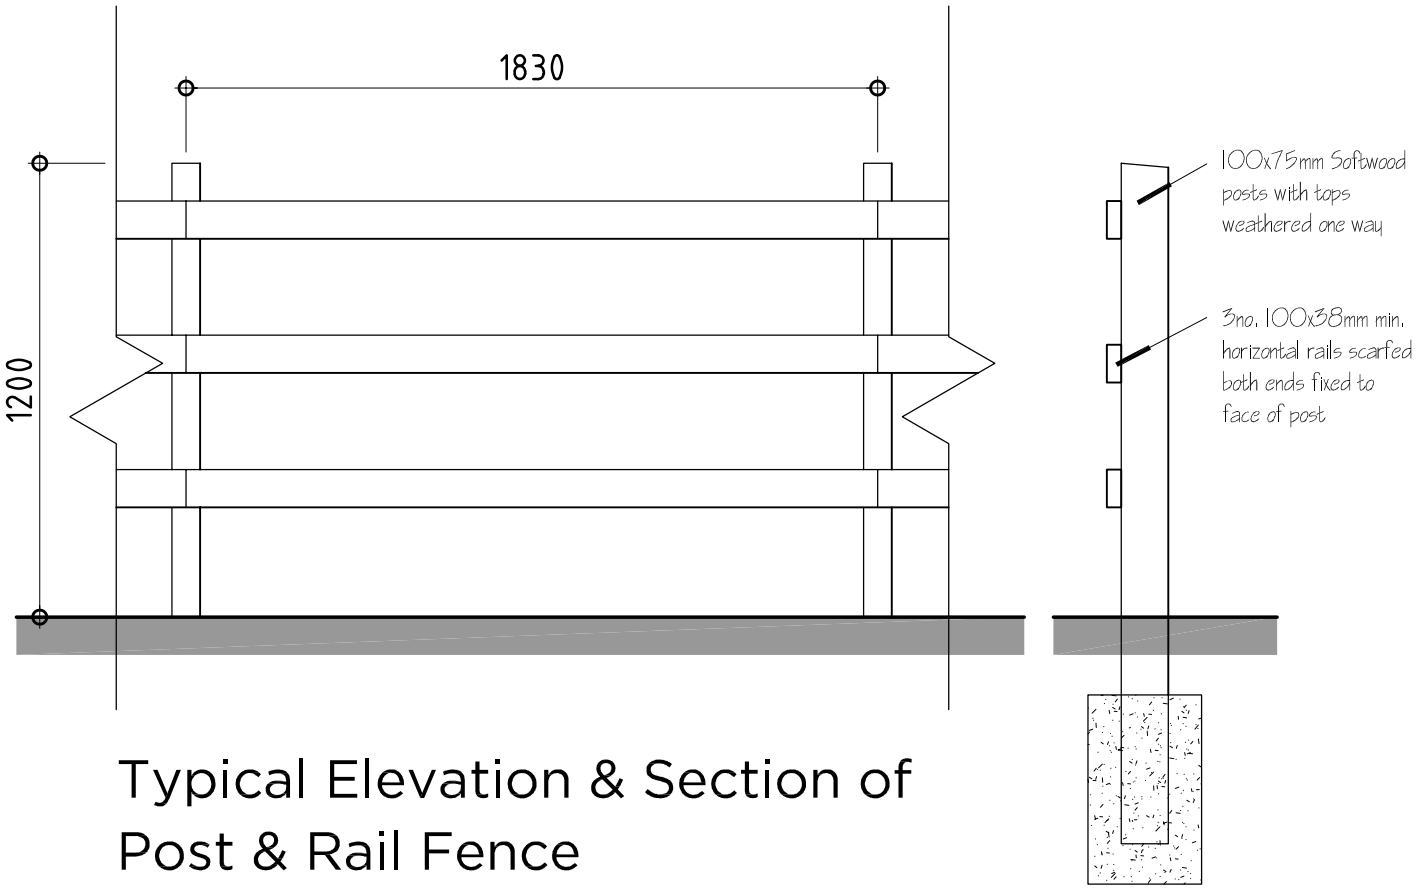

Typical Elevation & Section of Post & Rail Fence Boundary Type A (Scale 1:20)

0 0.1 0.5 1m
Scale 1:20

Project
HIGHGROVE HOMES (SPALDING) LTD
23 JEKIL'S BANK
HOLBEACH St JOHNS
LINCOLNSHIRE
PE12 6UL

Title
PROPOSED BOUNDARY TREATMENT

Drawing No.
060 P04

Scale	Date	Revision
1:20 @ A4	NOV 2022	