
THIS DRAWING IS NOT TO BE USED FOR CONSTRUCTION.
THIS DRAWING IS COPYRIGHT SEVEN22 ARCHITECTURE LTD

REV DATE NOTES

B 1 1 6 8 J E K I L ' S B A N K

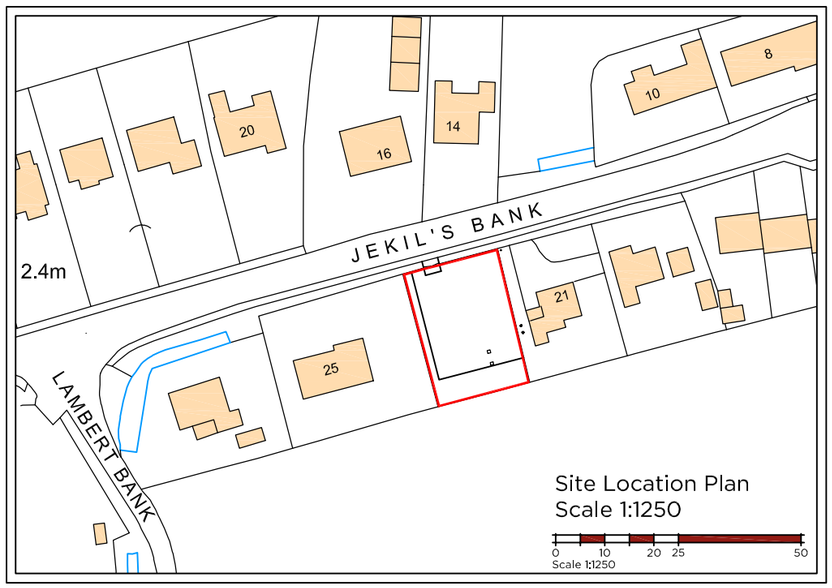

Site Location Plan
Scale 1:1250

0 10 20 25 50
Scale 1:1250

N

0 1 2 5 10
Scale 1:200

seven22 ARCHITECTURE LTD

22 SHORE VIEW, PETERBOROUGH
CAMBRIDGESHIRE, PE7 8FS
E.info@seven22.co.uk ~ **T**.07799 585277

PROJECT
PROPOSED BUNGALOW
23 JEKIL'S BANK
HOLBEACH St JOHNS
LINCOLNSHIRE
PE12 6UL

CLIENT
HIGHGROVE HOMES (SPALDING) LTD

TITLE
SITE LOCATION & EXISTING SITE SURVEY

DRAWING No.
060 S01

SCALE	DATE	REV
1:1250 & 1:200 @ A1	NOV 2022	