
Revision: Date:

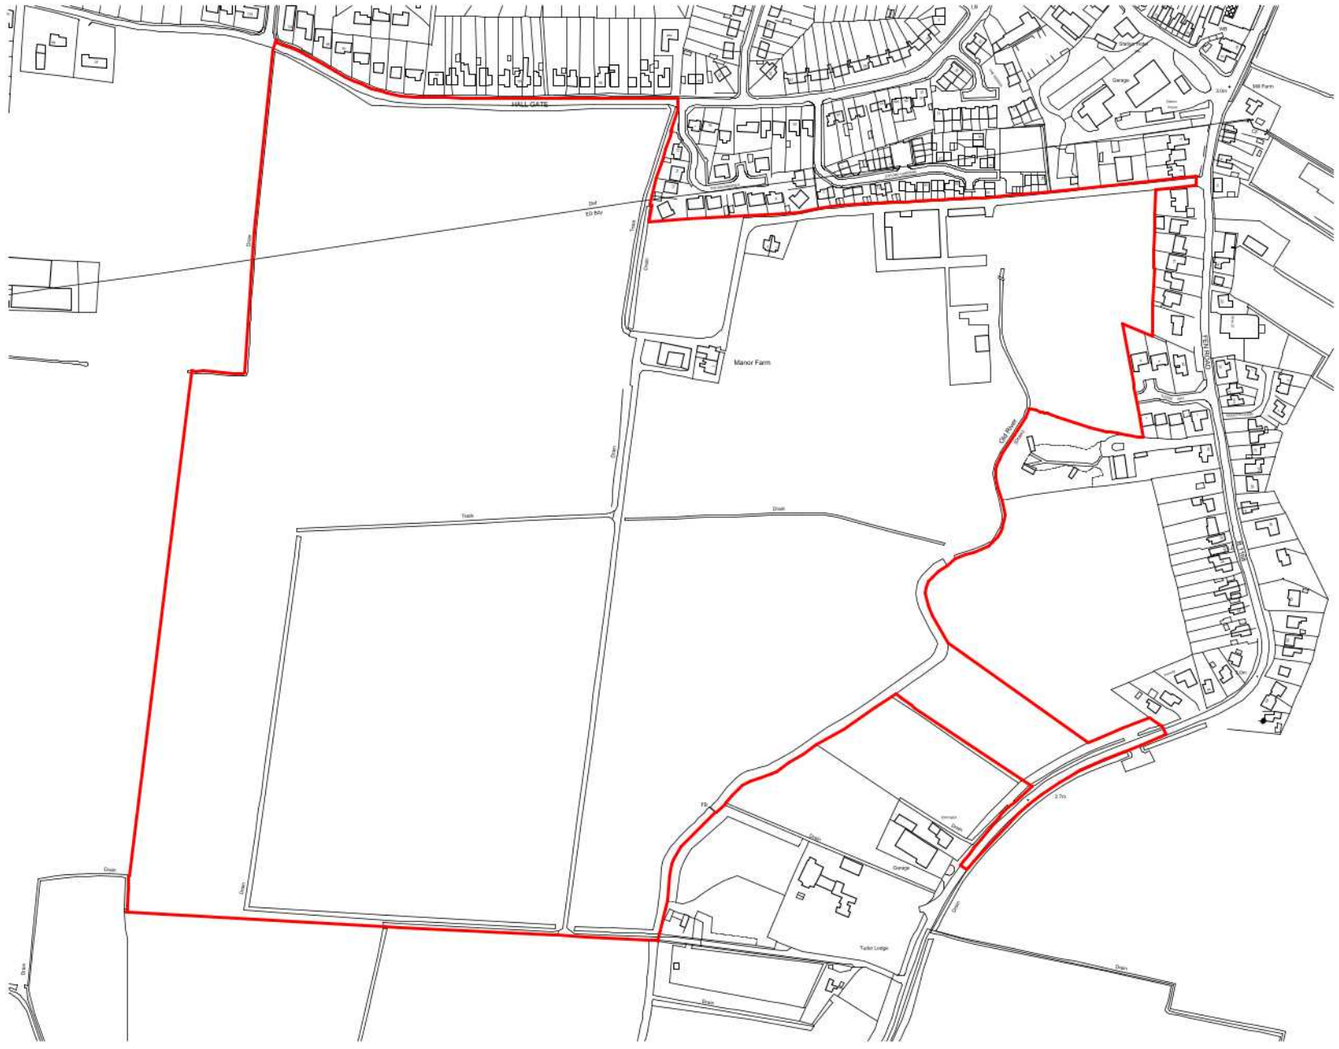

N

Architects · Project Managers · Quantity Surveyors
130 New Walk
Leicester, LE1 7JA
Tel: 0116 204 5800, Fax: 0116 204 5801
email: design@rg-p.co.uk, www.rg-p.co.uk

Project: Land South of Hall Gate, Holbeach, Lincolnshire

Client: Ashley King Developments

Sheet title: Location Plan @ A3

Ref: 7884 019

Scale: 1:5000 @ A3

Date: May 2014

Drawn: PK Checked:

0 50 100m 200m 300m

All dimensions to be checked on site. This drawing is the copyright of the Architect, and not to be reproduced without their permission. Ordnance Survey map information reproduced with permission of HMSO Crown Copyright reserved. rg+p Ltd. Trading as rg+p