




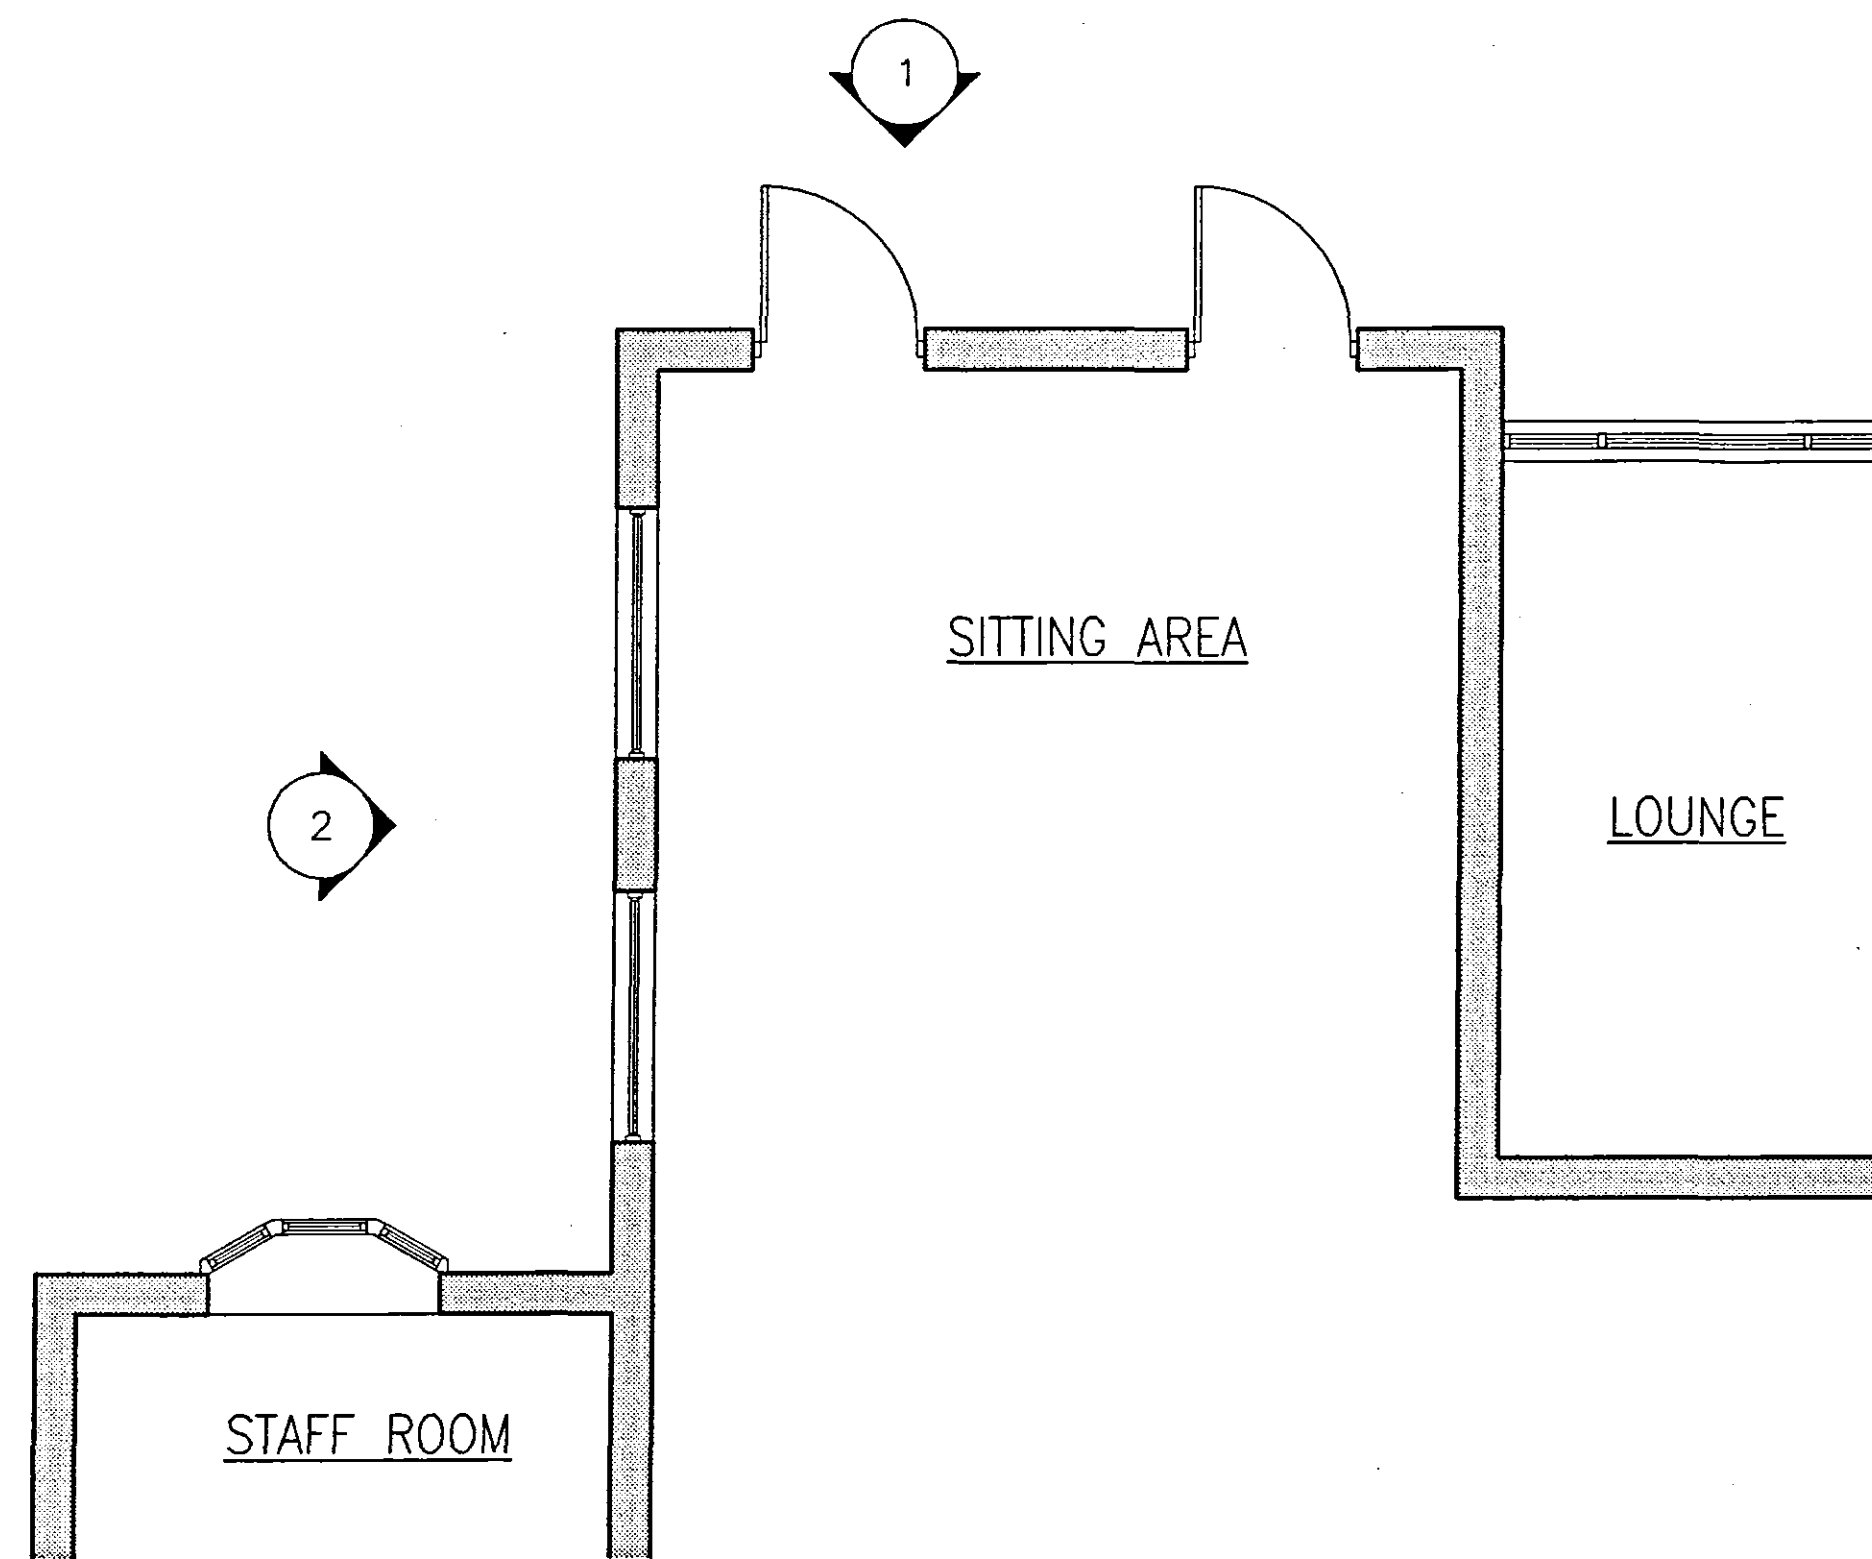


PLAN Scale 1:50

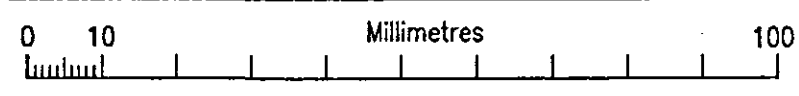

ELEVATION 1 Scale 1:100

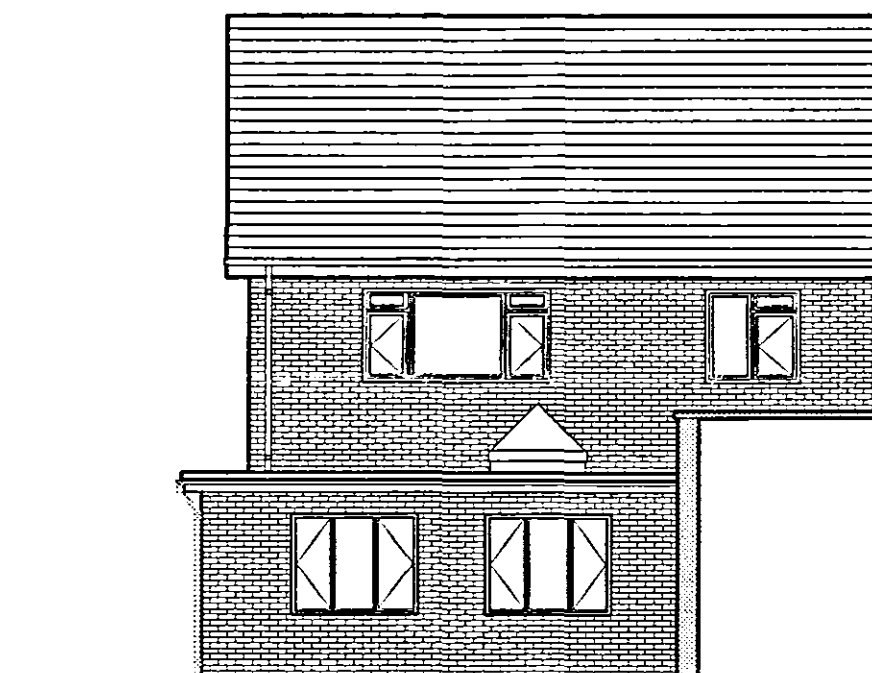

ELEVATION 2 Scale 1:100

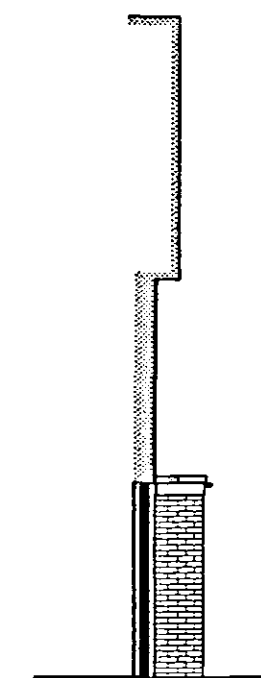

ELEVATION 3 Scale 1:100

DETERMINED
PLAN

SHDC
PLANNING & DEVELOPMENT
- 7 AUG 2006
Ref. 109406

ATKINS
DO NOT SCALE

Item	Hazard	Rev
A	ELEVATION 3 ADDED	AGJ 27.07.06 VC SC
Rev	Modifications	By Date Chk'd Auth
PLANNING	A	28.7.06 SC
CLIENT COMMENT	-	24.07.06 SDC
Purpose of issue	Rev	Date Authorised
ATKINS Wellbrook Court, Girton Rd, Cambridge, CB3 0NA. Telephone (01223) 276 002 Fax (01223) 277 529		
Client ORDERS OF ST JOHN LINCOLNSHIRE		
Project EXTENSION AT PATCHETT LODGE		
The PART GROUND FLOOR AS EXISTING		
Original Size: A2	Scale: As Shown	Designed: MDS Date: 16.07.06
Drawn: AGJ	Checked: SDC	Authorised: VC
Date: 21.07.06	Date: 24.07.06	Date: 24.07.06
Project No. 5040133.008	Office: CAM	Drawing No. B1001
Rev: A		

5040133.008 CAM B1001 A THIS IS A CAD DRAWING - HAND AMENDMENTS SHOULD BE CARRIED OUT IN ACCORDANCE WITH O.A. PROCEDURES