

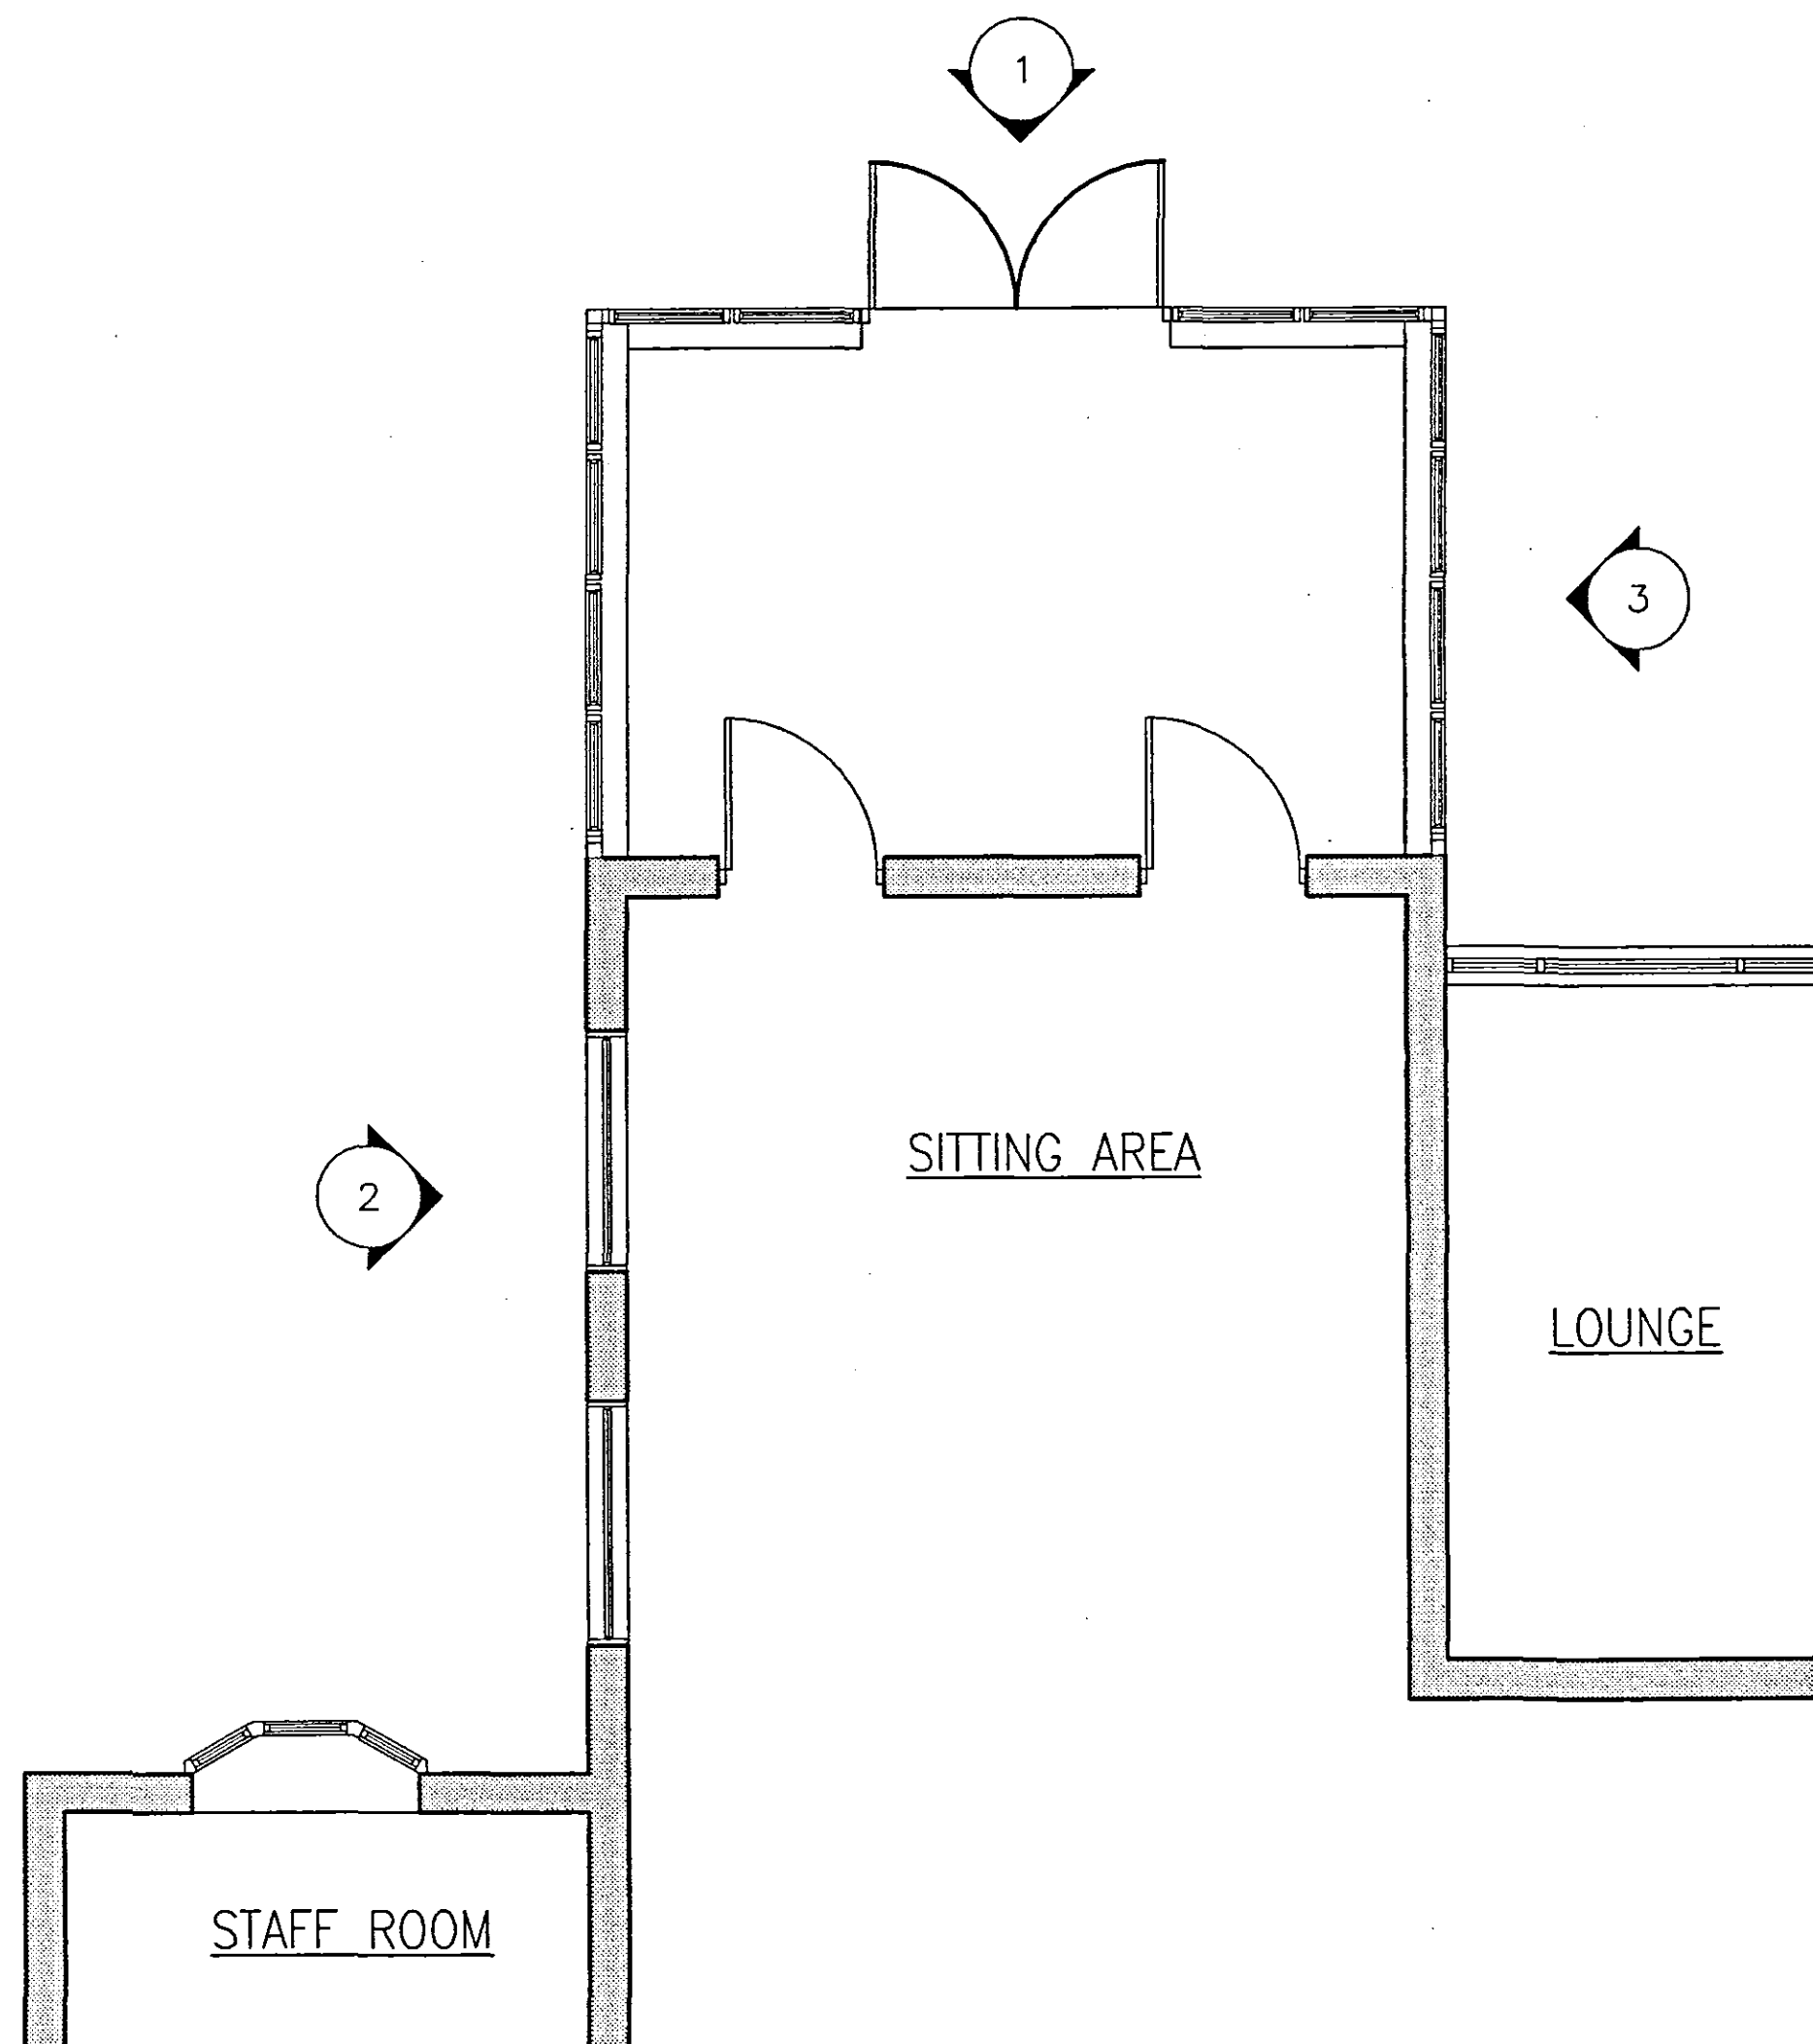


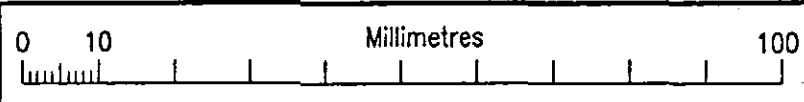


PLAN Scale 1:50

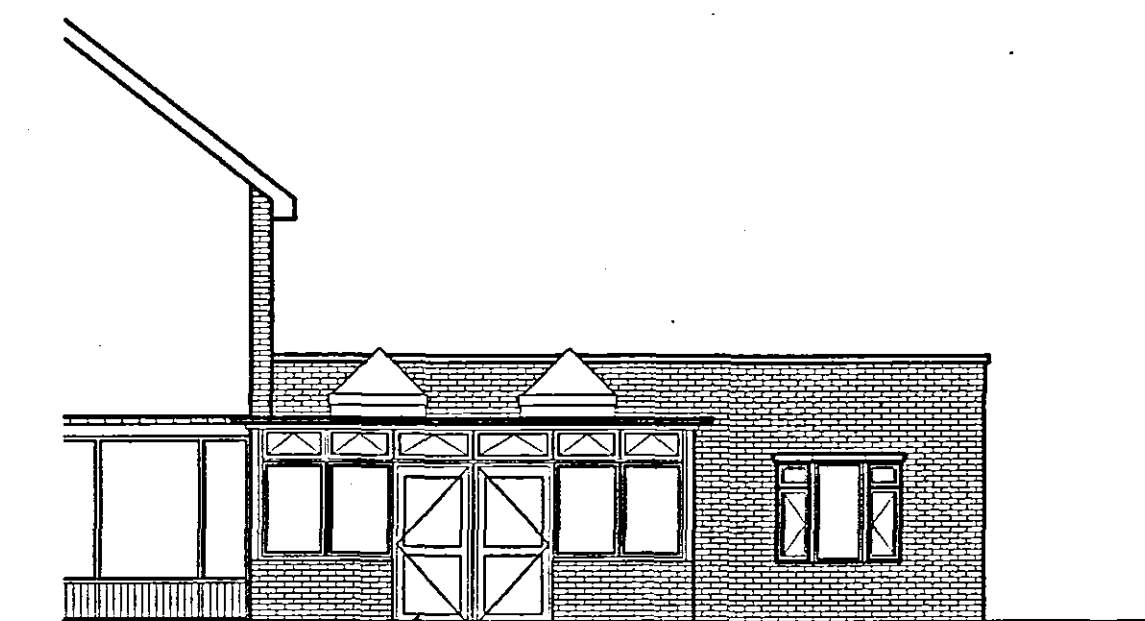

WHITE PVC FULLY GLAZED
FRENCH DOORS

ELEVATION 1 Scale 1:100

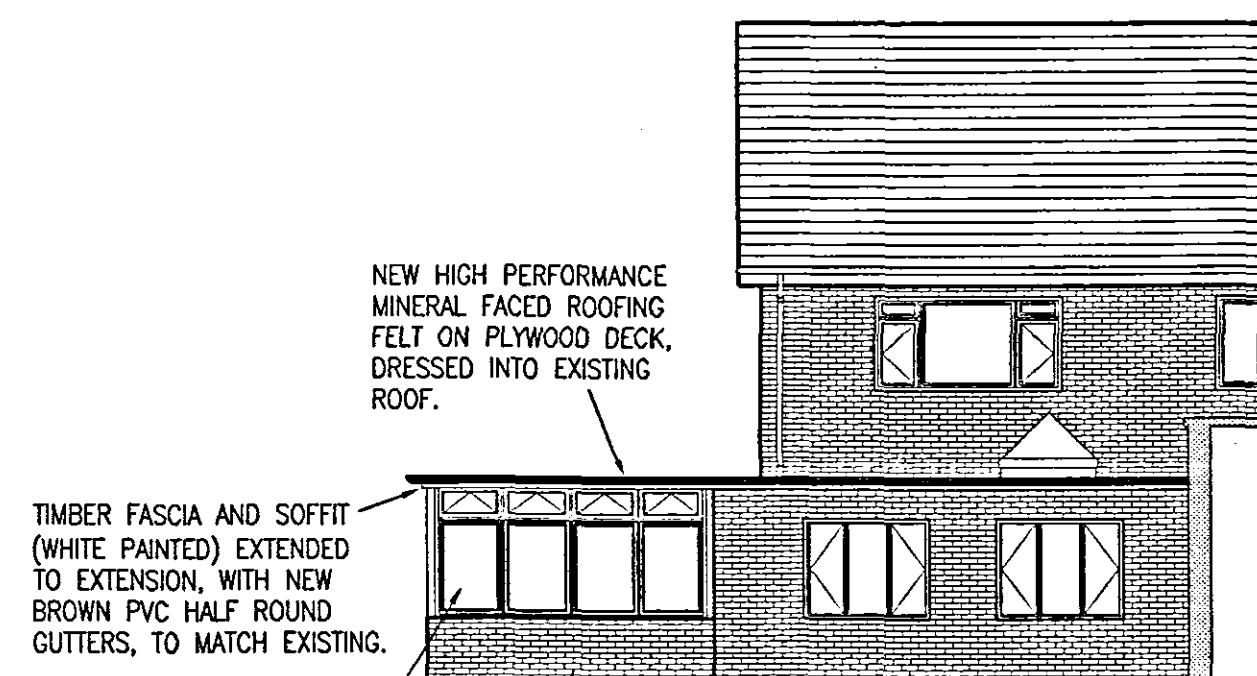


TIMBER FASCIA AND SOFFIT
(WHITE PAINTED) EXTENDED
TO EXTENSION, WITH NEW
BROWN PVC HALF ROUND
GUTTERS, TO MATCH EXISTING.

WHITE PVC CURTAIN
WALLING/WINDOWS WITH TOP
HUNG OPENING CASEMENTS
ABOVE FIXED PANELS.

NEW HIGH PERFORMANCE
MINERAL FACED ROOFING
FELT ON PLYWOOD DECK,
DRESSED INTO EXISTING
ROOF.

DWARF BRICKWORK
WALL - BRICK,
BOND AND
POINTING TO
MATCH EXISTING.

ELEVATION 2 Scale 1:100

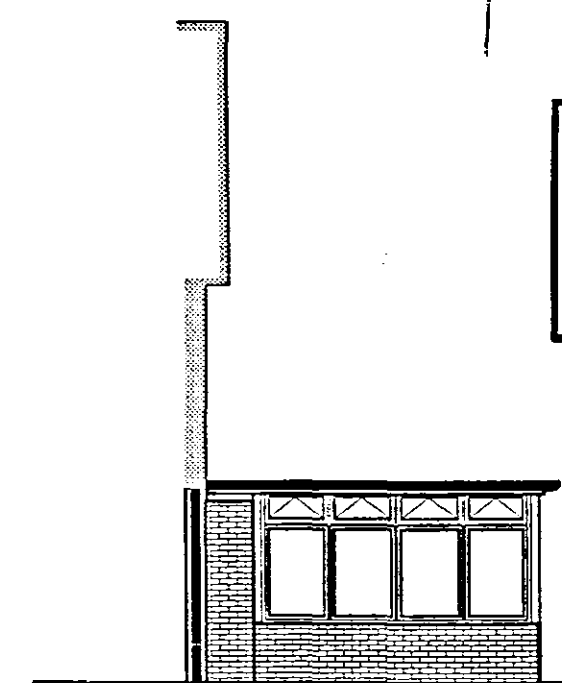

ELEVATION 3 Scale 1:100

DETERMINED
PLAN

SHDC
PLANNING & DEVELOPMENT
- 7 AUG 2006
Ref. 1094106

ATKINS
DO NOT SCALE

Item		Hazard		Risk	
A		ELEVATION 3 & NOTES ADDED		AGJ 27.07.06 VC SC	
Rev		Modifications		By Date Chk'd Auth	
PLANNING		A		28.7.06 SC	
CLIENT COMMENTS		—		24.07.06 VC	
Purpose of Issue		Rev		Date Authorised	
ATKINS					
Wellbrook Court, Girton Rd, Cambridge, CB3 0NA.				Telephone (01223) 276 002 Fax (01223) 277 529	
Client					
ORDERS OF ST JOHN LINCOLNSHIRE					
Project					
EXTENSION AT PATCHETT LODGE					
Title					
PART GROUND FLOOR AS PROPOSED					
Original Size		Scale		Designed	
A2		As Shown		MDS AGJ SOC	
Date		Date		Date	
16.07.06		21.07.06		24.07.06	
Project No.		Office		Drawing No.	
5040133.008		CAM		B1002	
Rev.				A	

5040133.008 CAM B1002 A THIS IS A CAD DRAWING - HAND AMENDMENTS SHOULD BE CARRIED OUT IN ACCORDANCE WITH O.A. PROCEDURES