© 1999 Waldeck Associates Ltd

NOTES

1. DO NOT SCALE THIS DRAWING.
2. ALL DIMENSIONS ARE IN MILLIMETRES UNLESS STATED OTHERWISE.
3. THIS DRAWING IS TO BE READ IN CONJUNCTION WITH ALL OTHER RELEVANT DRAWINGS.
4. SEQUENCE OF CONSTRUCTION TO BE IN PHASES TO BE AGREED

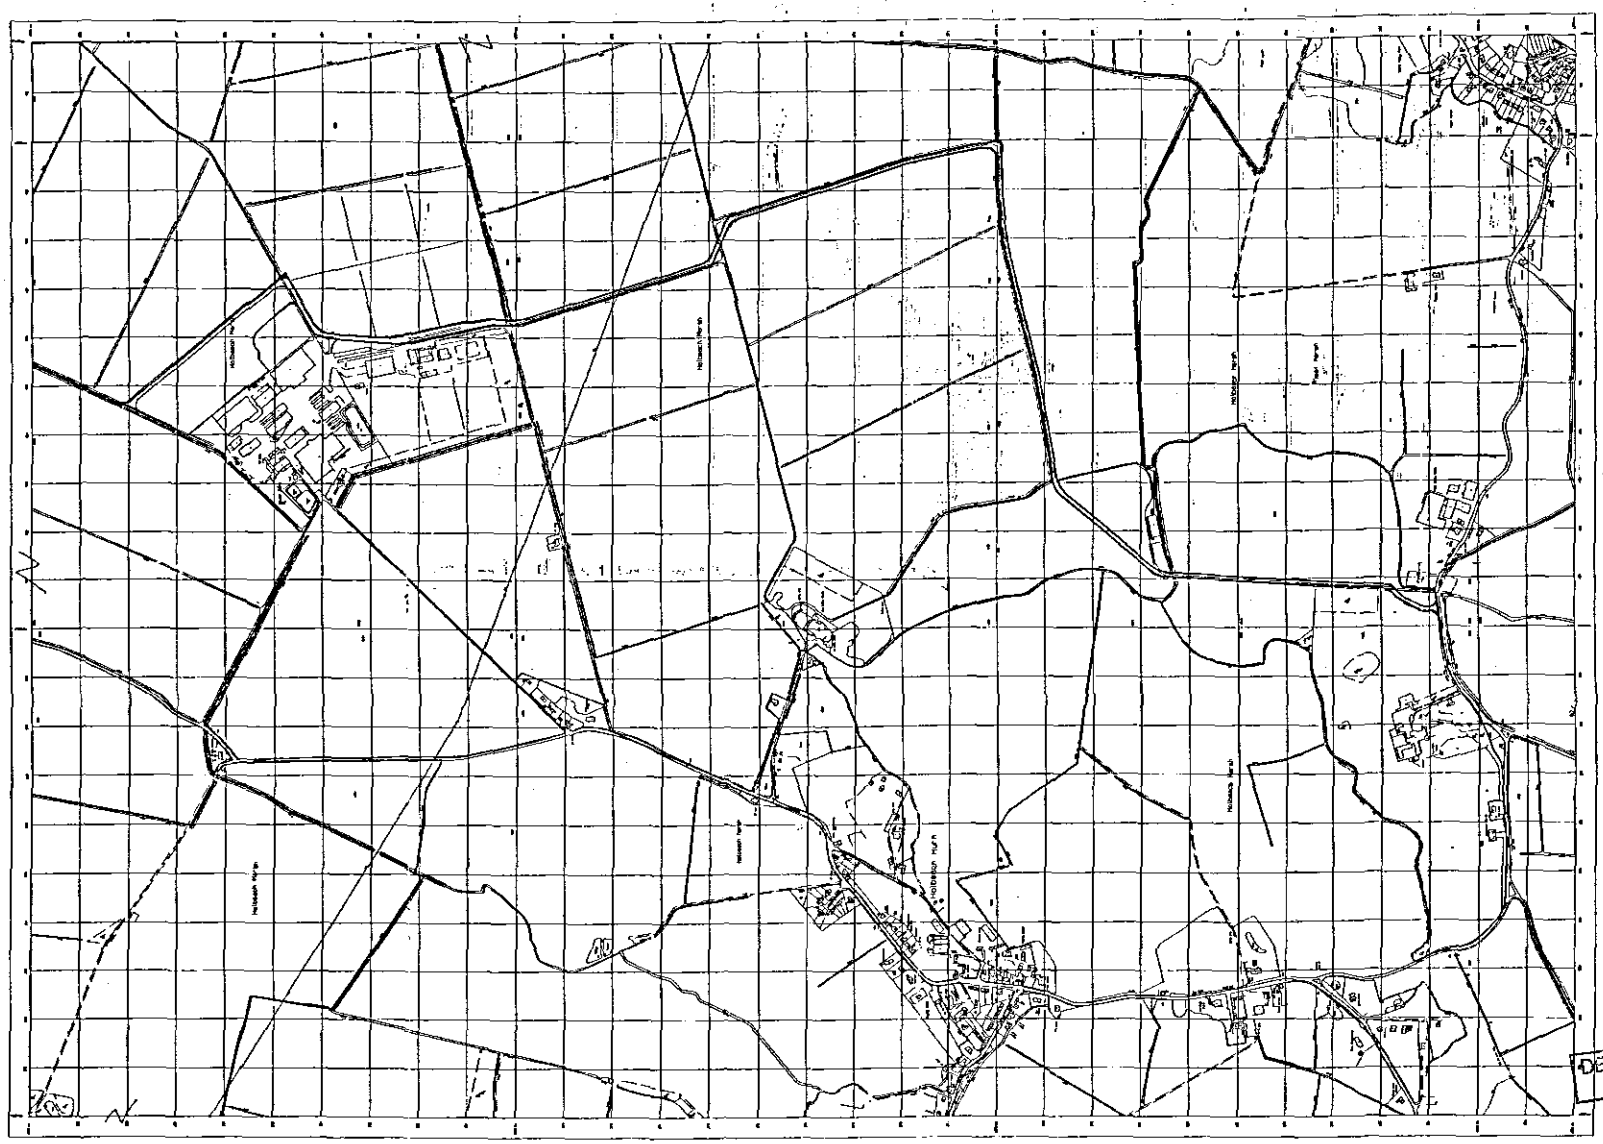

SOUTH HOLLAND DC
HOUSING & PLANNING
19 AUG 1999
Ref: 672/99

ROAD & INDUSTRIAL LAND
OUTLINE APPLICATION

DETERMINED PLAN

Rev.	Amendments	Rev'd By	Date

Client: A.H. WORTH AND Co. Ltd.

Project: PROPOSED ACCESS ROAD AND EXTENSION TO EXISTING SITE

Title: [redacted]

Job No: 31930

Drawing No: 31930/A1/03

Status: PRELIMINARY

Scale: 1:5000 Date: JUN 99

Project Engineer: PW Drawn By: WJ Checked By:

Waldeck Associates
Consulting Civil & Structural Engineers
[redacted]