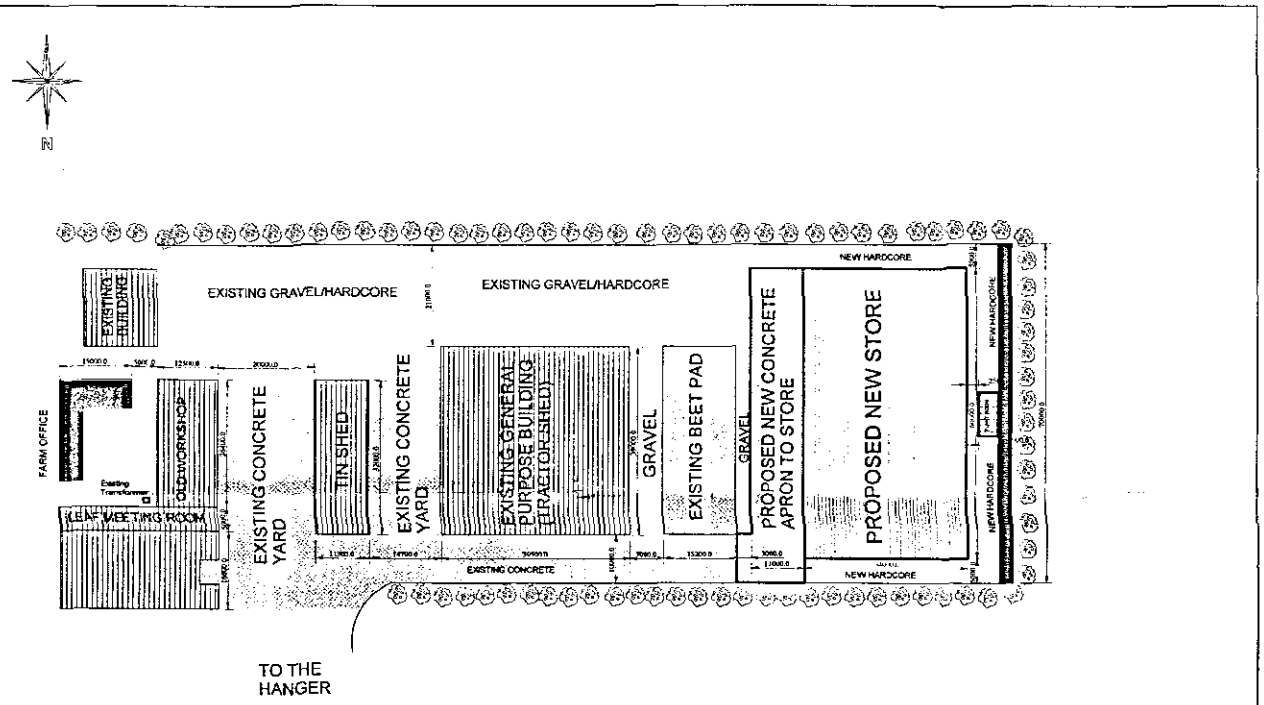

CUSTOMER	DESCRIPTION		PMR STORAGE SYSTEMS & INSTALLATIONS	DRAWING No DATE
A.H.WORTH & CO LTD TOP FARM HOLBEACH HURN SPALDING LINCS. PE12 8LR	SITE LAYOUT		SURRIDGES FARM HANCHETT END HAVERHILL SUFFOLK CB9 7RP	00033/A 12th MAY 1999 SCALE 1:500

SOUTH HOLLAND DC
HOUSING & PLANNING
15 OCT 1999
Ref: 1038/99

DETERMINED PLAN