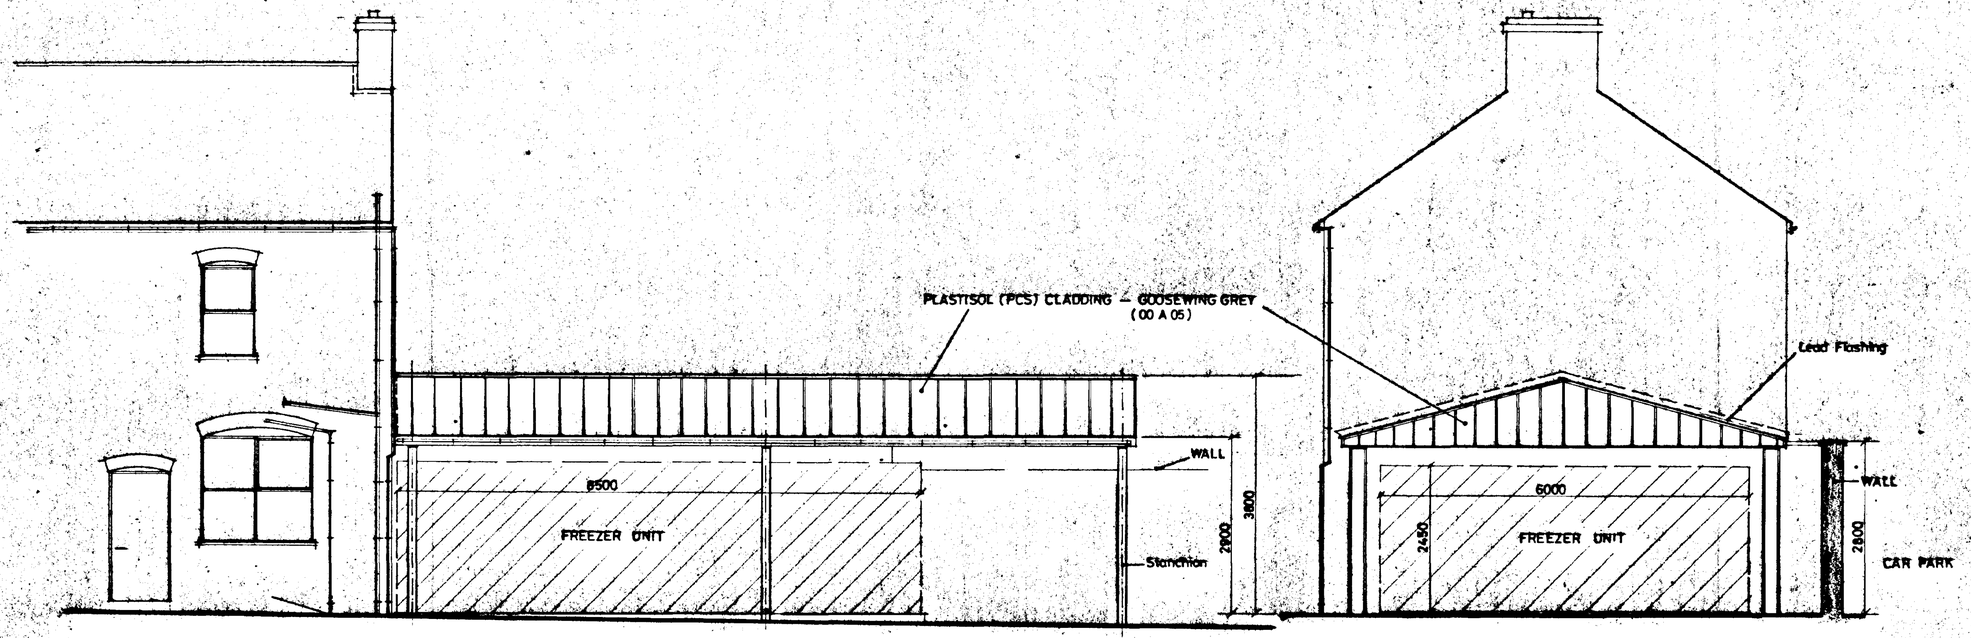

SIDE

REAR

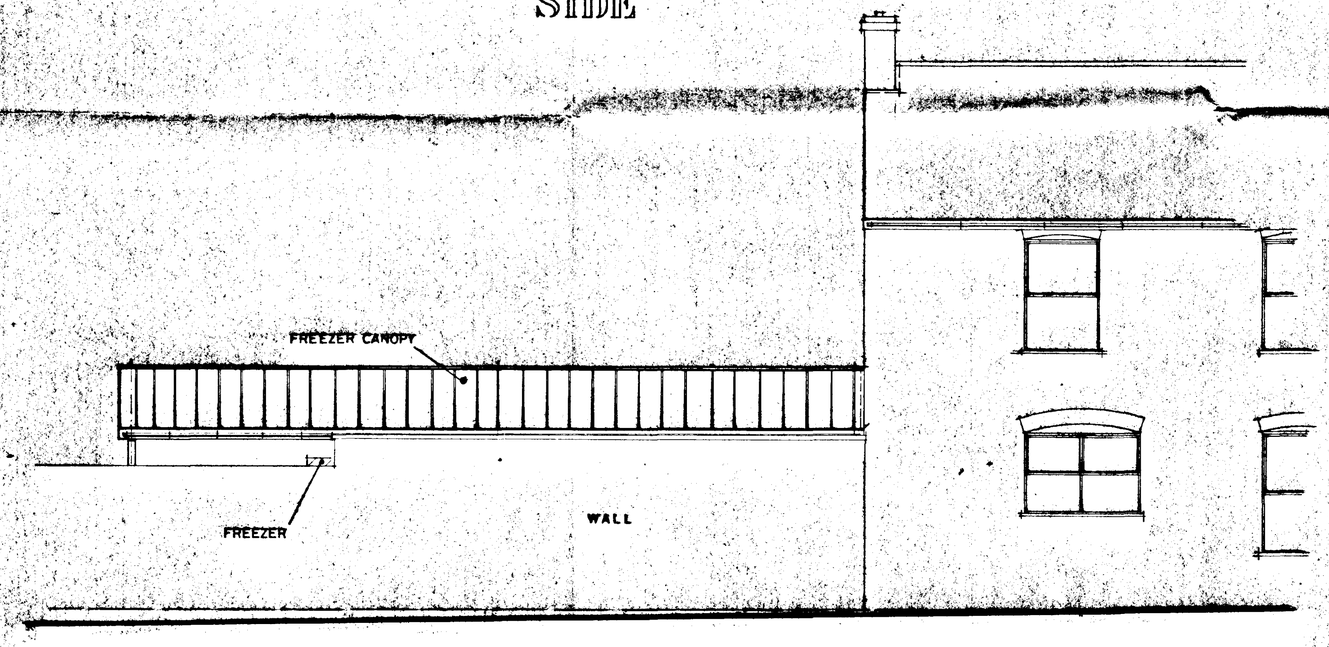

SIDE (CAR PARK)

~~DO NOT SCALE FROM THIS DRAWING~~

This drawing is copyright and may not be altered, traced, photographed or used for any purpose other than that for which it is issued.
The General Contractor is to check all dimensions on site and report discrepancies to the Architect.
All details shown on this drawing including foundations are based upon typical site conditions related to the area. No responsibility can be accepted for abnormal conditions which may be discovered during construction unless reported to the Architect so that design amendments may be considered. Site soil surveys are recommended in respect of foundations to establish specific site conditions before foundation work is undertaken

PERMIT 2299-0987

DETAILS APPROVED PLAN

SOUTH HOLLAND DC
HOUSING & PLANNING
02 DEC 1996
Ref: 1096/96

G. R. MERCHANT
LENG AMICE, FIWO,
ARCHITECTURAL, STRUCTURAL
& LAND DRAINAGE CONSULTANT
TEL: HOLBEACH (01406) 490800

PROJECT:
FREEZER CANOPY
18 WEST END
HOLBEACH

CLIENT:
A.W. JACKSON & SONS

SCALES: 1/50

DATE: NOV 1996

G.R.MERCHANT

DRAWING No.: AW1.3/2

REVISIONS:

0046-11947

BANK CAR PARK

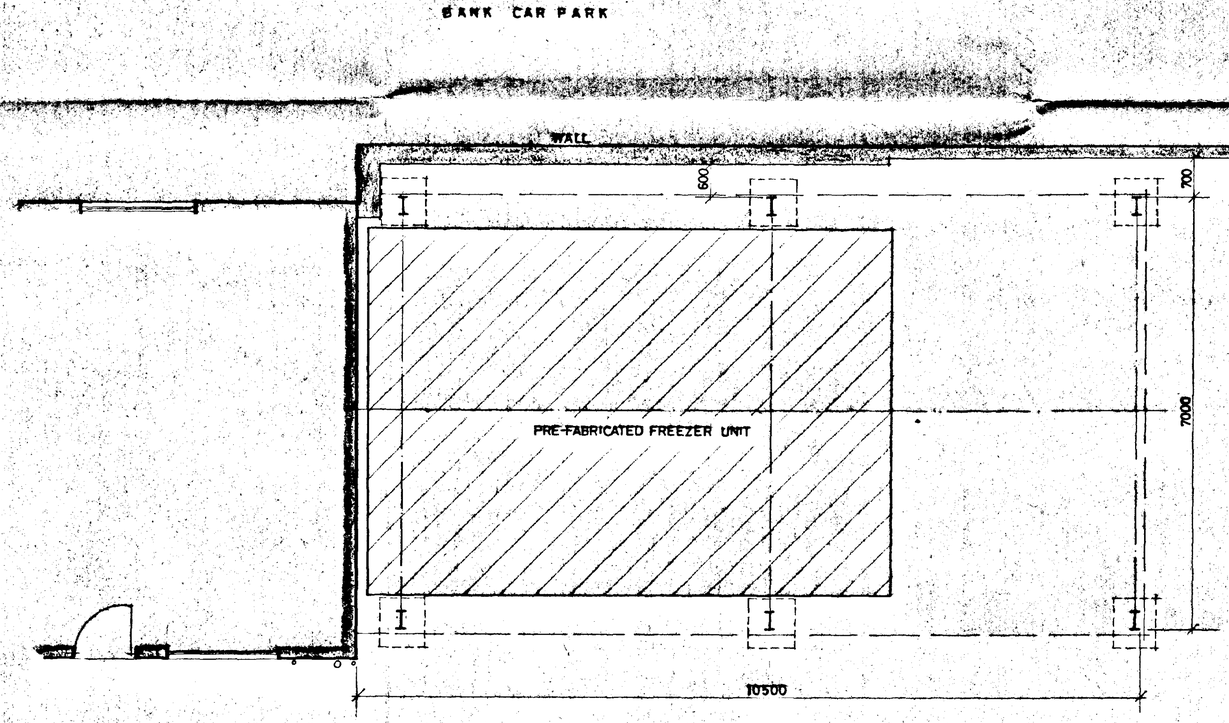

STORE

PLAN

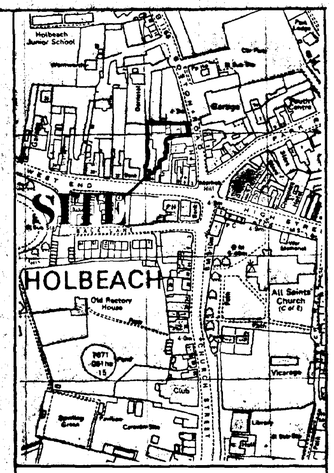

LOCATION PLAN 1/2500

DETERMINED PLAN

SOUTH HOLLAND DC
HOUSING & PLANNING
02 DEC 1996
Ref: 1096/96.

G. R. MERCHANT
LENG AMICE, FIWO,
ARCHITECTURAL, STRUCTURAL
& LAND DRAINAGE CONSULTANT
TEL: HOLBEACH (01406) 490800

PROJECT:
FREEZER CANOPY
18 WEST END
HOLBEACH

CLIENT:
A.W. JACKSON & SONS

SCALES:	DATE:
1/50 (UNLESS OTHERWISE STATED)	NOV 1996
G.R.MERCHANT	DRAWING No.: AWJ.3/1

REVISIONS:

DO NOT SCALE FROM THIS DRAWING
This drawing is copyright and may not be altered, traced, photographed or used for any purpose other than that for which it is issued.
The General Contractor is to check all dimensions on site and report discrepancies to the Architect.
All details shown on this drawing including foundations are based upon typical site conditions related to the area. No responsibility can be accepted for abnormal conditions which may be discovered during construction unless reported to the Architect so that design amendments may be considered. Site soil surveys are recommended in respect of foundations to establish specific site conditions before foundation work is undertaken.