CONTRACTOR TO CHECK
ALL DIMENSIONS ON SITE
BEFORE WORK COMMENCES

Notes & Schedules

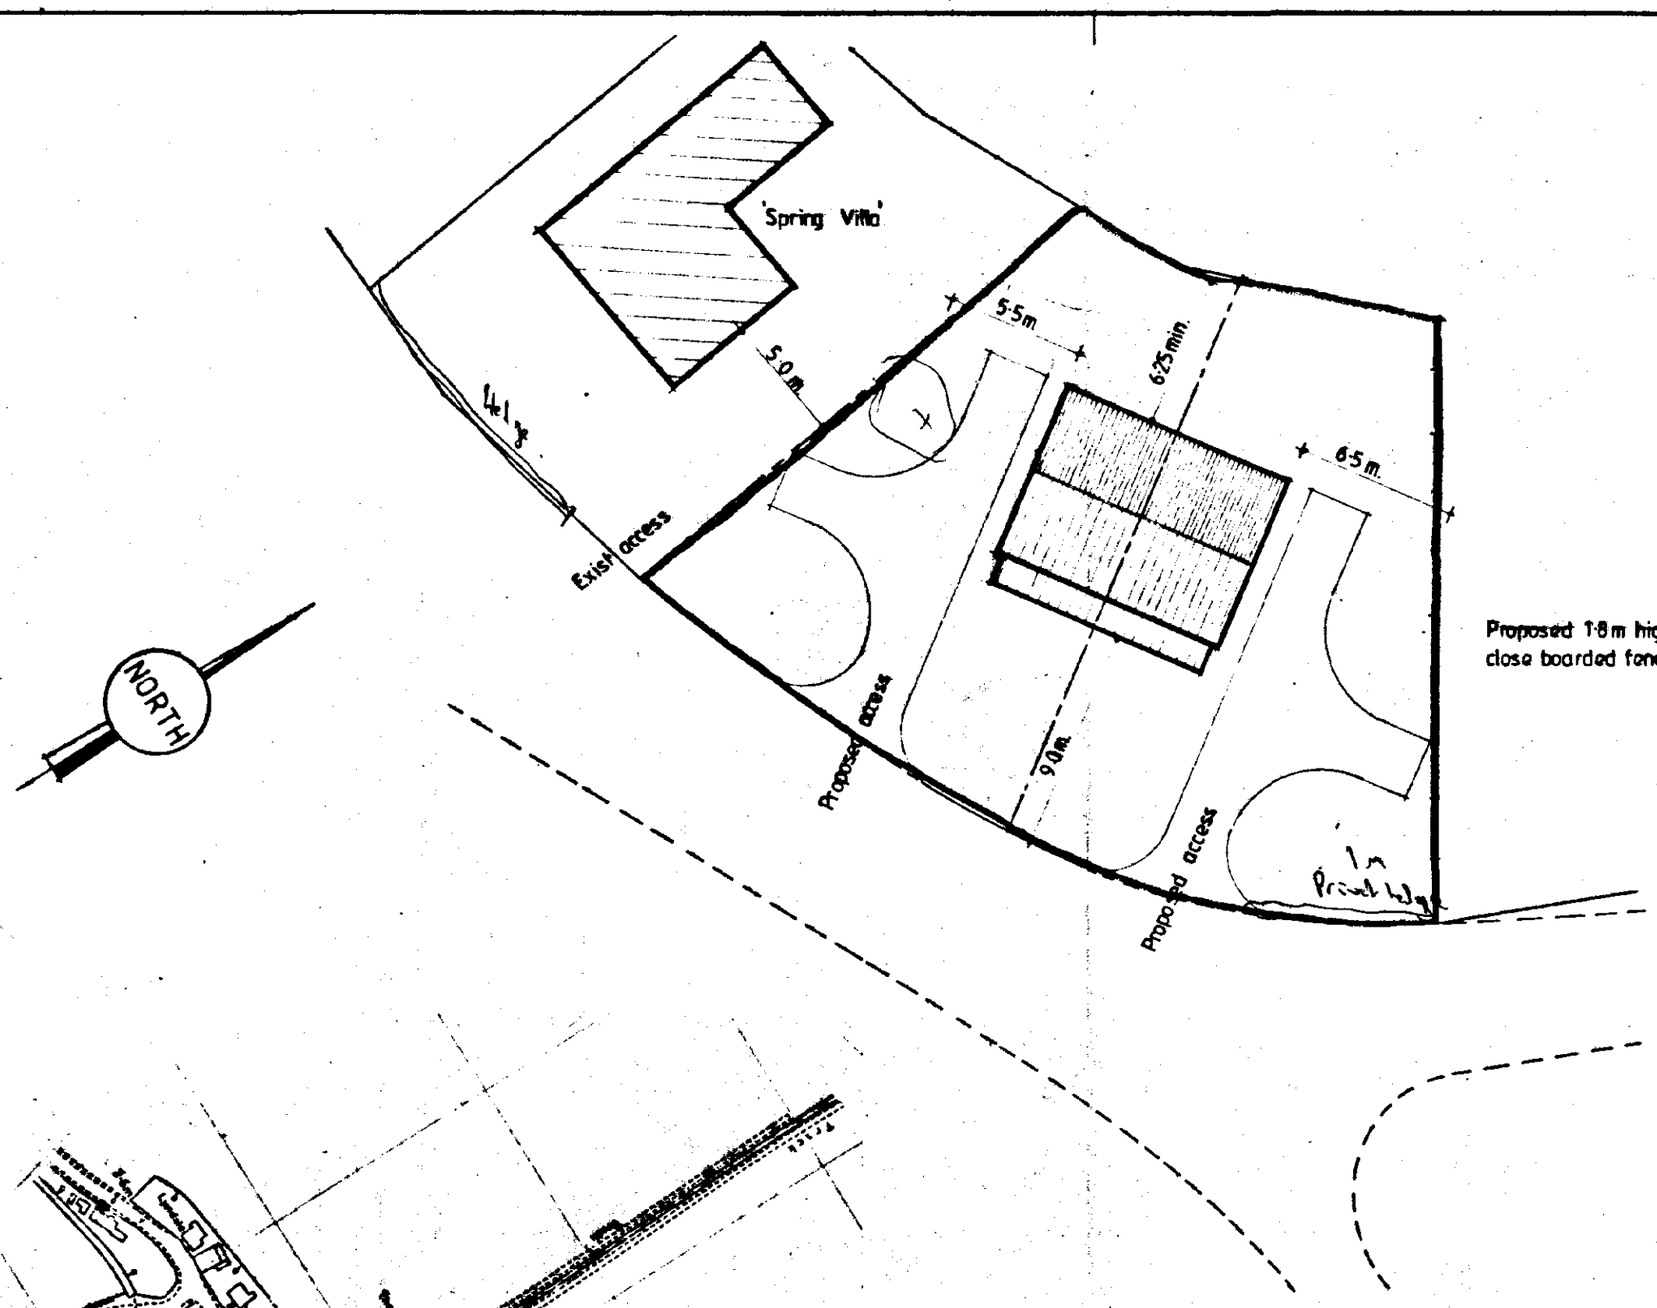

Block Plan 1:250

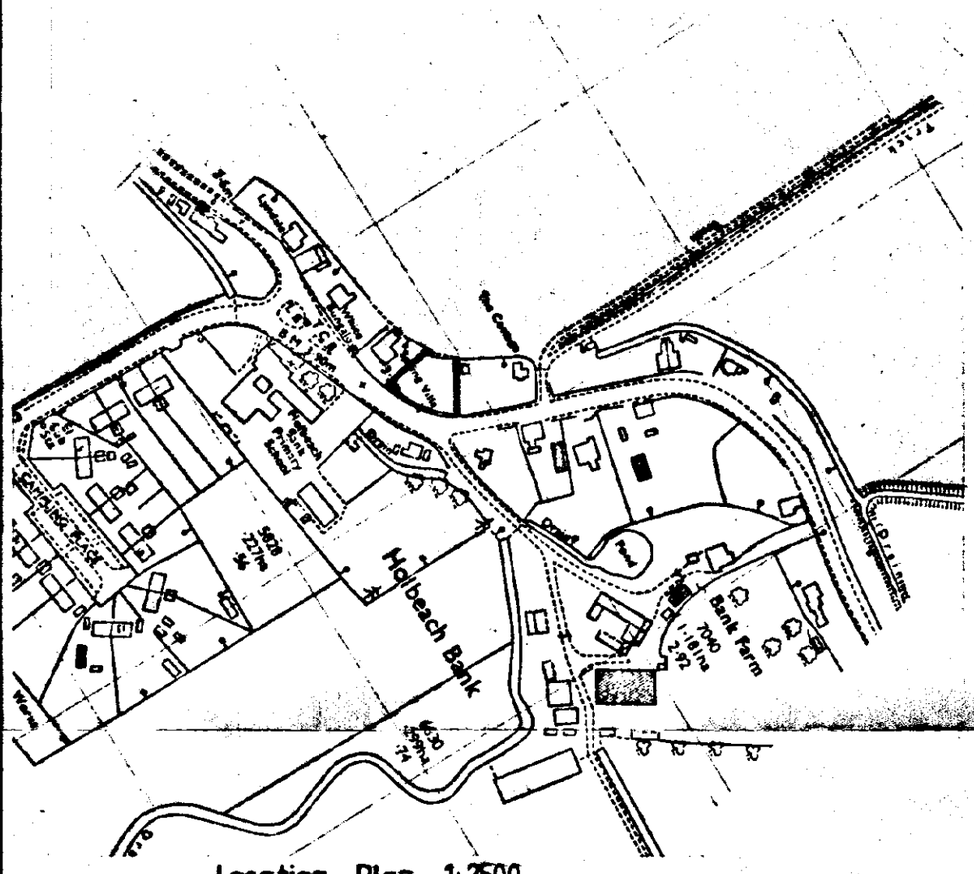

Location Plan 1:2500



FRONT ELEVATION



REAR ELEVATION

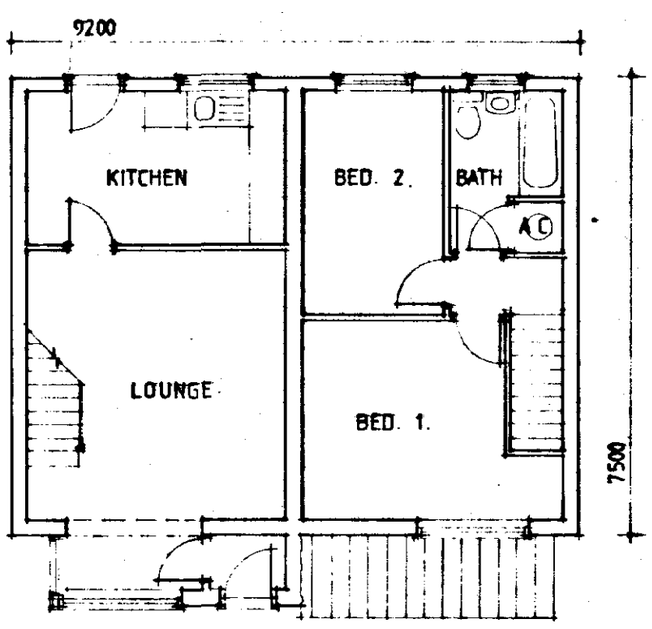

GROUND FLOOR FIRST FLOOR

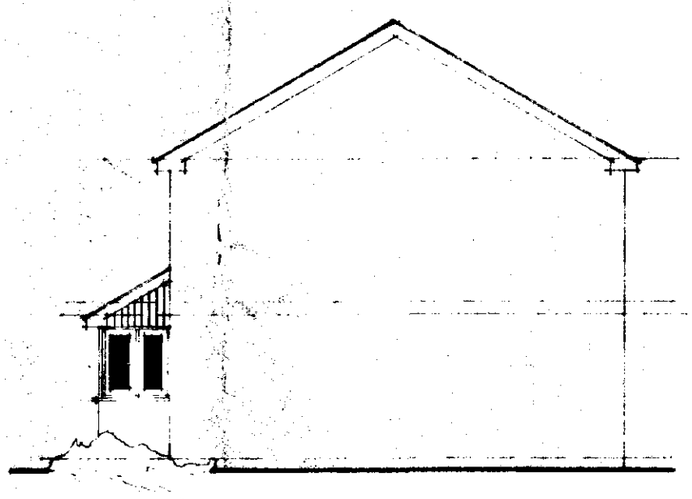

SIDE ELEVATION

SOUTH HOLLAND D.C.
PLAN DEPT.
30 JUN 1994
REF 0630/94

revision	date	init.	revision details

DETERMINED PLAN

HICKS WILLIAMS PARTNERSHIP
Architectural Design Consultants

36A Market Place, Long Sutton, Lincs. PE12 9JF
Tel. (0406) 362982
37A West Street, Boston, Lincs. PE21 8QN
Tel. (0205) 310216

client
MR H.A CARR

project
RESIDENTIAL DEVELOPMENT

ADJ. SPRING VILLA
ROMAN BANK
HOLBEACH BANK.

drawing
PLANS & INDICATIVE DETAILS.

scale	drawing no.
1:100	L.S 8896
contact office: LONG SUTTON.	
date: MARCH 89	drawn