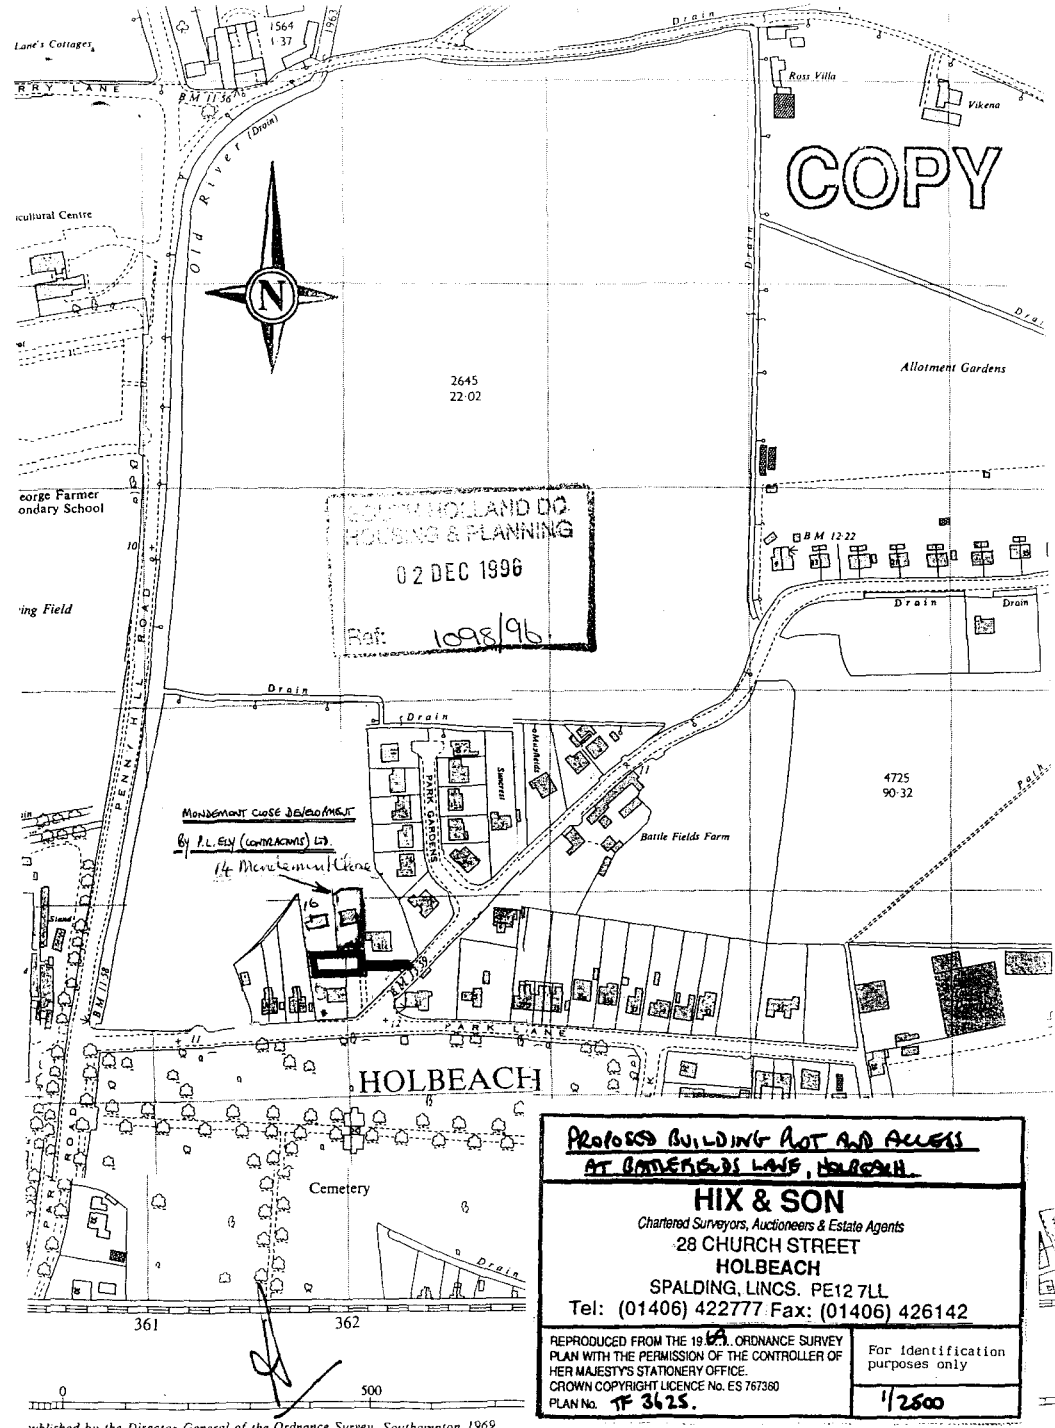


PROPOSED BUILDING PLOT AND ACCESS AT BARRINGTONS LANE, HOLBEACH

HIX & SON

Chartered Surveyors, Auctioneers & Estate Agents


28 CHURCH STREET
HOLBEACH
SPALDING, LINCS. PE12 7LL
Tel: (01406) 422777 Fax: (01406) 426142

REPRODUCED FROM THE 19[illegible] ORDNANCE SURVEY PLAN WITH THE PERMISSION OF THE CONTROLLER OF HER MAJESTY'S STATIONERY OFFICE.
CROWN COPYRIGHT LICENCE No. ES 767360
PLAN No. TF 3625.

For identification purposes only

1/2500

Published by the Director General of the Ordnance Survey, Southampton, 1969
from former County Series plans and revised 1968

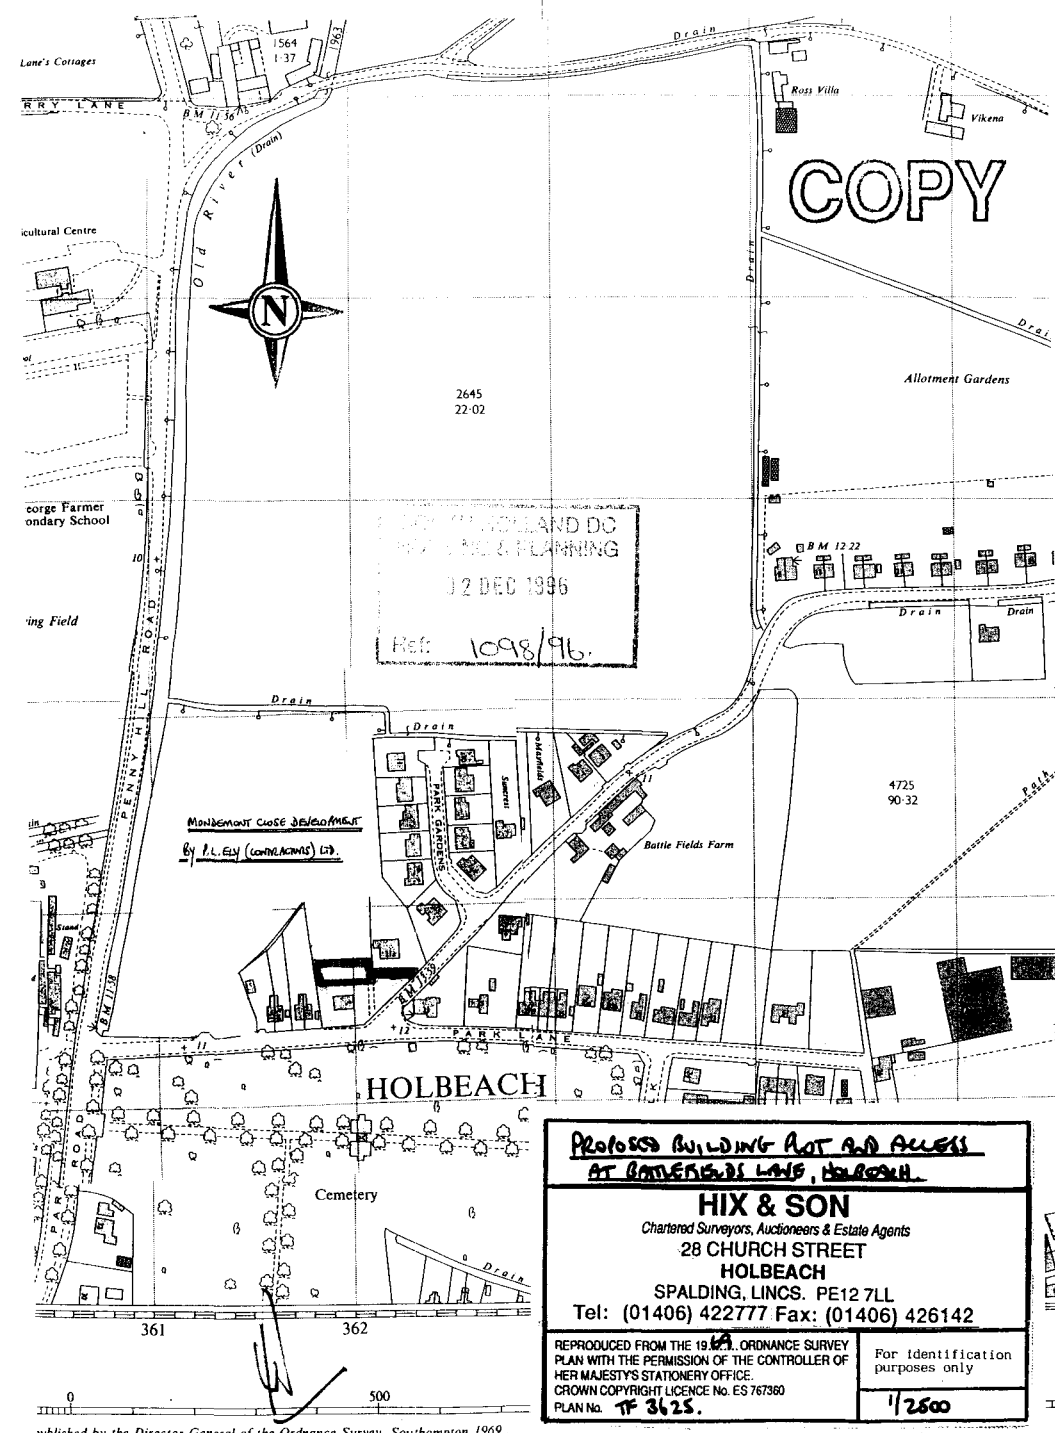

SOUTH HOLLAND DC
PLANNING
12 DEC 1996
Ref: 1098/96.

MONUMENT CLOSE DEVELOPMENT
BY P.L. ELY (CONTRACTORS) LTD.

PROPOSED BUILDING PLOT AND ACCESS
AT BATTLEFIELDS LANE, HOLBEACH

HIX & SON
Chartered Surveyors, Auctioneers & Estate Agents
28 CHURCH STREET
HOLBEACH
SPALDING, LINCS. PE12 7LL
Tel: (01406) 422777 Fax: (01406) 426142

REPRODUCED FROM THE 19.. ORDNANCE SURVEY PLAN WITH THE PERMISSION OF THE CONTROLLER OF HER MAJESTY'S STATIONERY OFFICE.
CROWN COPYRIGHT LICENCE No. ES 767360

PLAN No. TF 3625.

For identification purposes only

1/2500

Published by the Director General of the Ordnance Survey, Southampton, 1969.
From former County Series plans and revised 1968.

Hectares 0 1