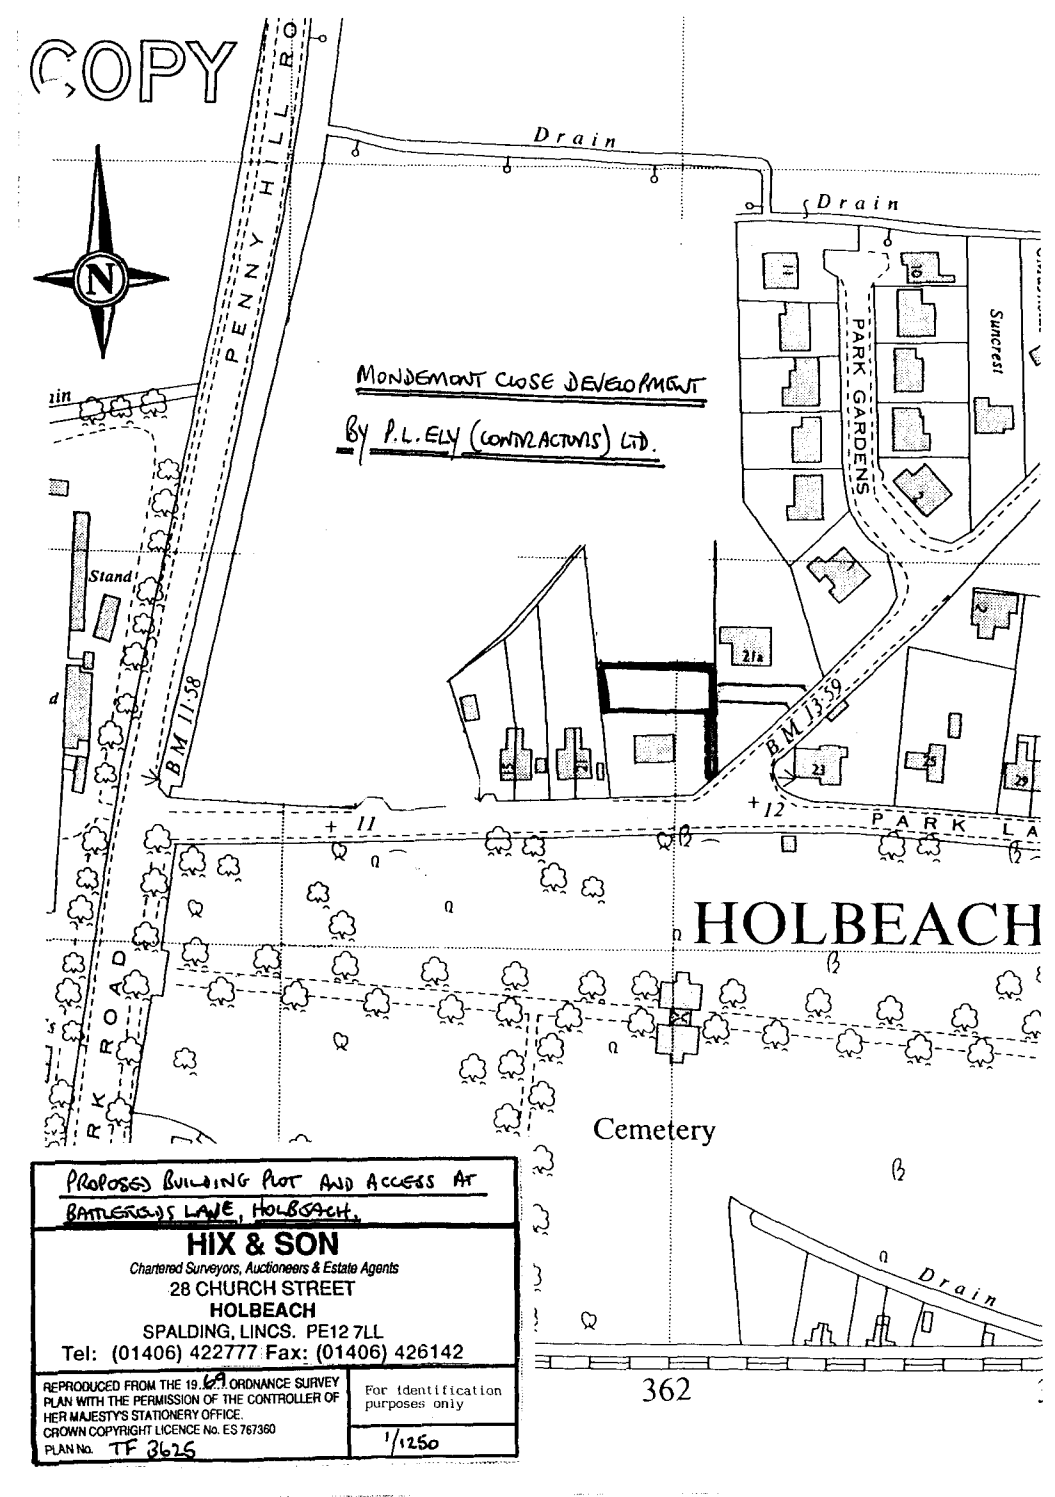


PROPOSED BUILDING PLOT AND ACCESS AT BATTERSEA'S LANE, HOLBEACH.

HIX & SON
Chartered Surveyors, Auctioneers & Estate Agents
28 CHURCH STREET
HOLBEACH
SPALDING, LINCS. PE12 7LL
Tel: (01406) 422777 Fax: (01406) 426142

REPRODUCED FROM THE 19~~69~~71 ORDNANCE SURVEY PLAN WITH THE PERMISSION OF THE CONTROLLER OF HER MAJESTY'S STATIONERY OFFICE.
CROWN COPYRIGHT LICENCE No. ES 767360

PLAN No. TF 3625

For identification purposes only

1/1250