

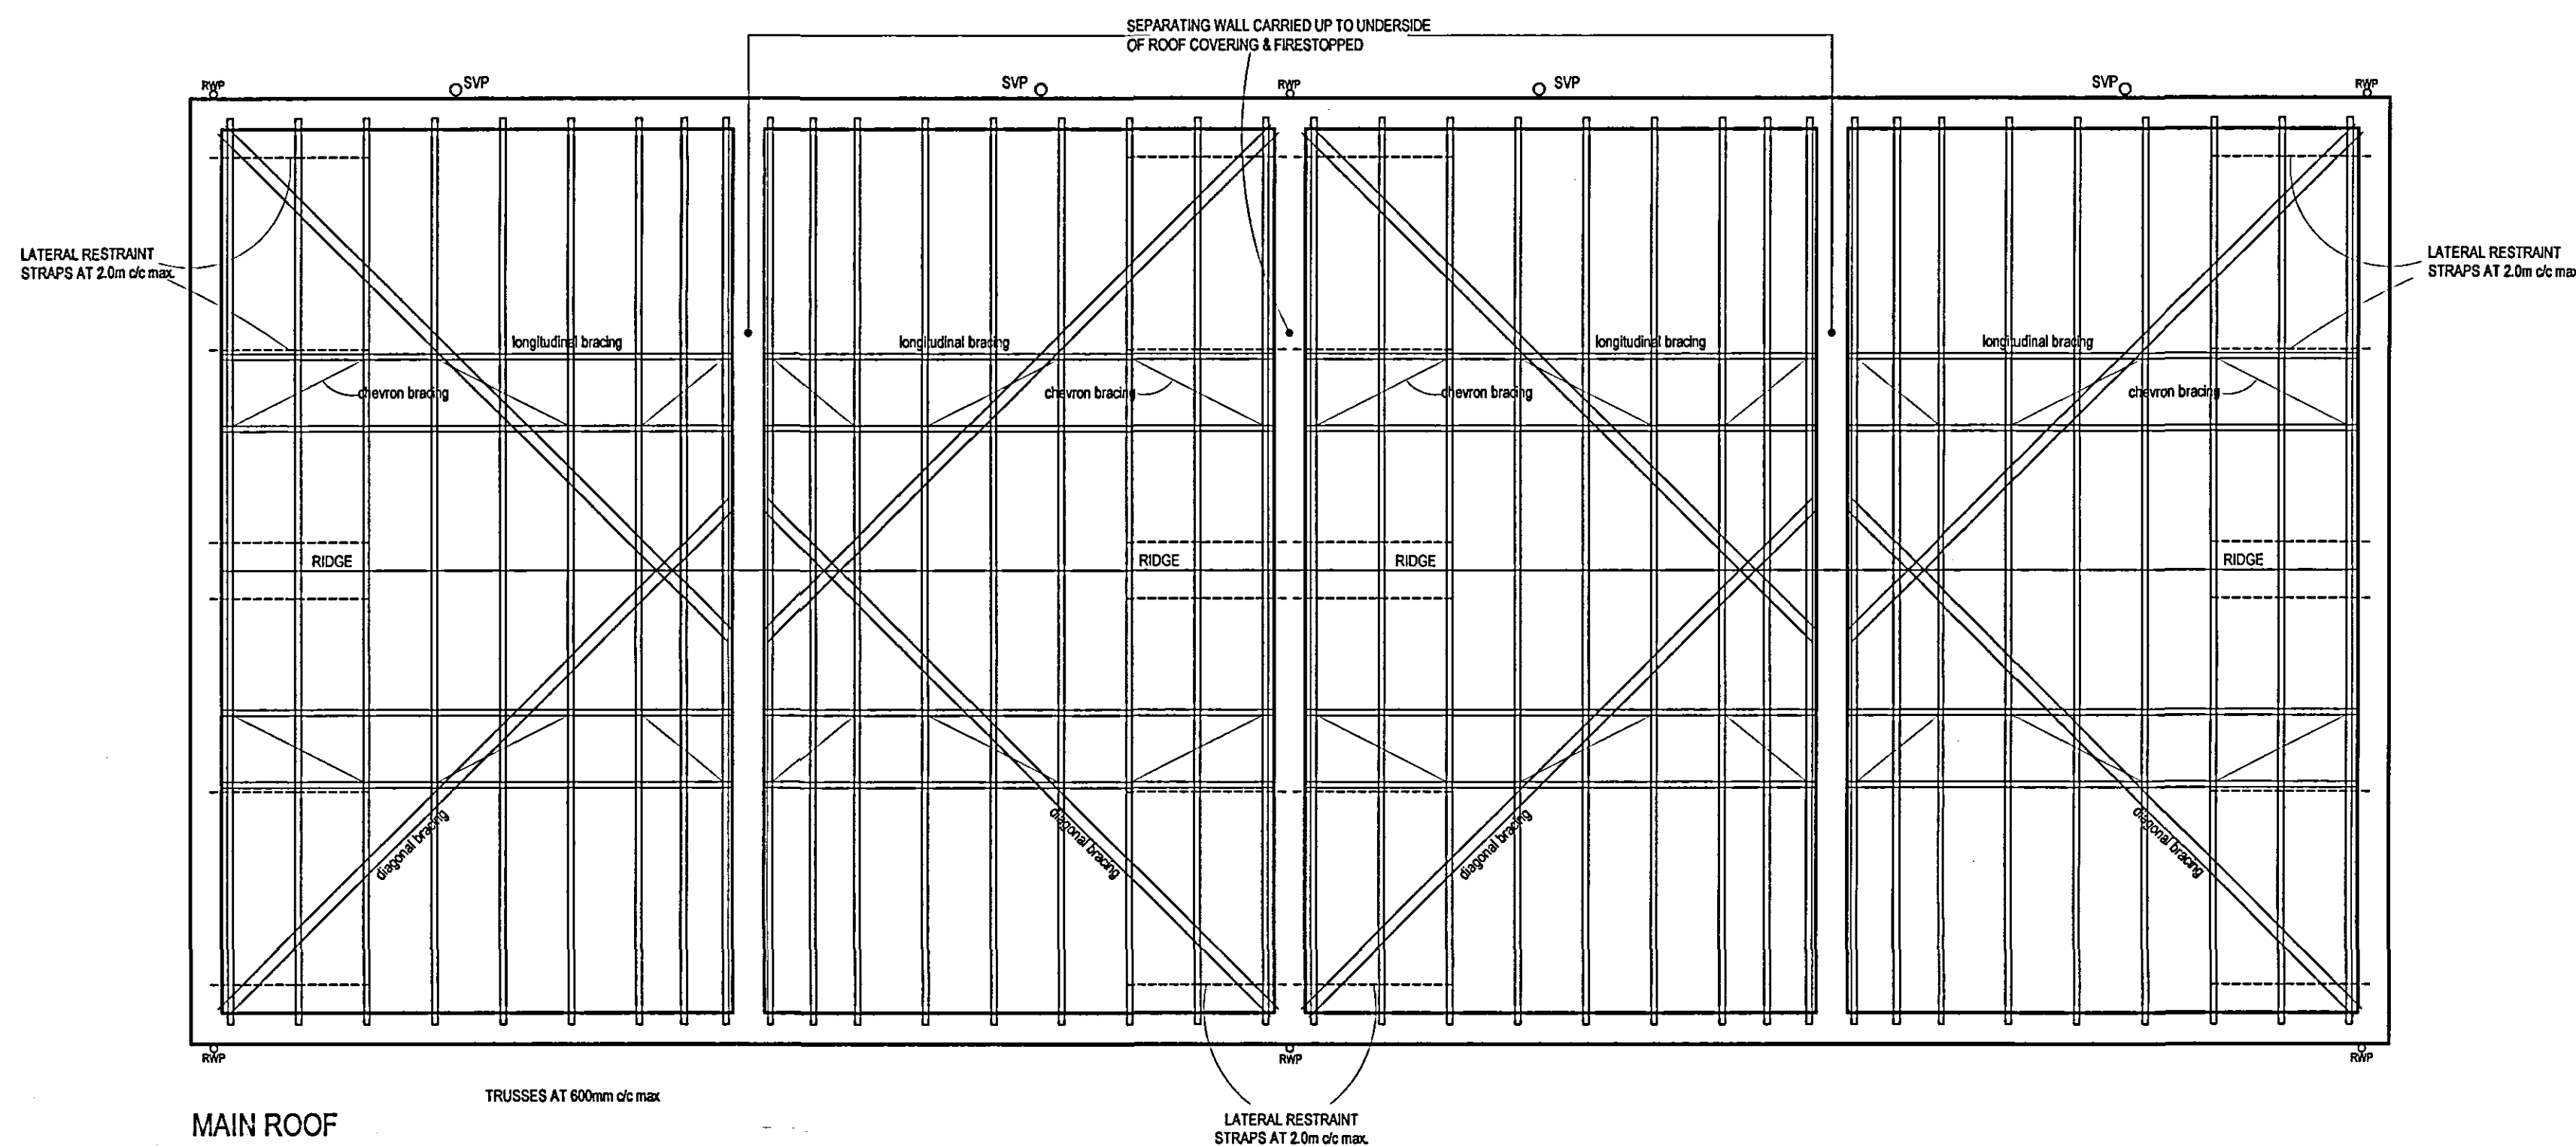


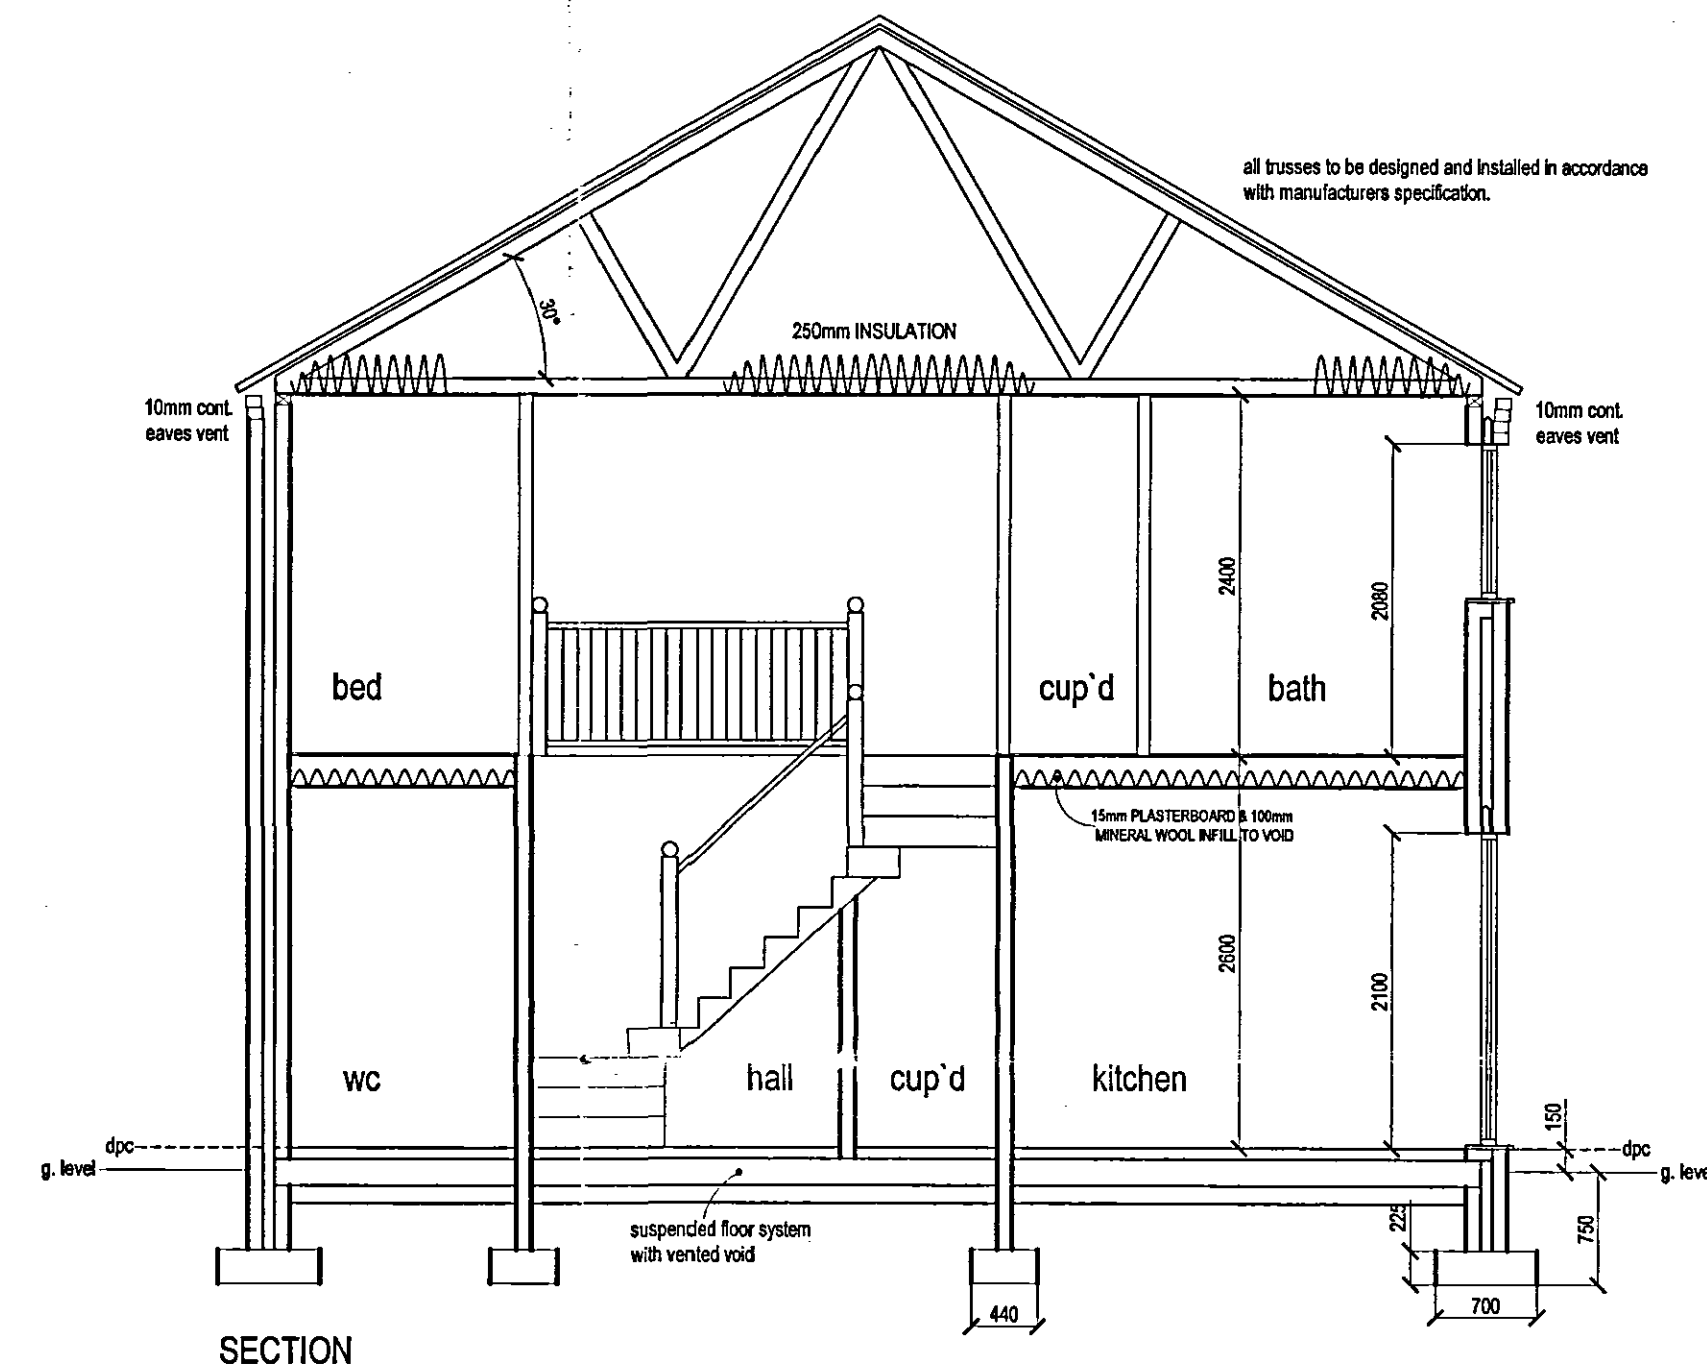

ROBUST DETAILS


ROBUST DETAILS WILL BE SUBMITTED IN RESPECT OF PARTY WALL CONSTRUCTION FOR ALL SEMI-DETACHED AND TERRACED HOUSES (DETAIL E-WALLS). THE APPLICATION WILL BE SUBMITTED TO ROBUST DETAILS LTD AND ONCE REGISTRATION IS COMPLETE DETAILS WILL BE FORWARDED TO BUILDING CONTROL FOR THEIR INFORMATION.

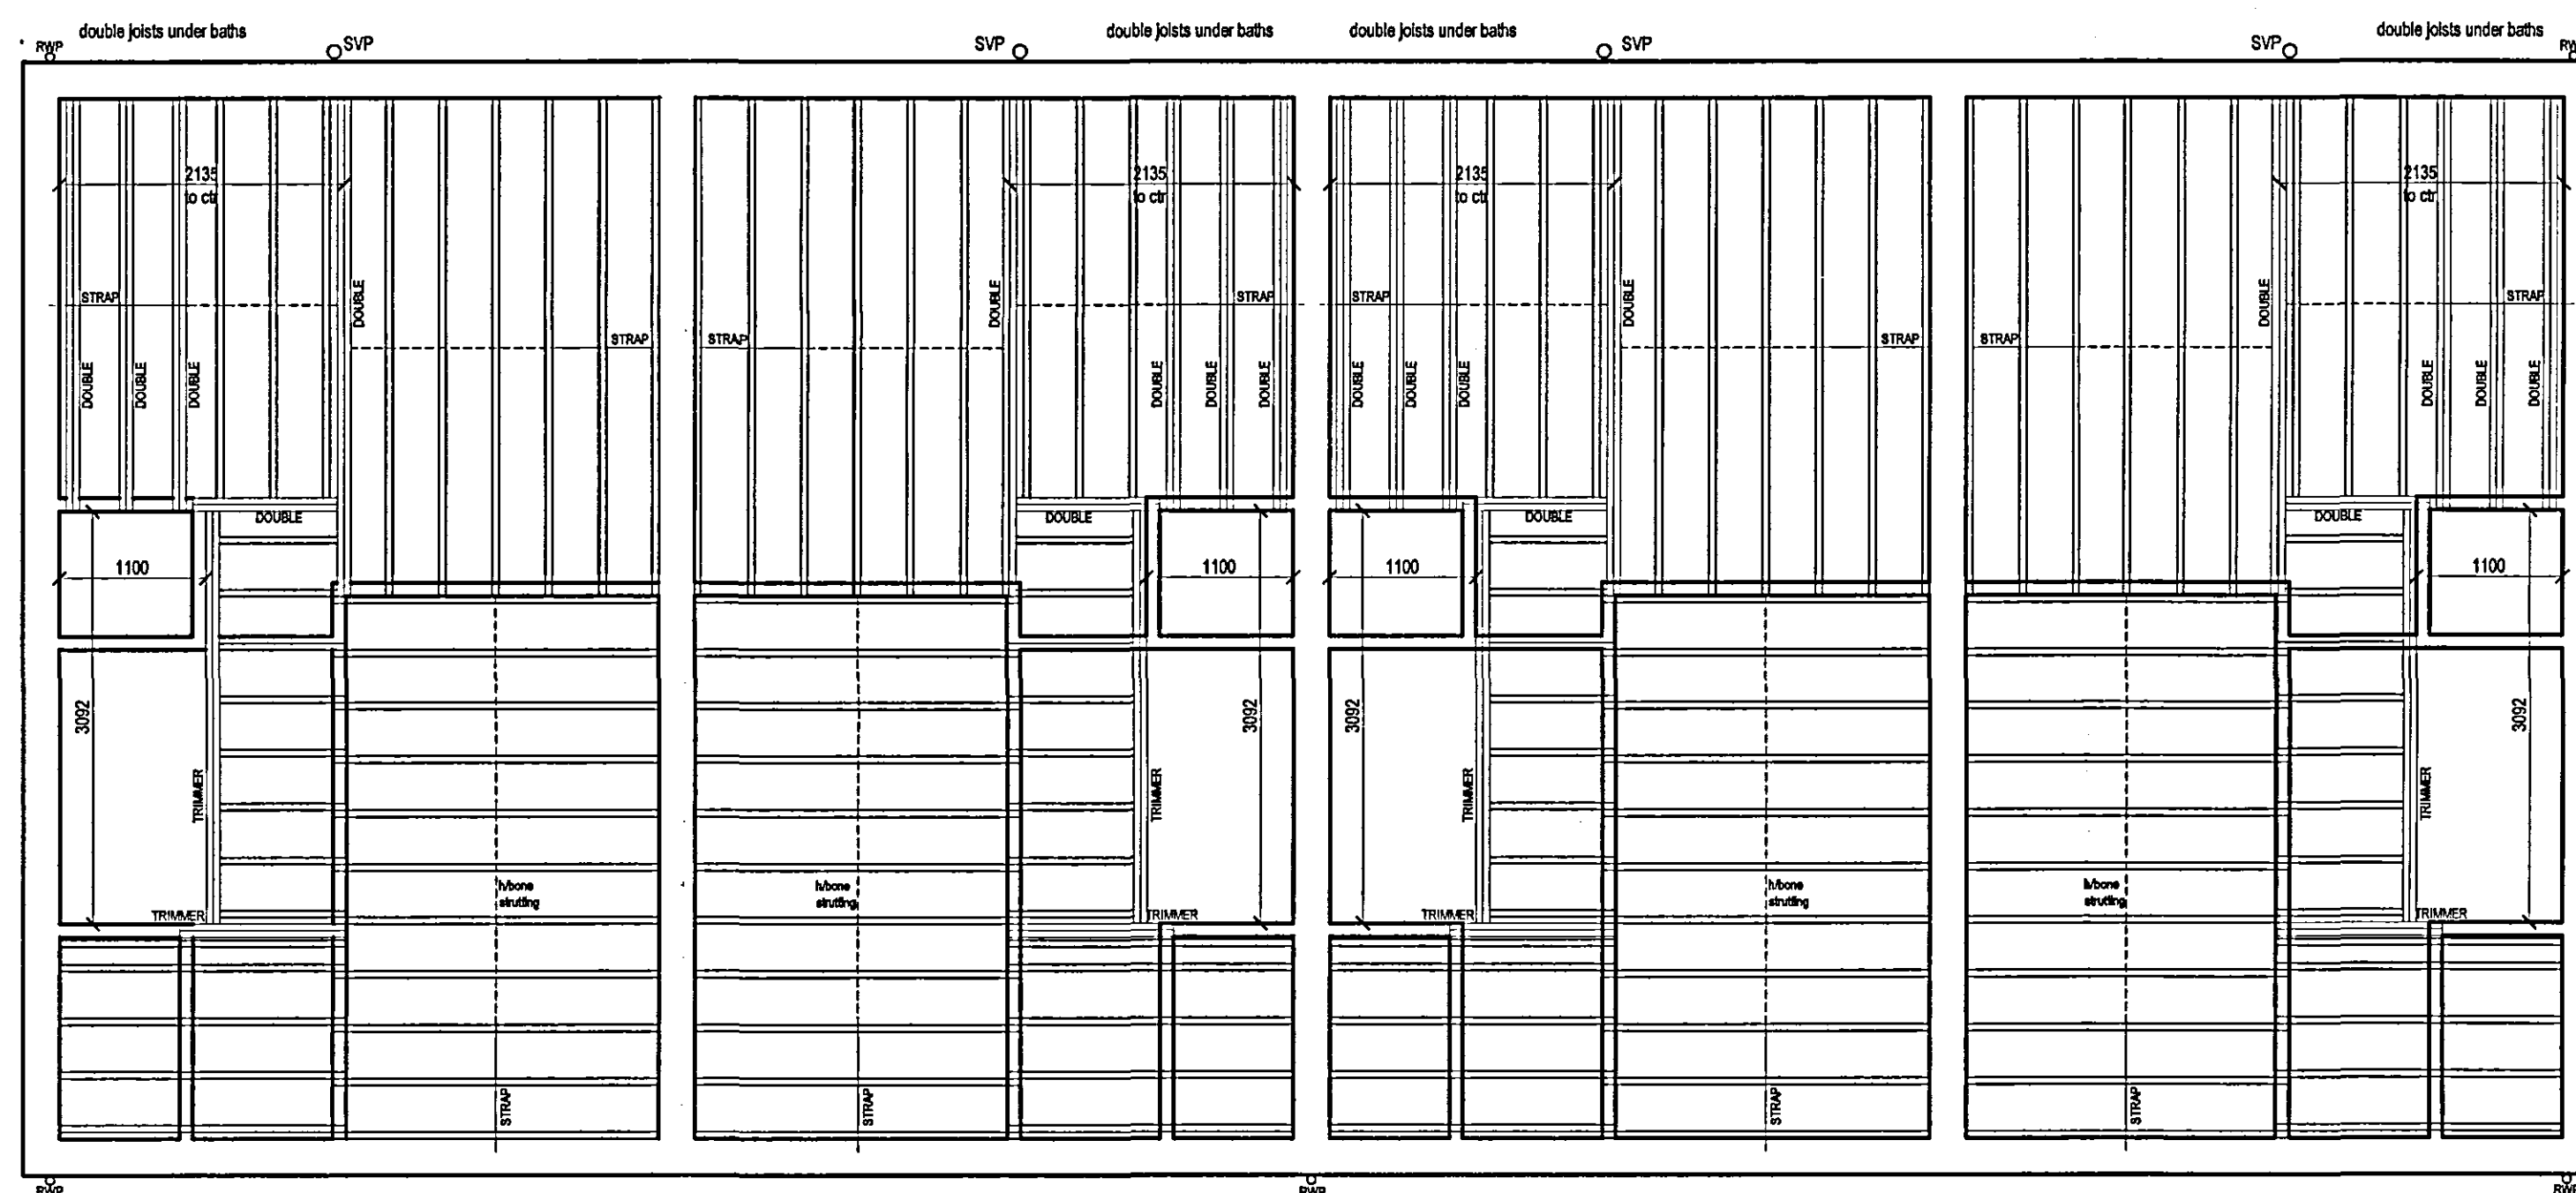

FLOOR JOISTS 50 x 200 C16 GRADE @ 400 c/c UNLESS OTHERWISE STATED
DOUBLE JOISTS BOLT TOGETHER AT 600 c/c USING M12 BOLTS
NOTE: FLOOR JOISTS TO BE OFF HANGERS AT EXTERNAL WALL CONDITION.

SHDC
PLANNING & DEVELOPMENT
21 AUG 2006
Ref. 110006

DETERMINED
PLAN

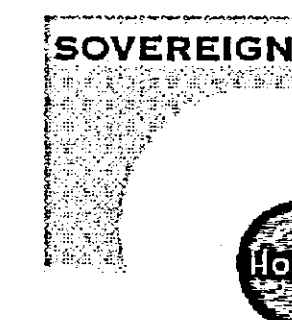

Fulney Hall,
69 Holbeach Road
Spalding, Lincolnshire,
PE12 6ER

Tel: 01775 716716
Fax: 01775 716715

Website: www.sovereignhomes.co.uk

SITE REF.		RESIDENTIAL DEVELOPMENT AT HALLGATE, HOLBEACH, LINCOLNSHIRE.	
DRAWING		PLOTS 3 - 10 inc. Affordable Housing Provision	
DRAWN EM	SCALE 1:50	DATE 05/06	DRG NO SH2511/021