


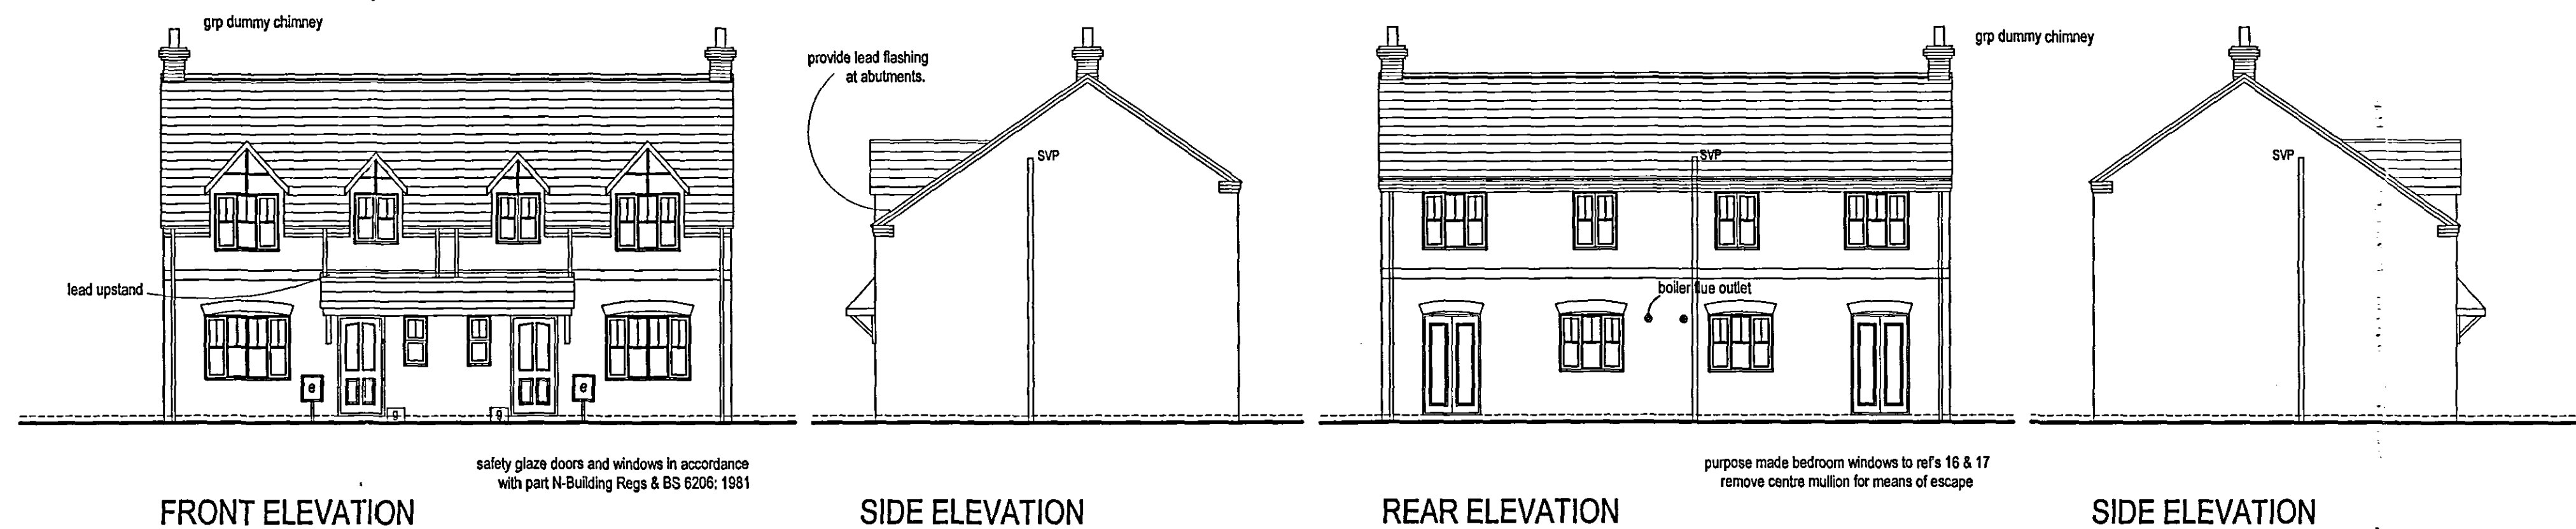



REF	DESCRIPTION	DIMENSIONS	UNTEL
1	Window	1770w x 1350dp	LVS 75 2100
2	Ext. Door*	885w x 2100h	LVS 75 1350
3	Window	488w x 1050dp	LVS 75 900
4	Window	488w x 1050dp	LVS 75 900
5	Ext. Door*	885w x 2100h	LVS 75 1350
6	Window	1770w x 1350dp	LVS 75 2100
7	French Door	1200w x 2100h	LVS 75 1500
8	Window	1342w x 1050dp	LVS 75 1650
9	Window	1342w x 1050dp	LVS 75 1650
10	French Door	1200w x 2100h	LVS 75 1500
11	Window	1342w x 1200dp	2no.50x100 Bolted together
12	Window	900w x 1050dp	2no.50x100 Bolted together
13	Window	900w x 1050dp	2no.50x100 Bolted together
14	Window	1342w x 1200dp	2no.50x100 Bolted together
15	Window	1342w x 1200dp	L1H/D 75 1650
16	Window	900w x 1200dp	L1H/D 75 1200
17	Window	900w x 1200dp	L1H/D 75 1200
18	Window	1342w x 1200dp	L1H/D 75 1650

* To incorporate part M - Disabled access

safety glazing in accordance with part N - building regulations

INTERNAL OPENINGS IN BLOCKWORK


all box type 100 / 1200mm to ground floor openings

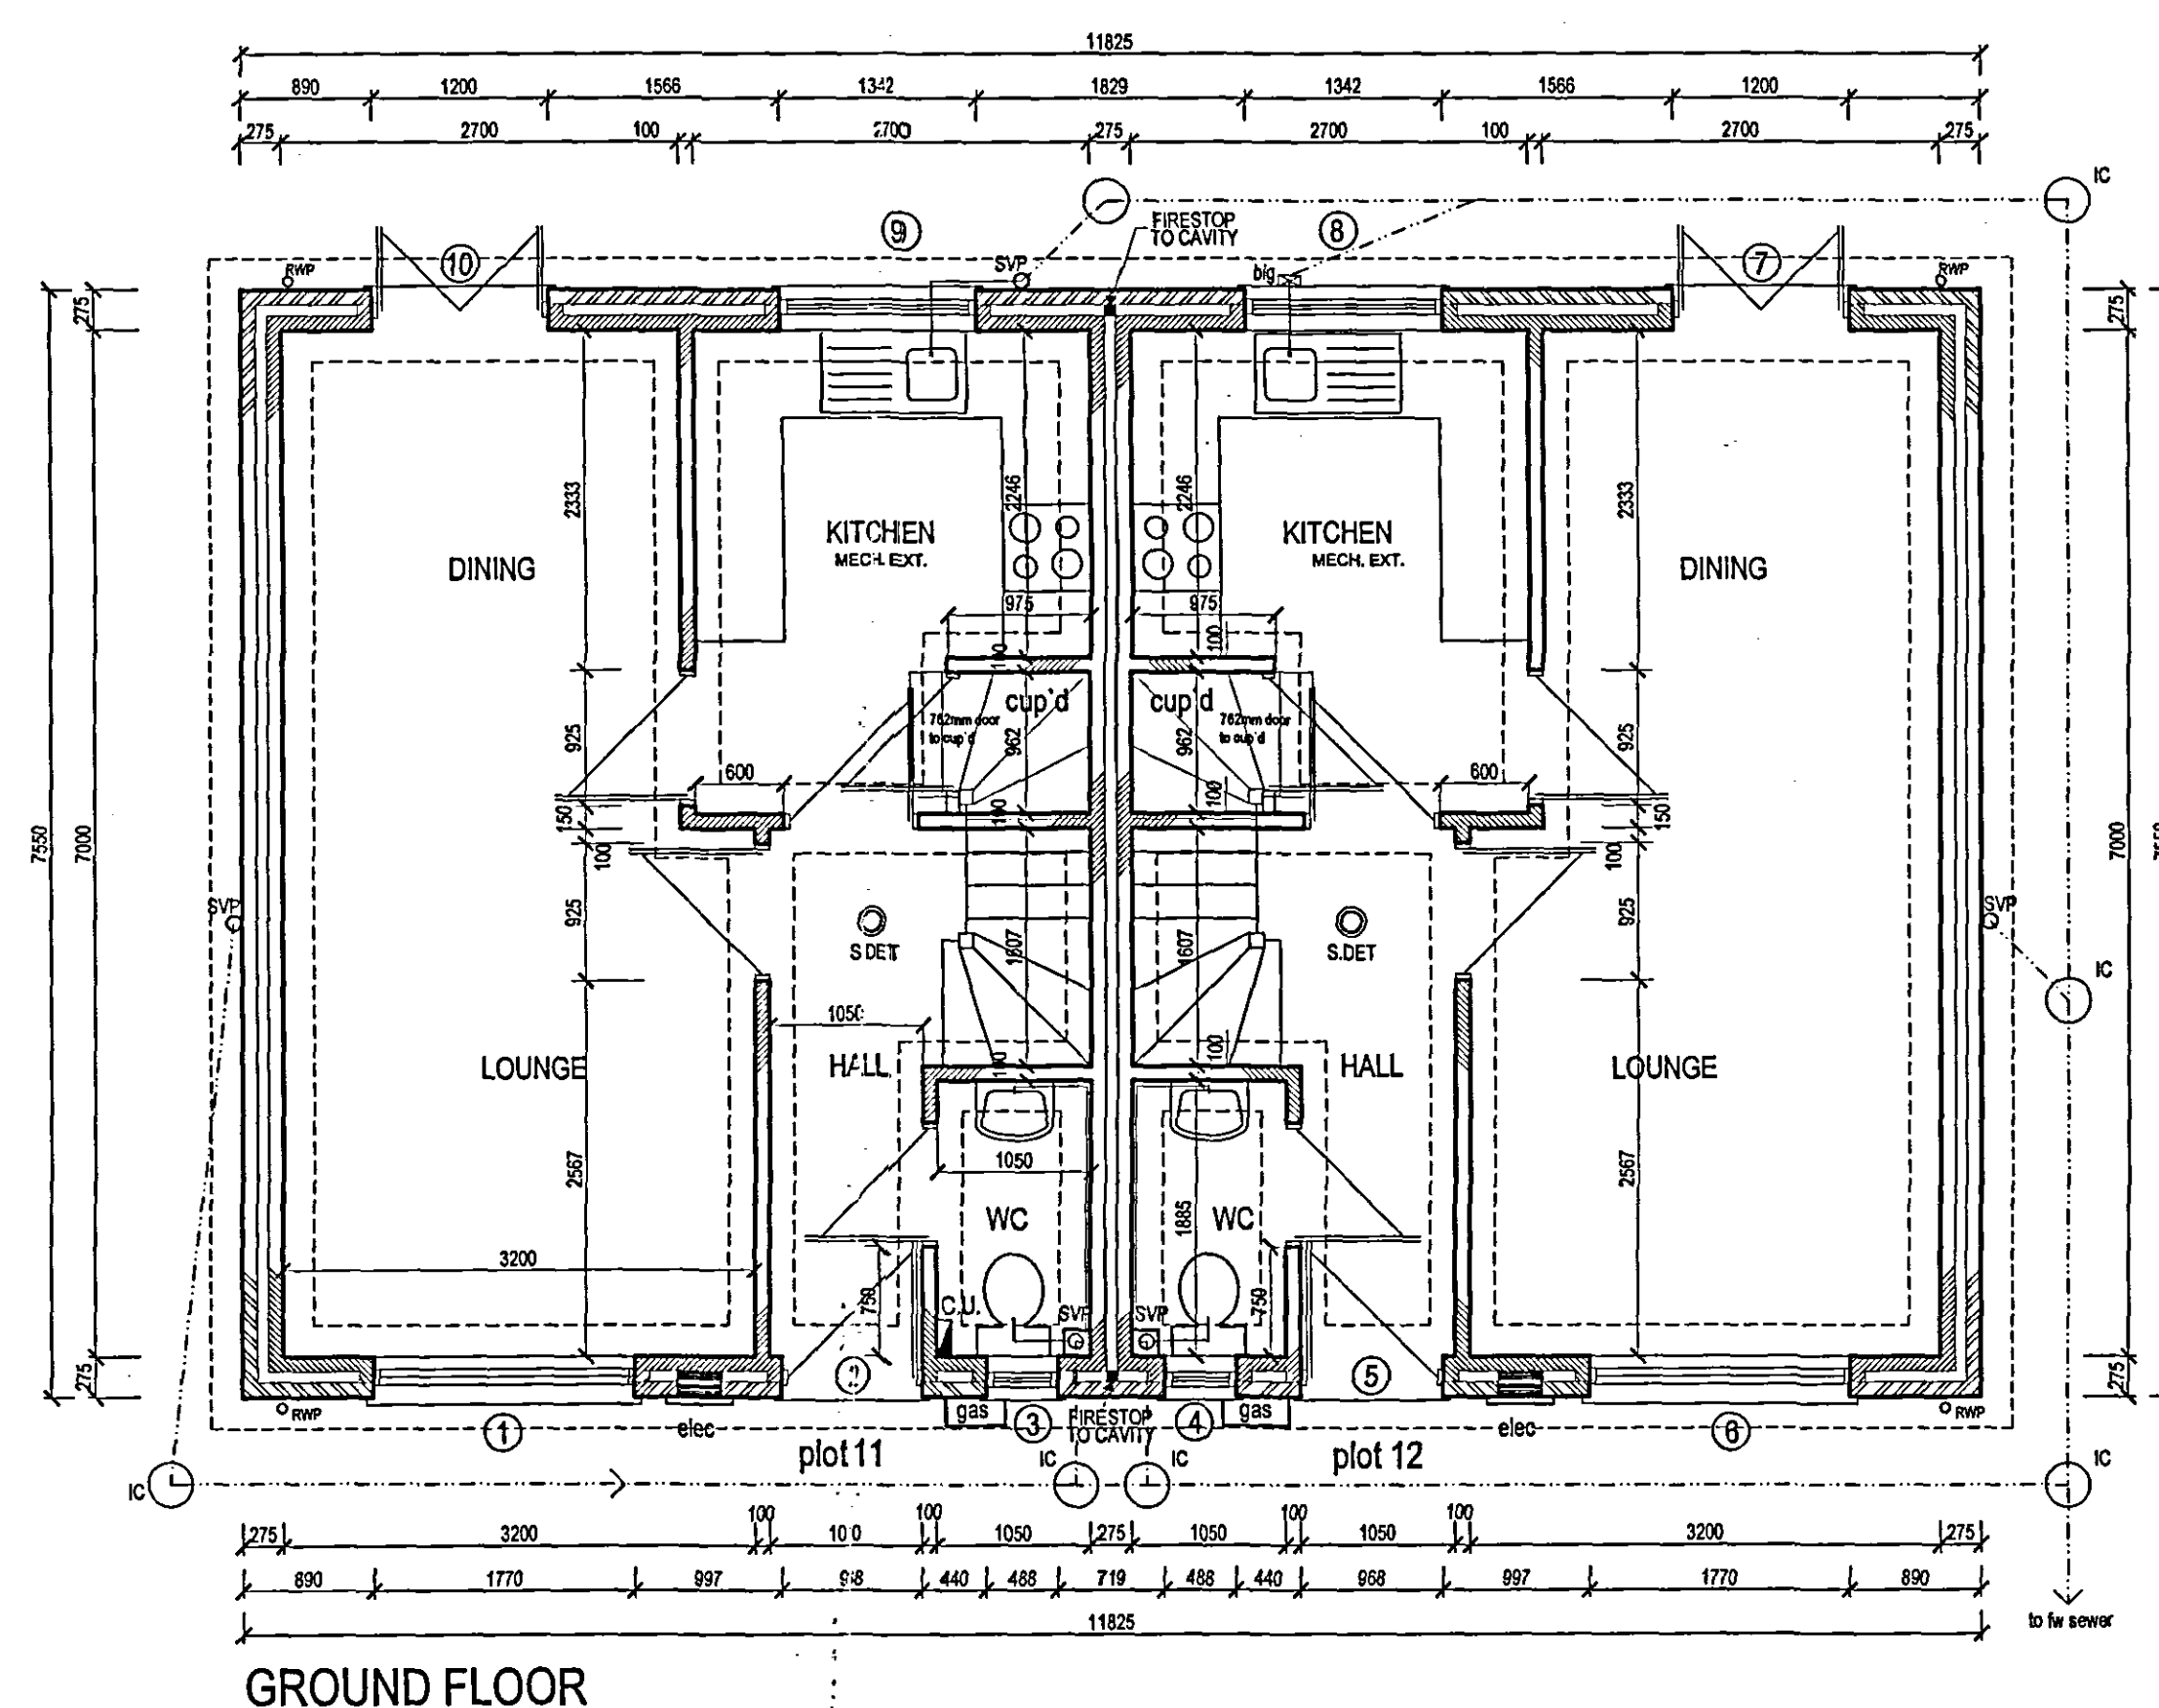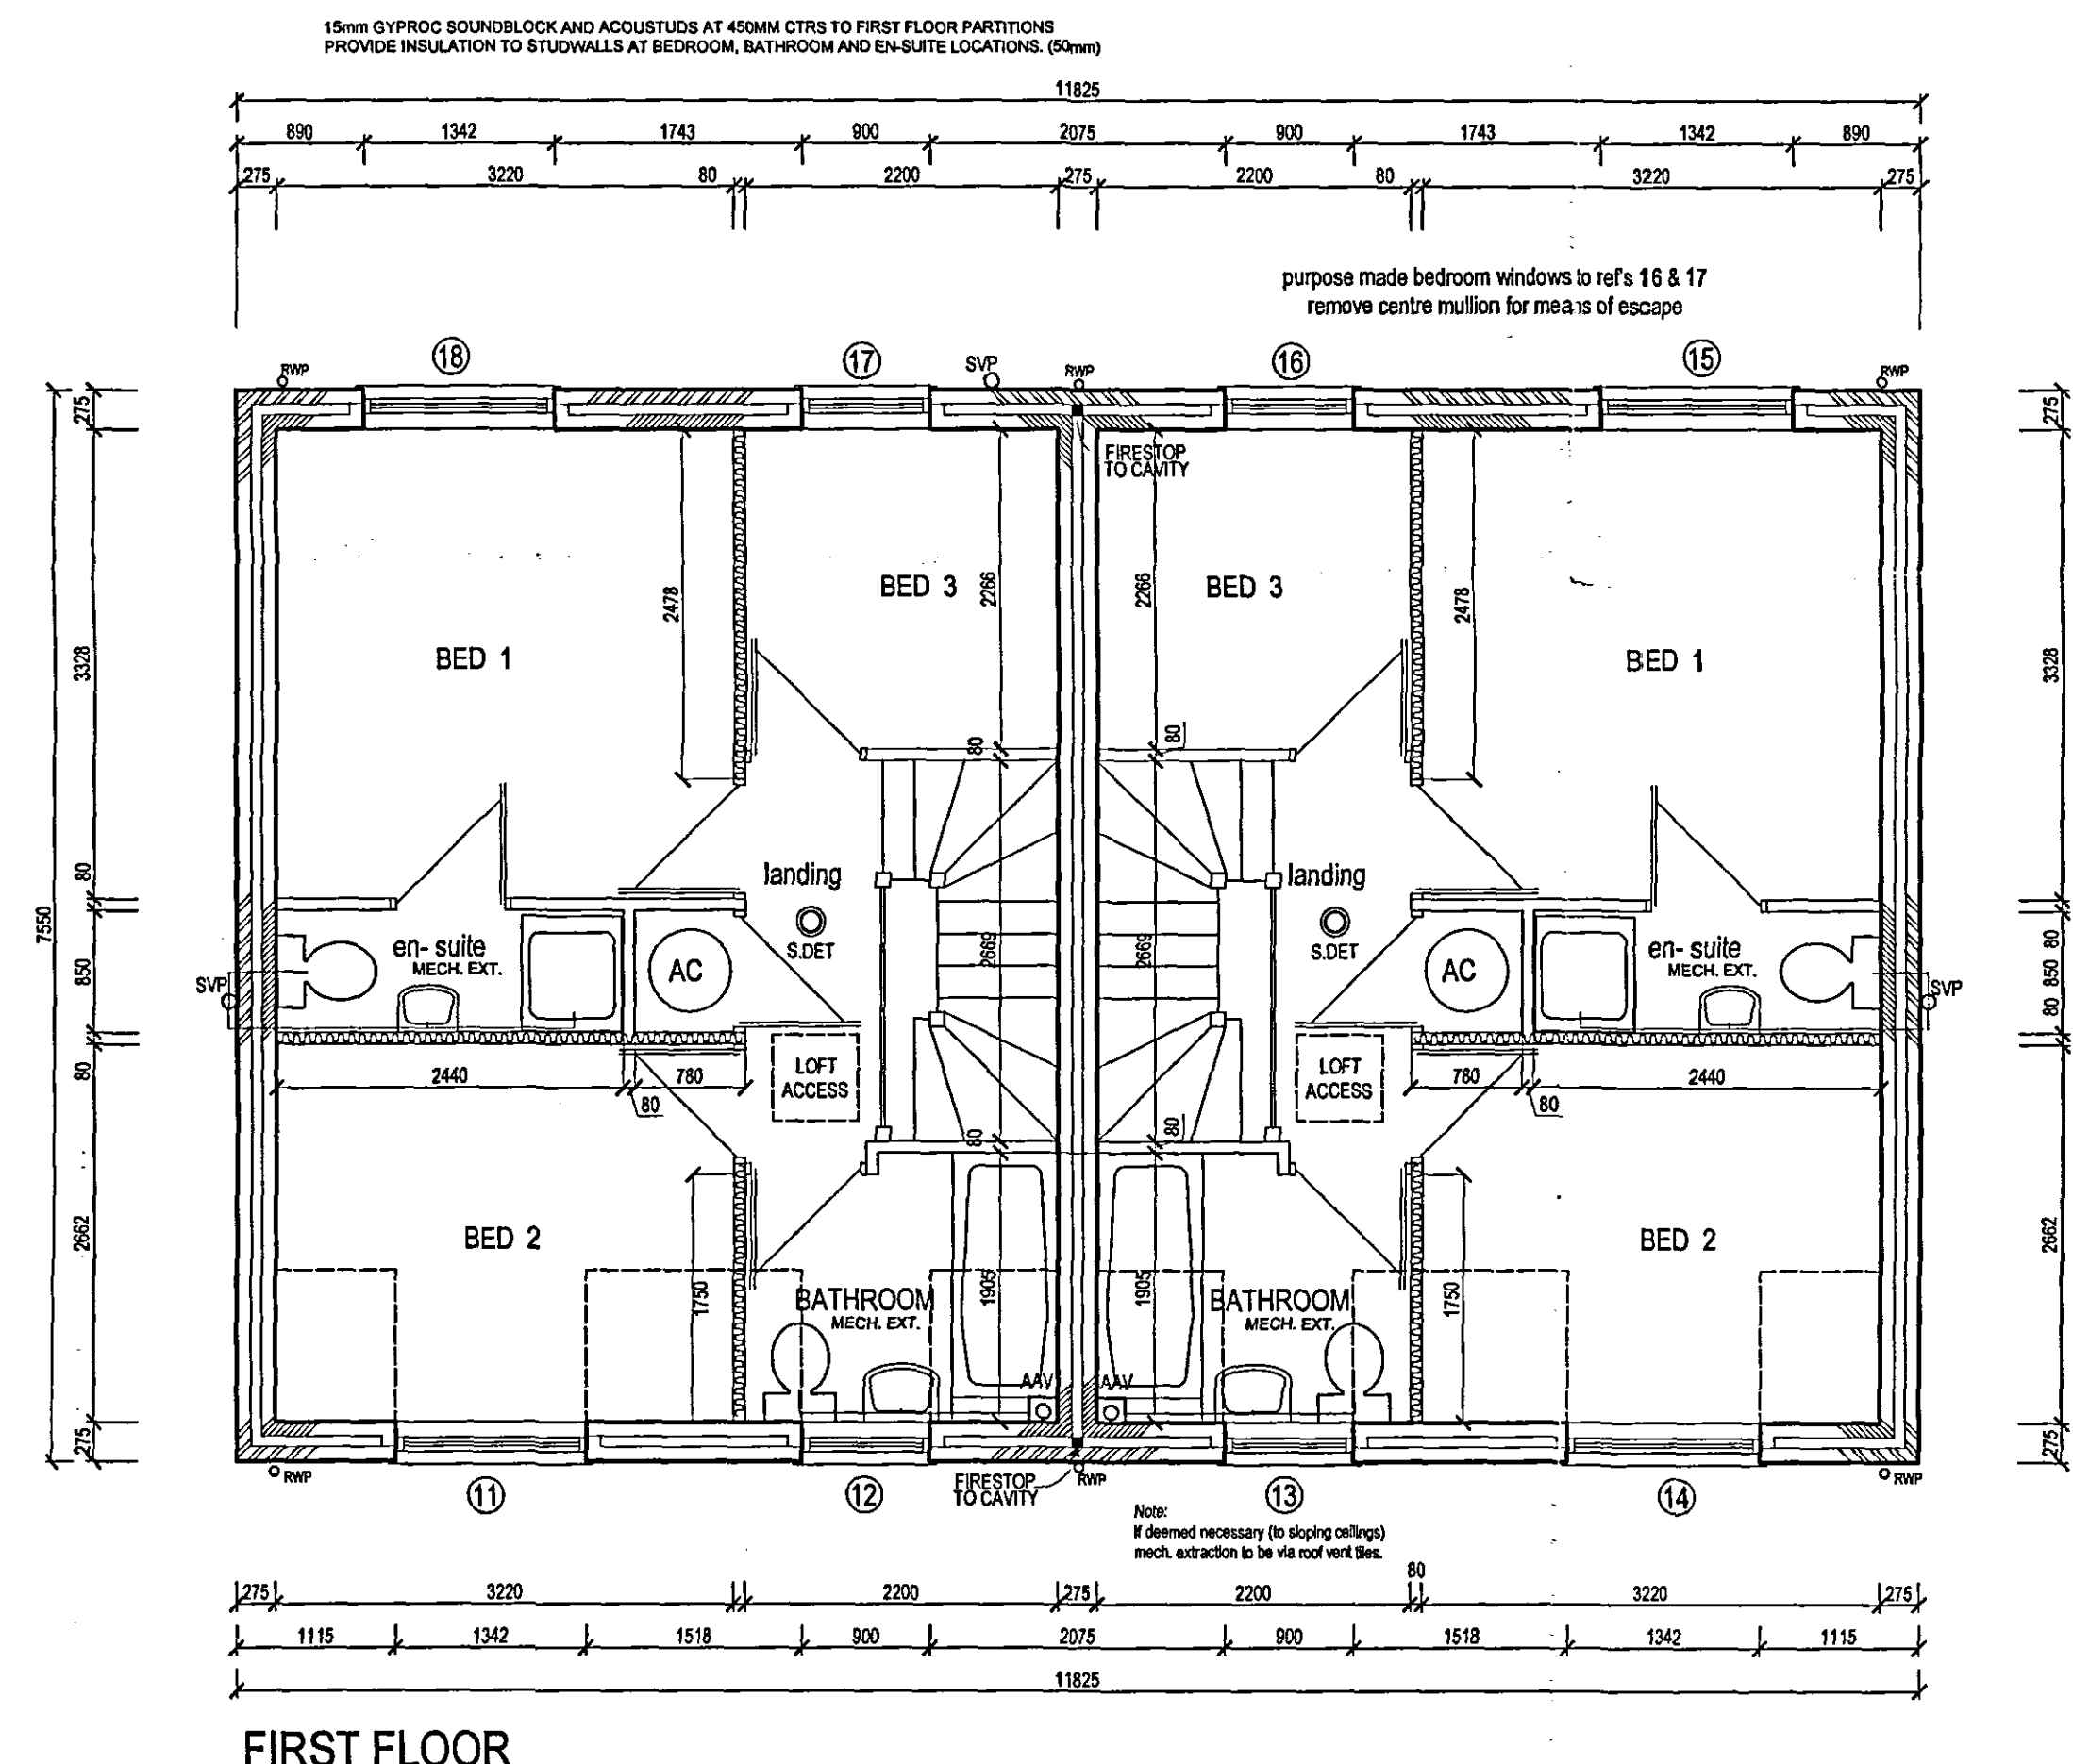

THE EDINBURGH PLOTS 11&12

ROBUST DETAILS

ROBUST DETAILS WILL BE SUBMITTED IN RESPECT OF PARTY WALL CONSTRUCTION FOR ALL SEMI-DETACHED AND TERRACED HOUSES (DETAIL E-W-N-B). THE APPLICATION WILL BE SUBMITTED TO ROBUST DETAILS LTD. AND ONCE REGISTRATION IS COMPLETE DETAILS WILL BE FORWARDED TO BUILDING CONTROL FOR THEIR INFORMATION.

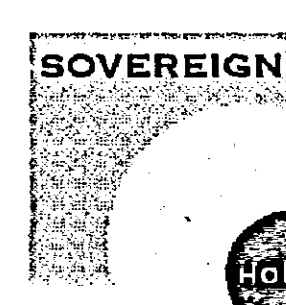

Fulney Hall,
69 Holbeach Road
Spalding, Lincolnshire,
PE12 6ER

Tel: 01775 716716
Fax: 01775 716715

Website: www.sovereignhomes.co.uk

SHDC
PLANNING & DEVELOPMENT
21 AUG 2006
Ref. 11/06/06

DETERMINED
PLAN

SITE REF.	RESIDENTIAL DEVELOPMENT AT HALLGATE, HOLBEACH, LINCOLNSHIRE.		
DRAWING	WORKING DRAWINGS PLOTS 11 & 12 PLANS AND ELEVATIONS		
DRAWN	SCALE	DATE	DRG. NO.
NM, EM	1:50, 1:100	06/06	SH2511/022