
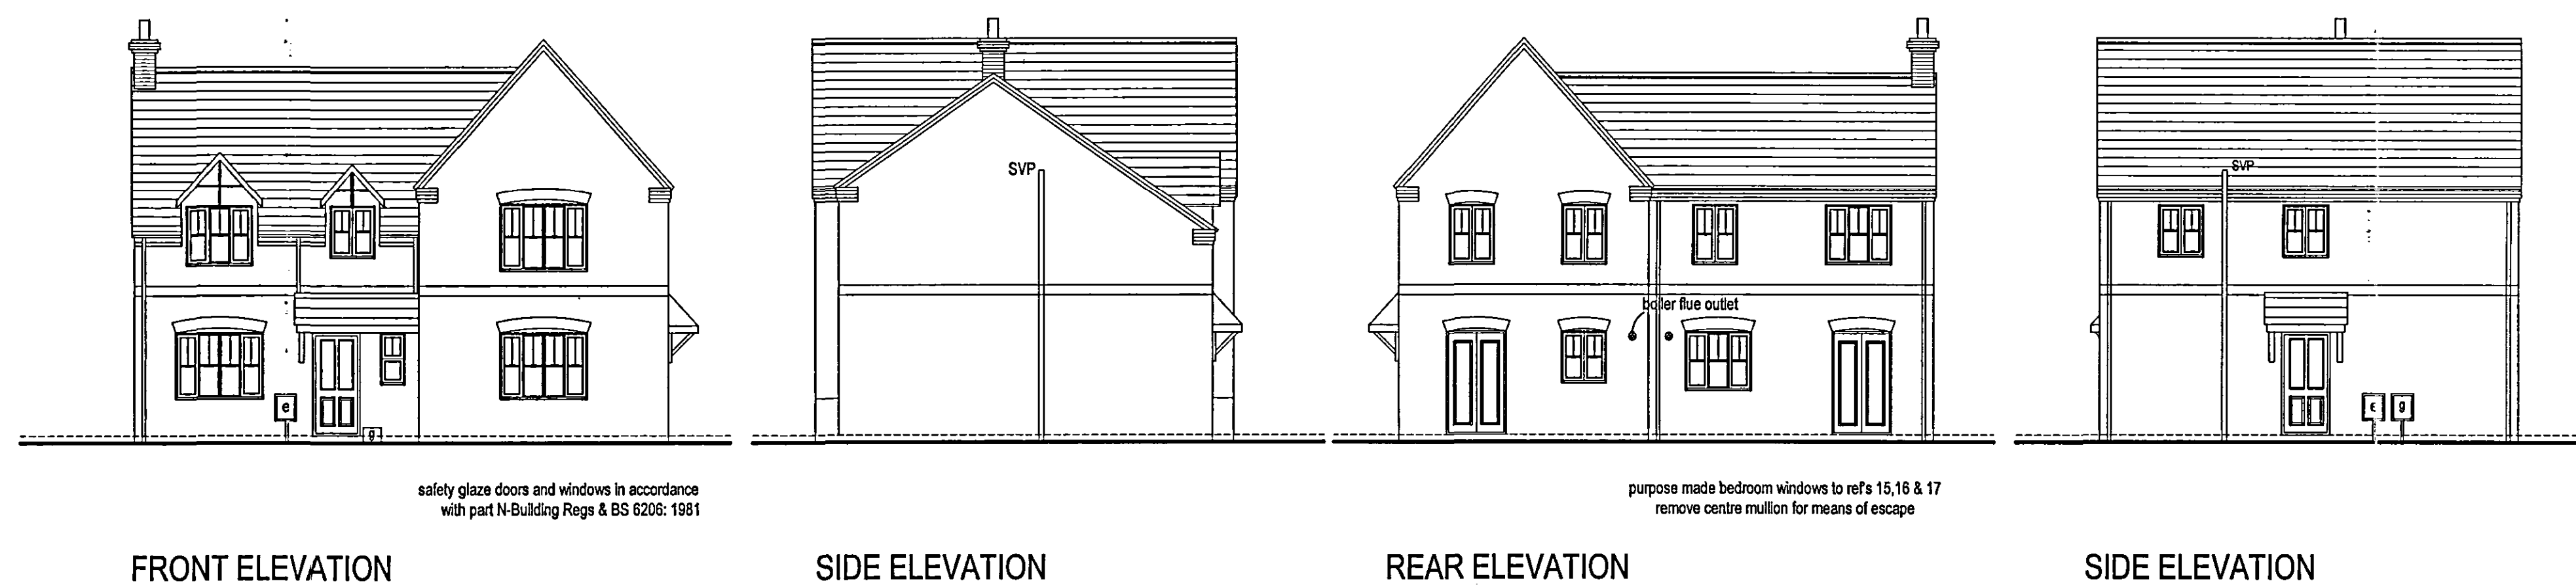


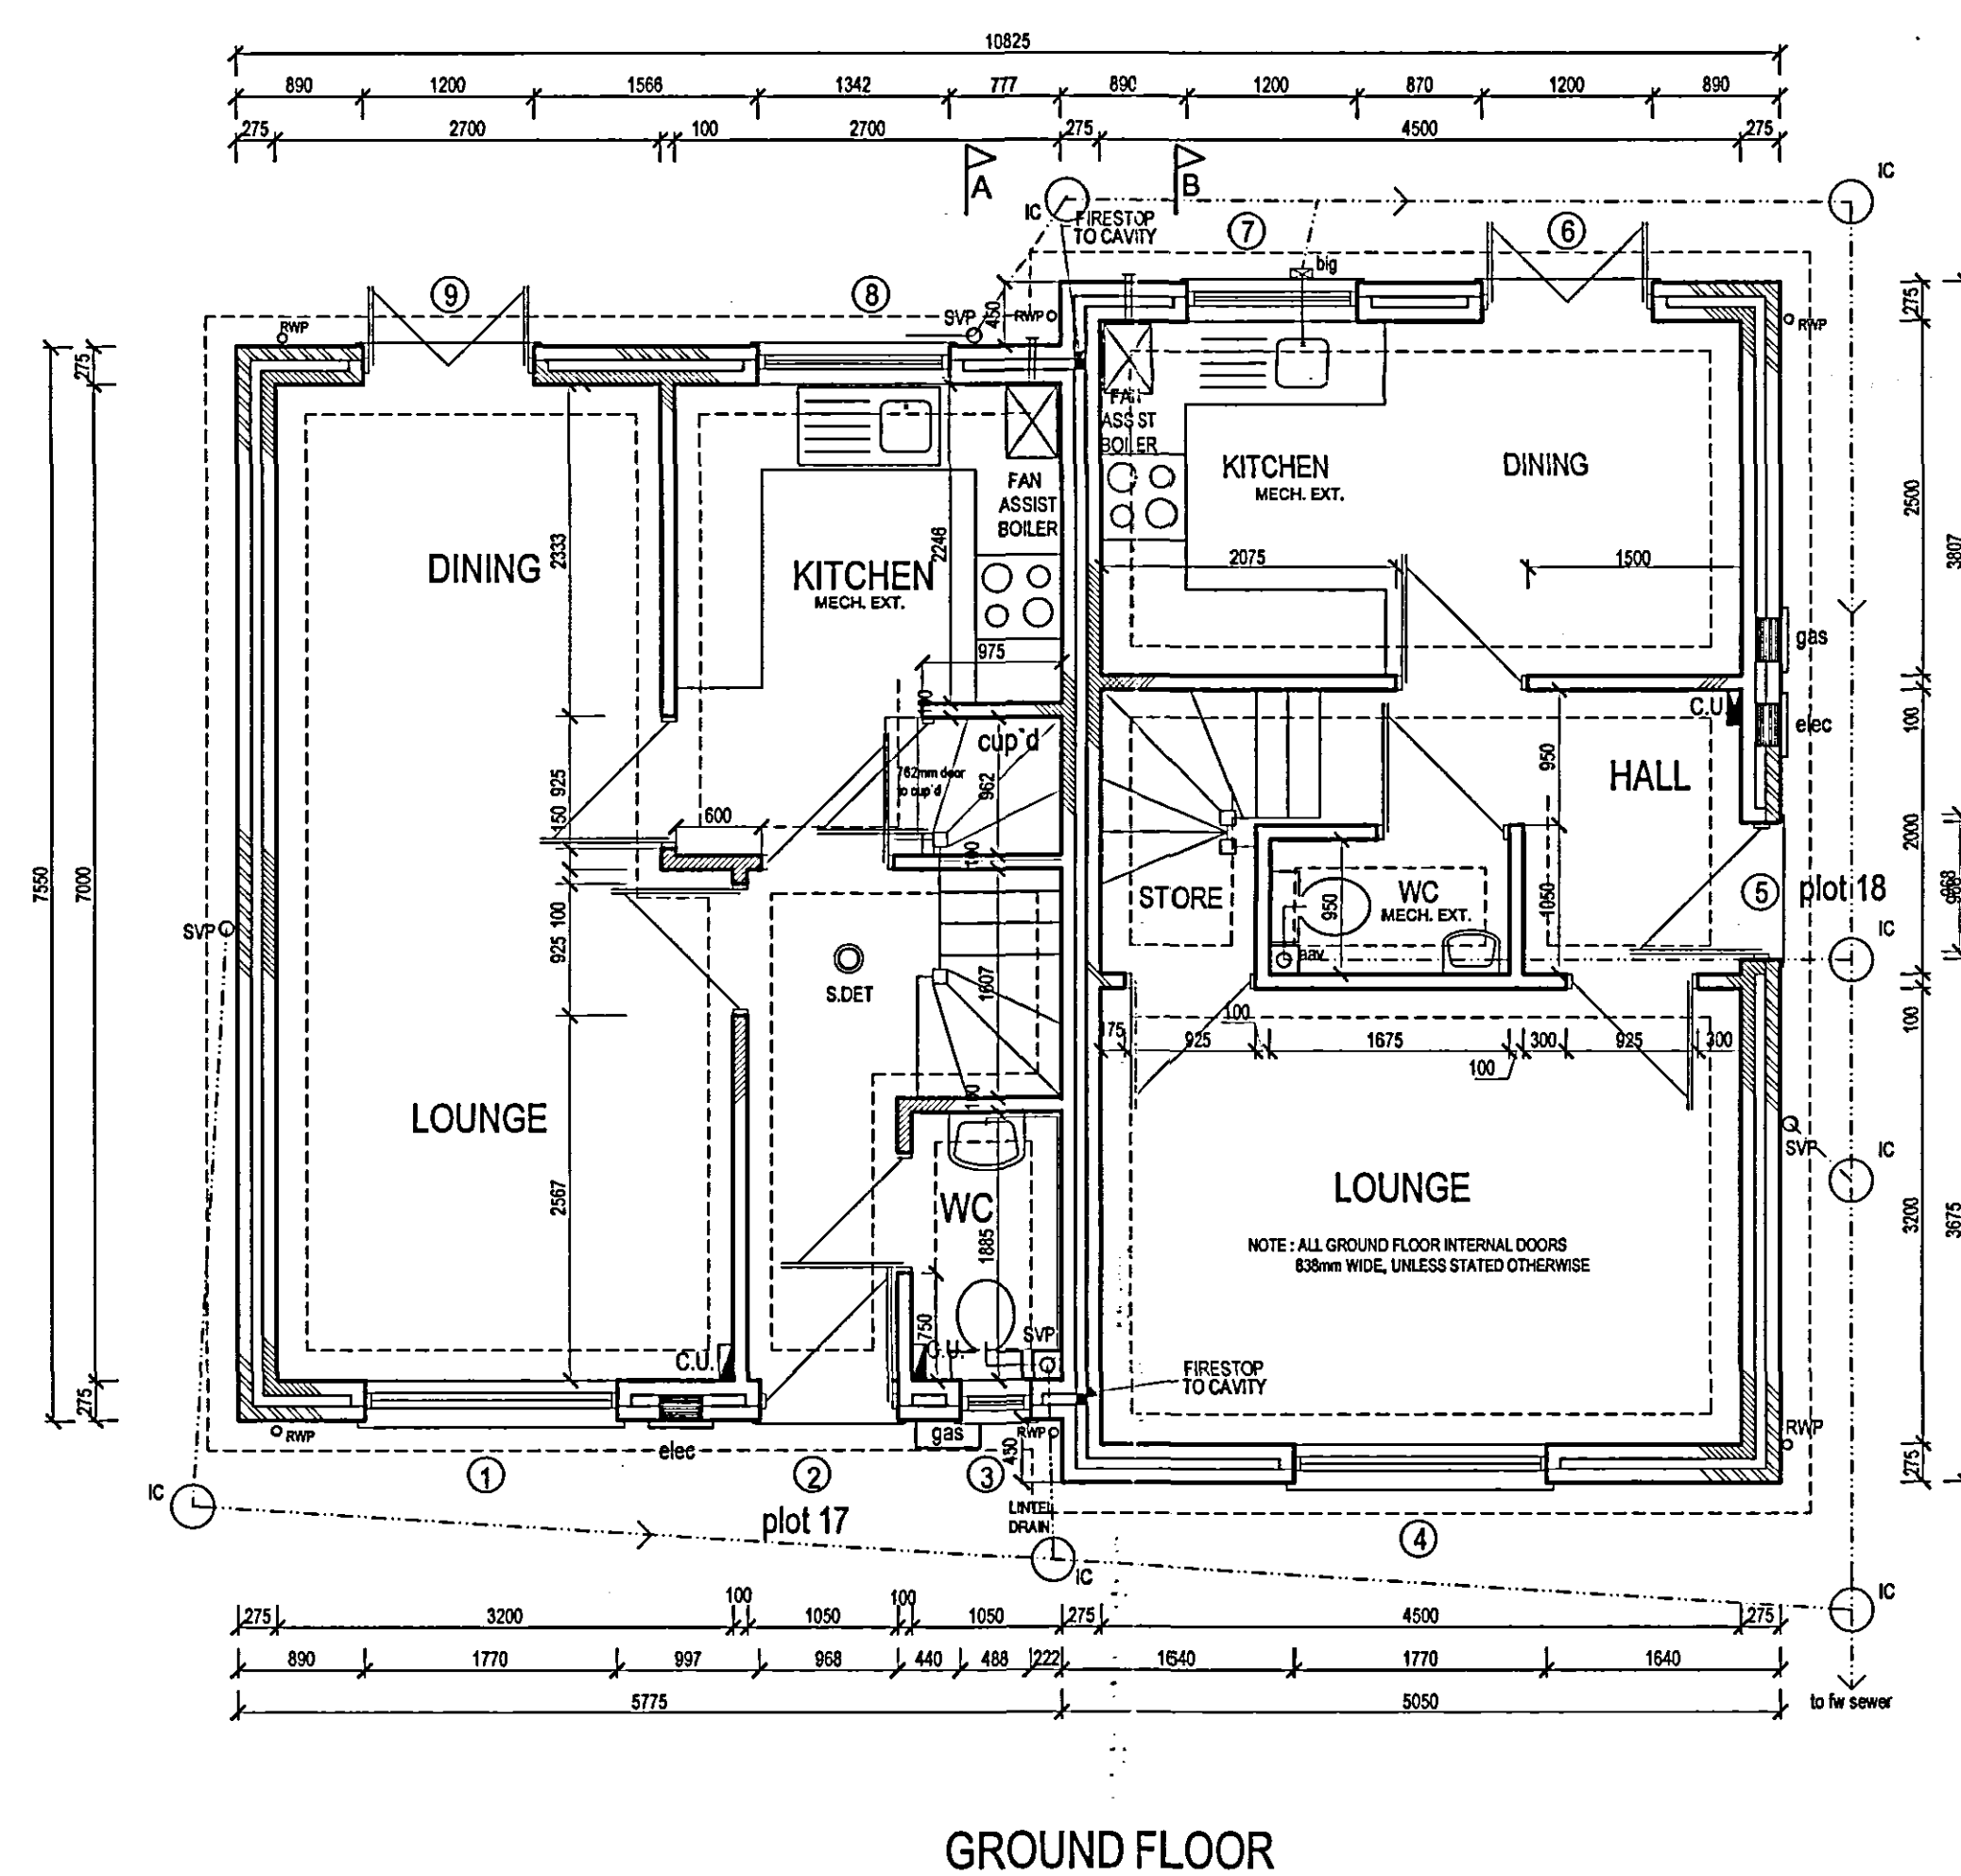

ROBUST DETAILS

ROBUST DETAILS WILL BE SUBMITTED IN RESPECT OF PARTY WALL CONSTRUCTION FOR ALL SEMI-DETACHED AND TERRACED HOUSES (DETAIL E-W-H-B). THE APPLICATION WILL BE SUBMITTED TO ROBUST DETAILS LTD AND ONCE REGISTRATION IS COMPLETE DETAILS WILL BE FORWARDED TO BUILDING CONTROL FOR THEIR INFORMATION.


REF	DESCRIPTION	DIMENSIONS	LINTEL
1	Window	1770w x 1350dp	L1/S 75 2400
2	Ent. Door*	958w x 2100h	L1/HD 75 1350
3	Window	485w x 1050dp	L1/S 75 900
4	Window	1770w x 1350dp	L1/S 75 2400
5	Ent. Door*	958w x 2100h	L1/HD 75 1350
6	French Door	1200w x 2100h	L1/HD 75 1500
7	Window	1200w x 1050dp	L1/S 75 1500
8	Window	1342w x 1050dp	L1/S 75 1500
9	French Door	1200w x 2100h	L1/HD 75 1500
10	Window	1342w x 1200dp	2no.50x100 Bolted together
11	Window	900w x 1050dp	2no.50x100 Bolted together
12	Window	1770w x 1350dp	L1/S 75 2400
13	Window	900w x 1050dp	L1/S 75 1200
14	Window	900w x 1050dp	L1/S 75 1200
15	Window	900w x 1200dp	L1/S 75 1200
16	Window	900w x 1200dp	L1/S 75 1200
17	Window	900w x 1200dp	L1/S 75 1200
18	Window	1342w x 1200dp	L1/S 75 1500

* To incorporate part M - Disabled access

safety glazing in accordance with part N - building regulations

INTERNAL OPENINGS IN BLOCKWORK

all box type 100 / 1200mm to ground floor openings

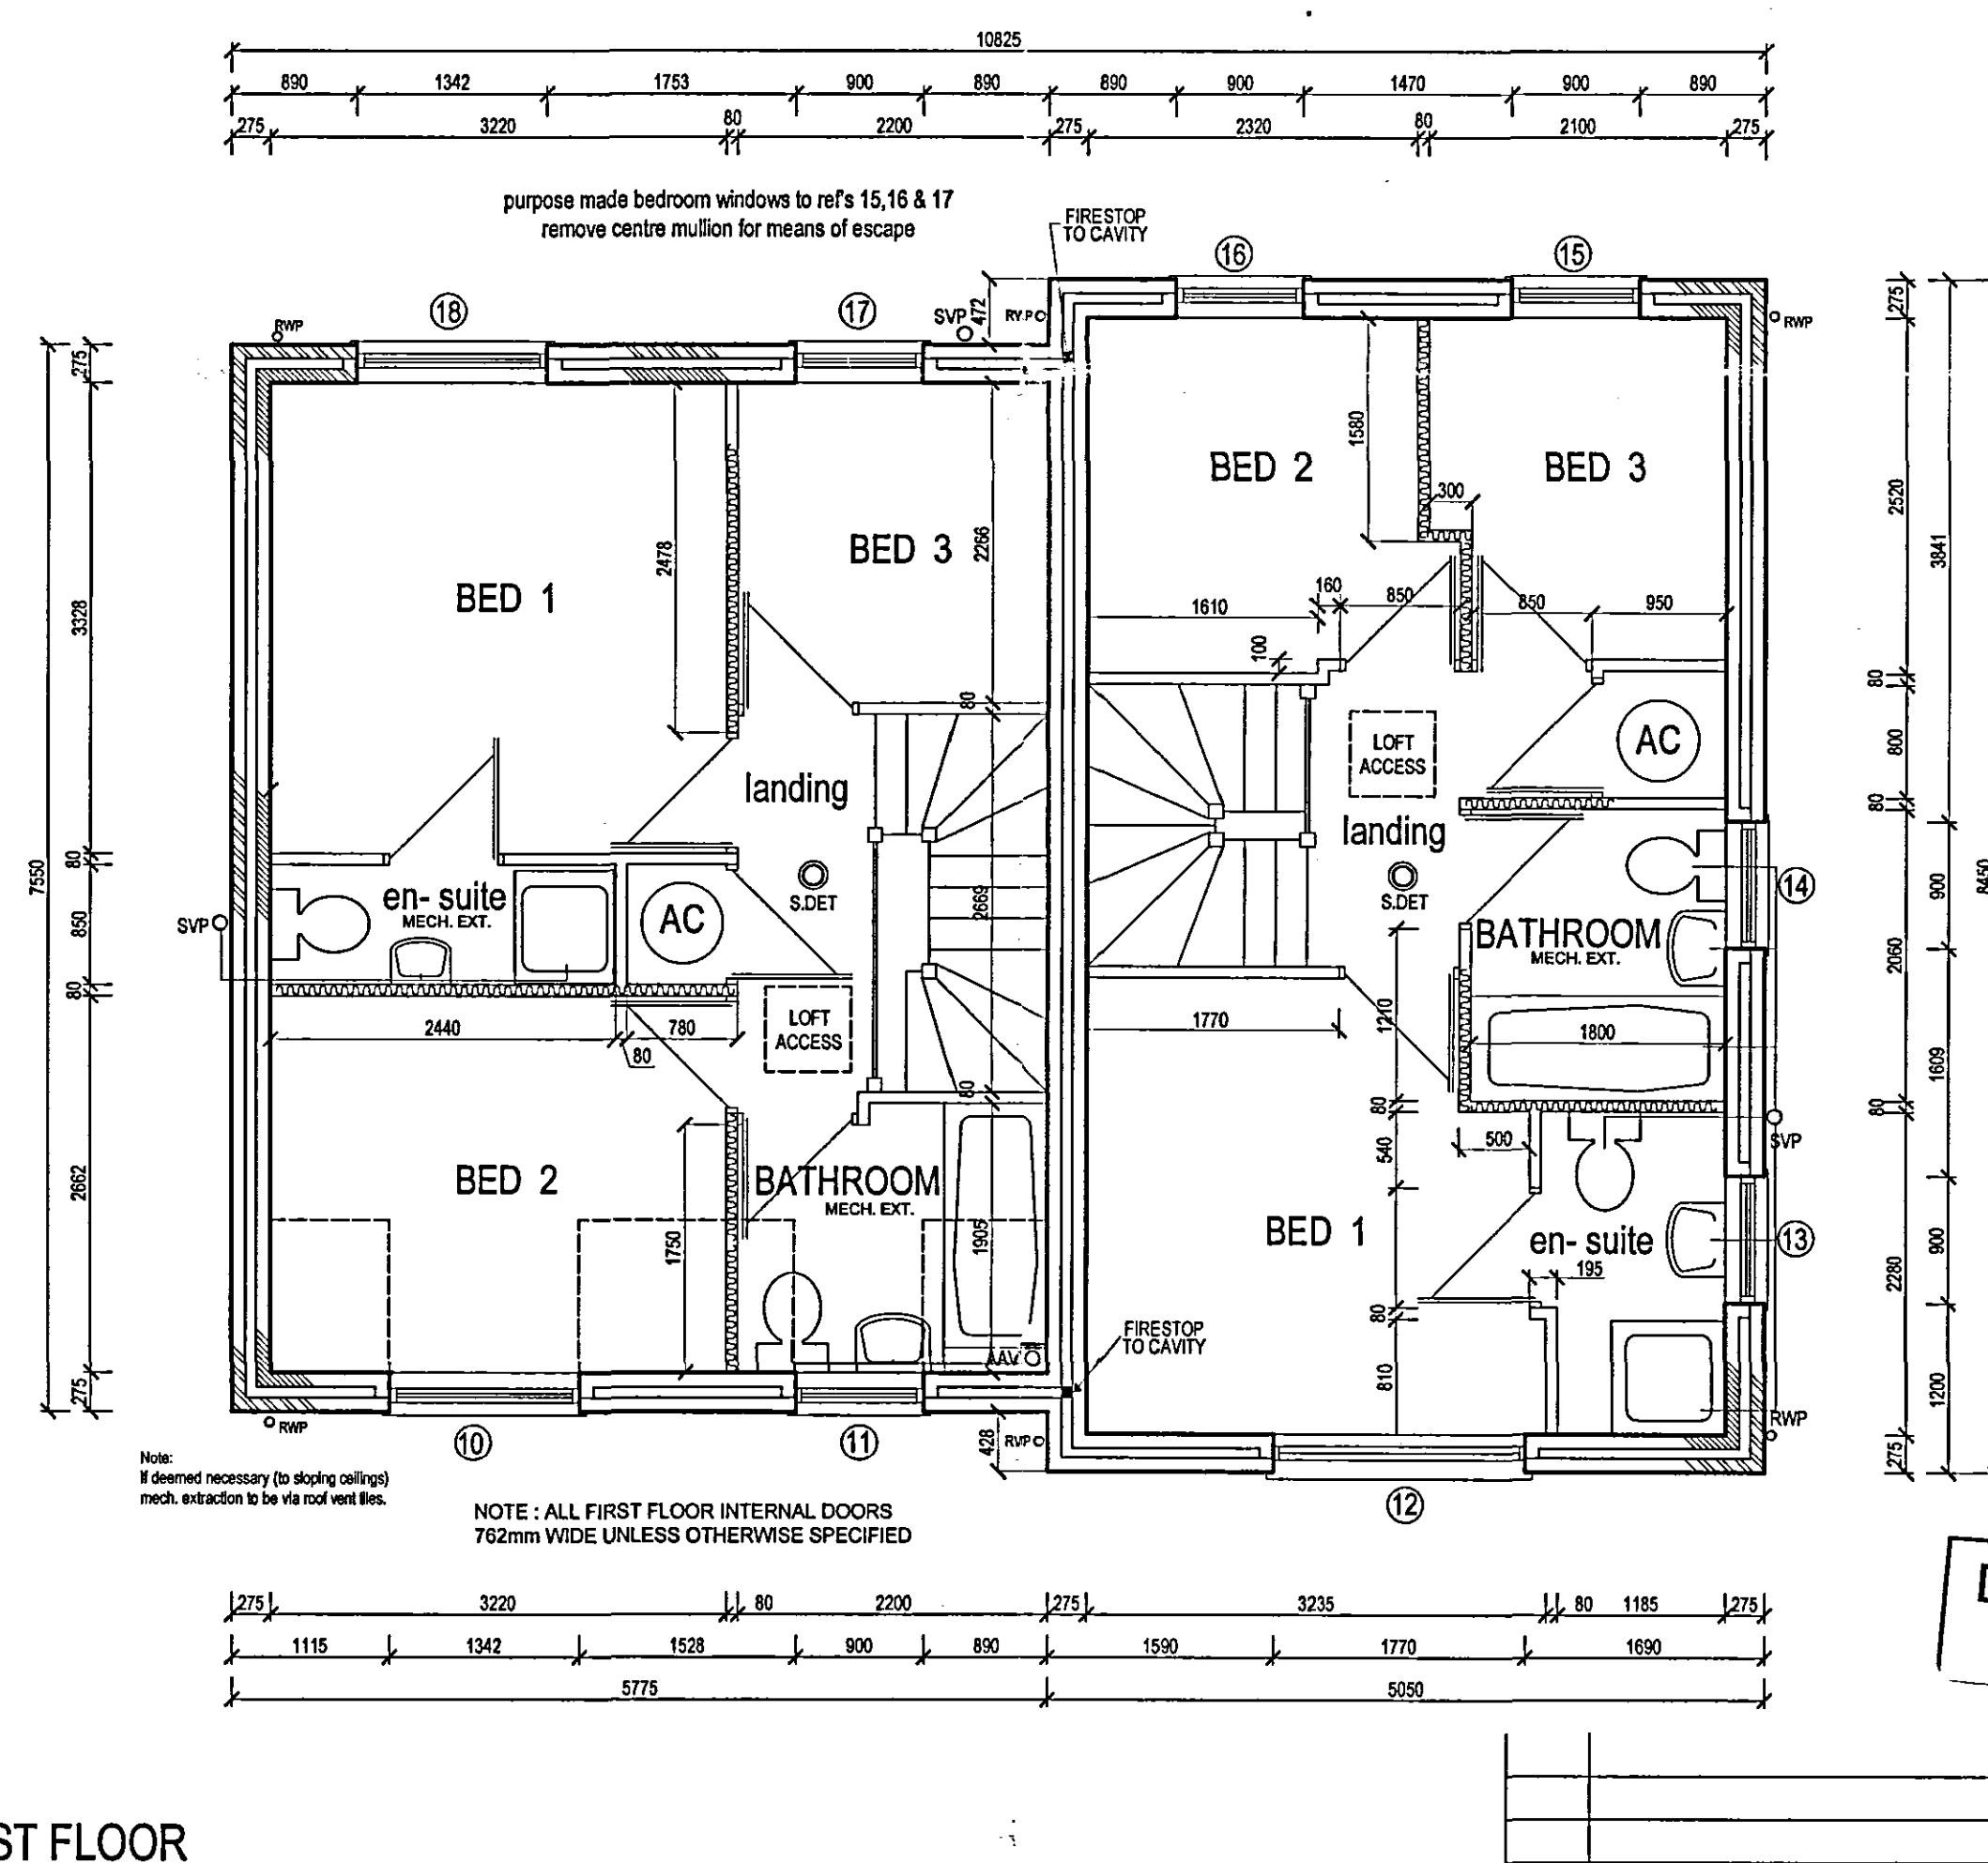

SHDC
PLANNING & DEVELOPMENT
21 AUG 2006
Ref. 1100106

DETERMINED
PLAN

THE KENILWORTH and THE EDINBURGH PLOTS 17-18 (Affordable Housing Provision)

<p>SOVEREIGN HOMES</p>	<p>Fulney Hall, 69 Holbeach Road Spalding, Lincolnshire, PE12 6ER</p> <p>Tel : 01775 716716 Fax : 01775 716715 Website: www.sovereignhomes.co.uk</p>	<p>SITE REF.</p> <p>RESIDENTIAL DEVELOPMENT AT HALLGATE, HOLBEACH, LINCOLNSHIRE.</p>	
	<p>DRAWING THE KENILWORTH and THE EDINBURGH PLOTS 17 & 18 PLANS AND ELEVATIONS</p>		
	<p>DRAWN NM</p>	<p>SCALE 1:50, 1:100</p>	<p>DATE 04/06</p>
	<p>DRG. NO. SH2511/028</p>		