
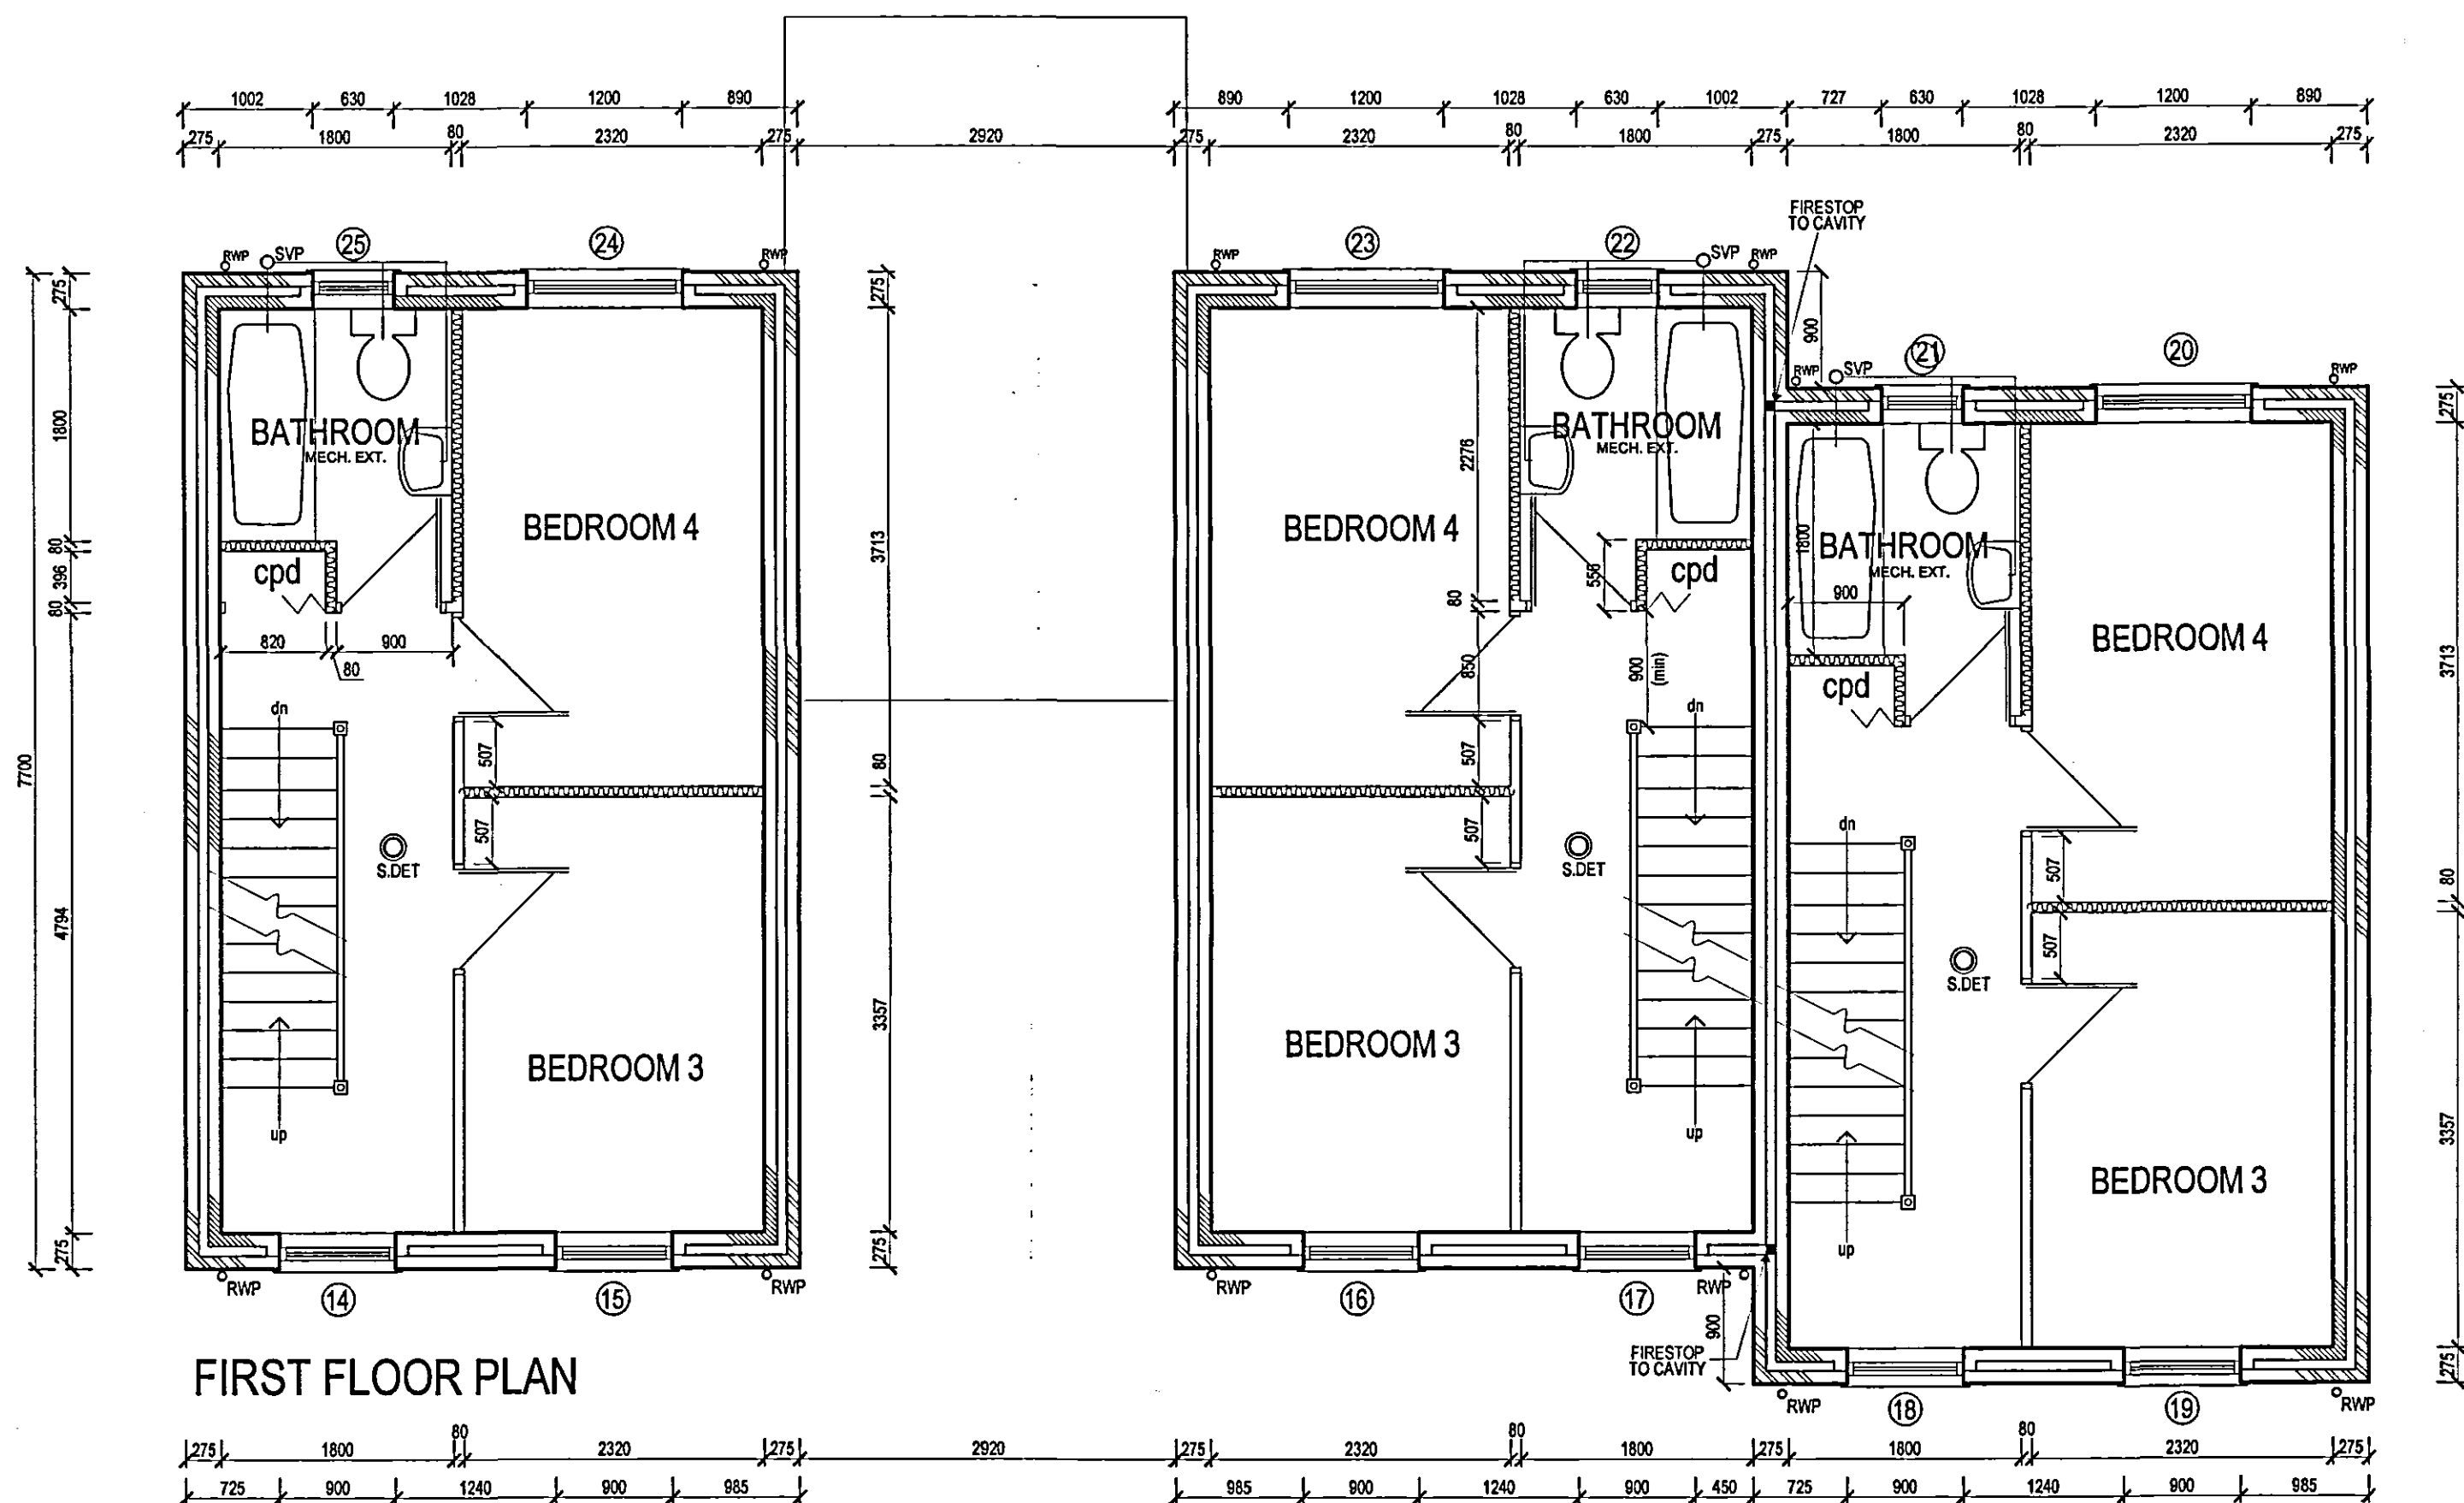
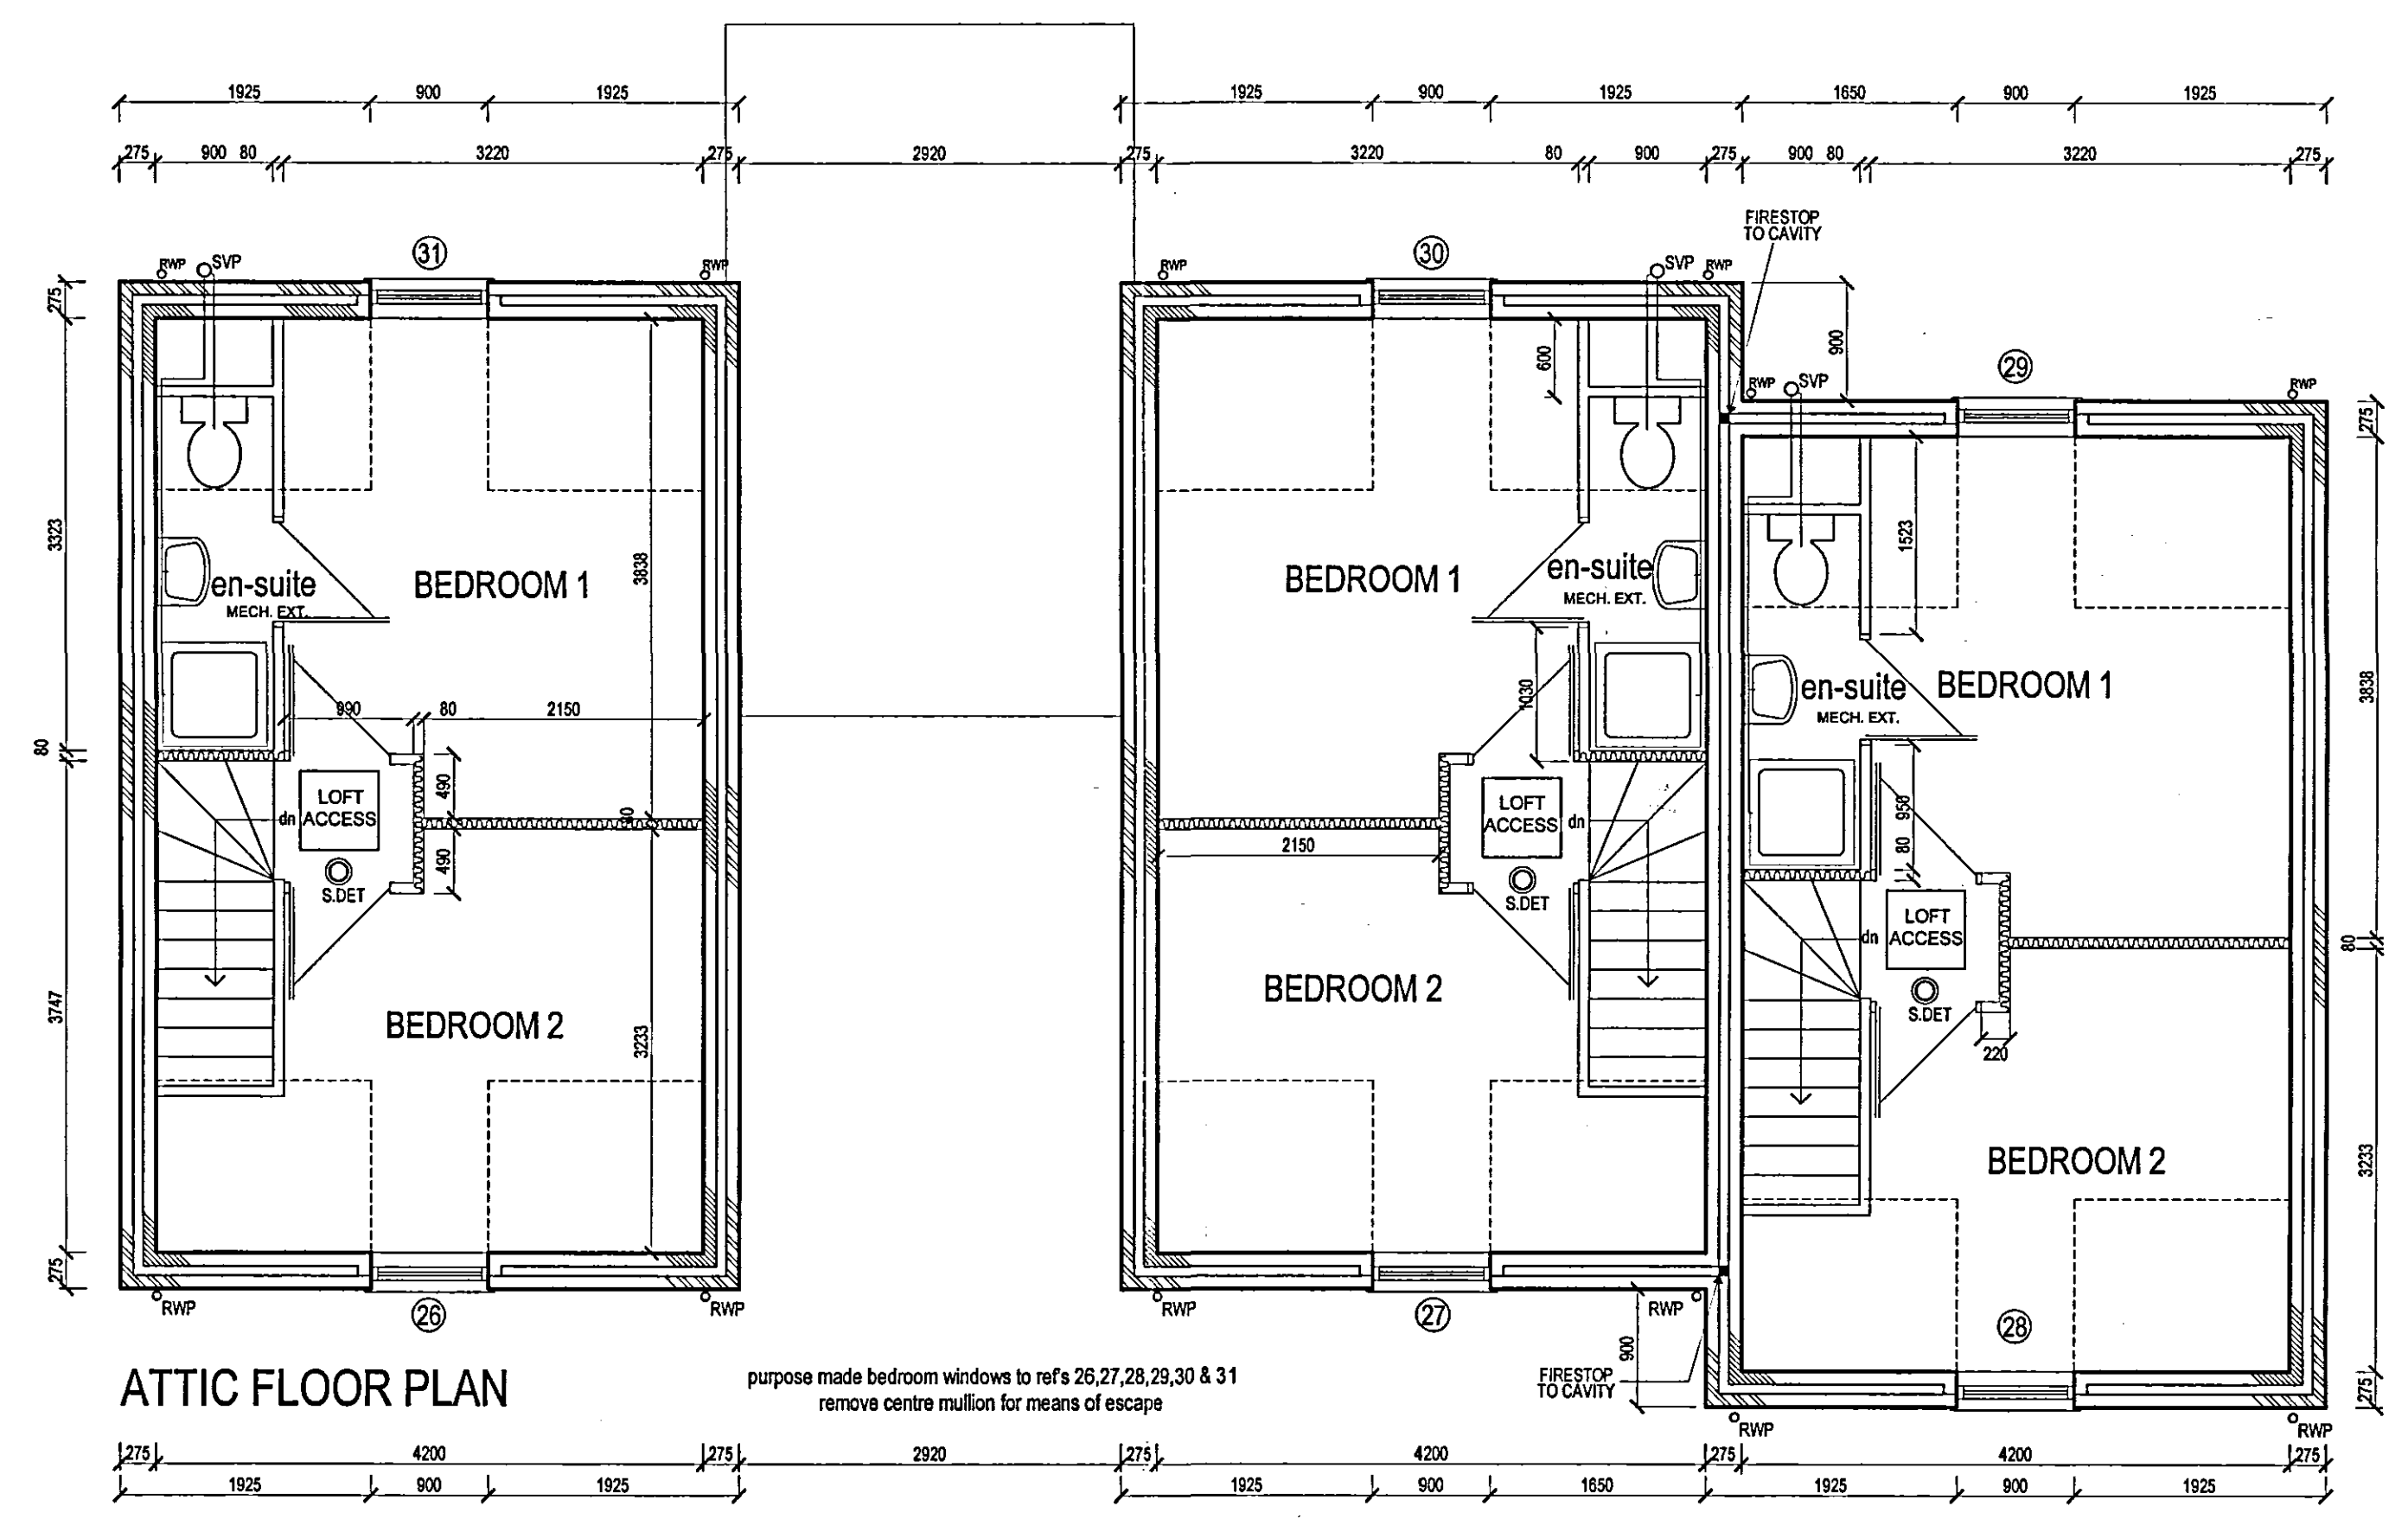
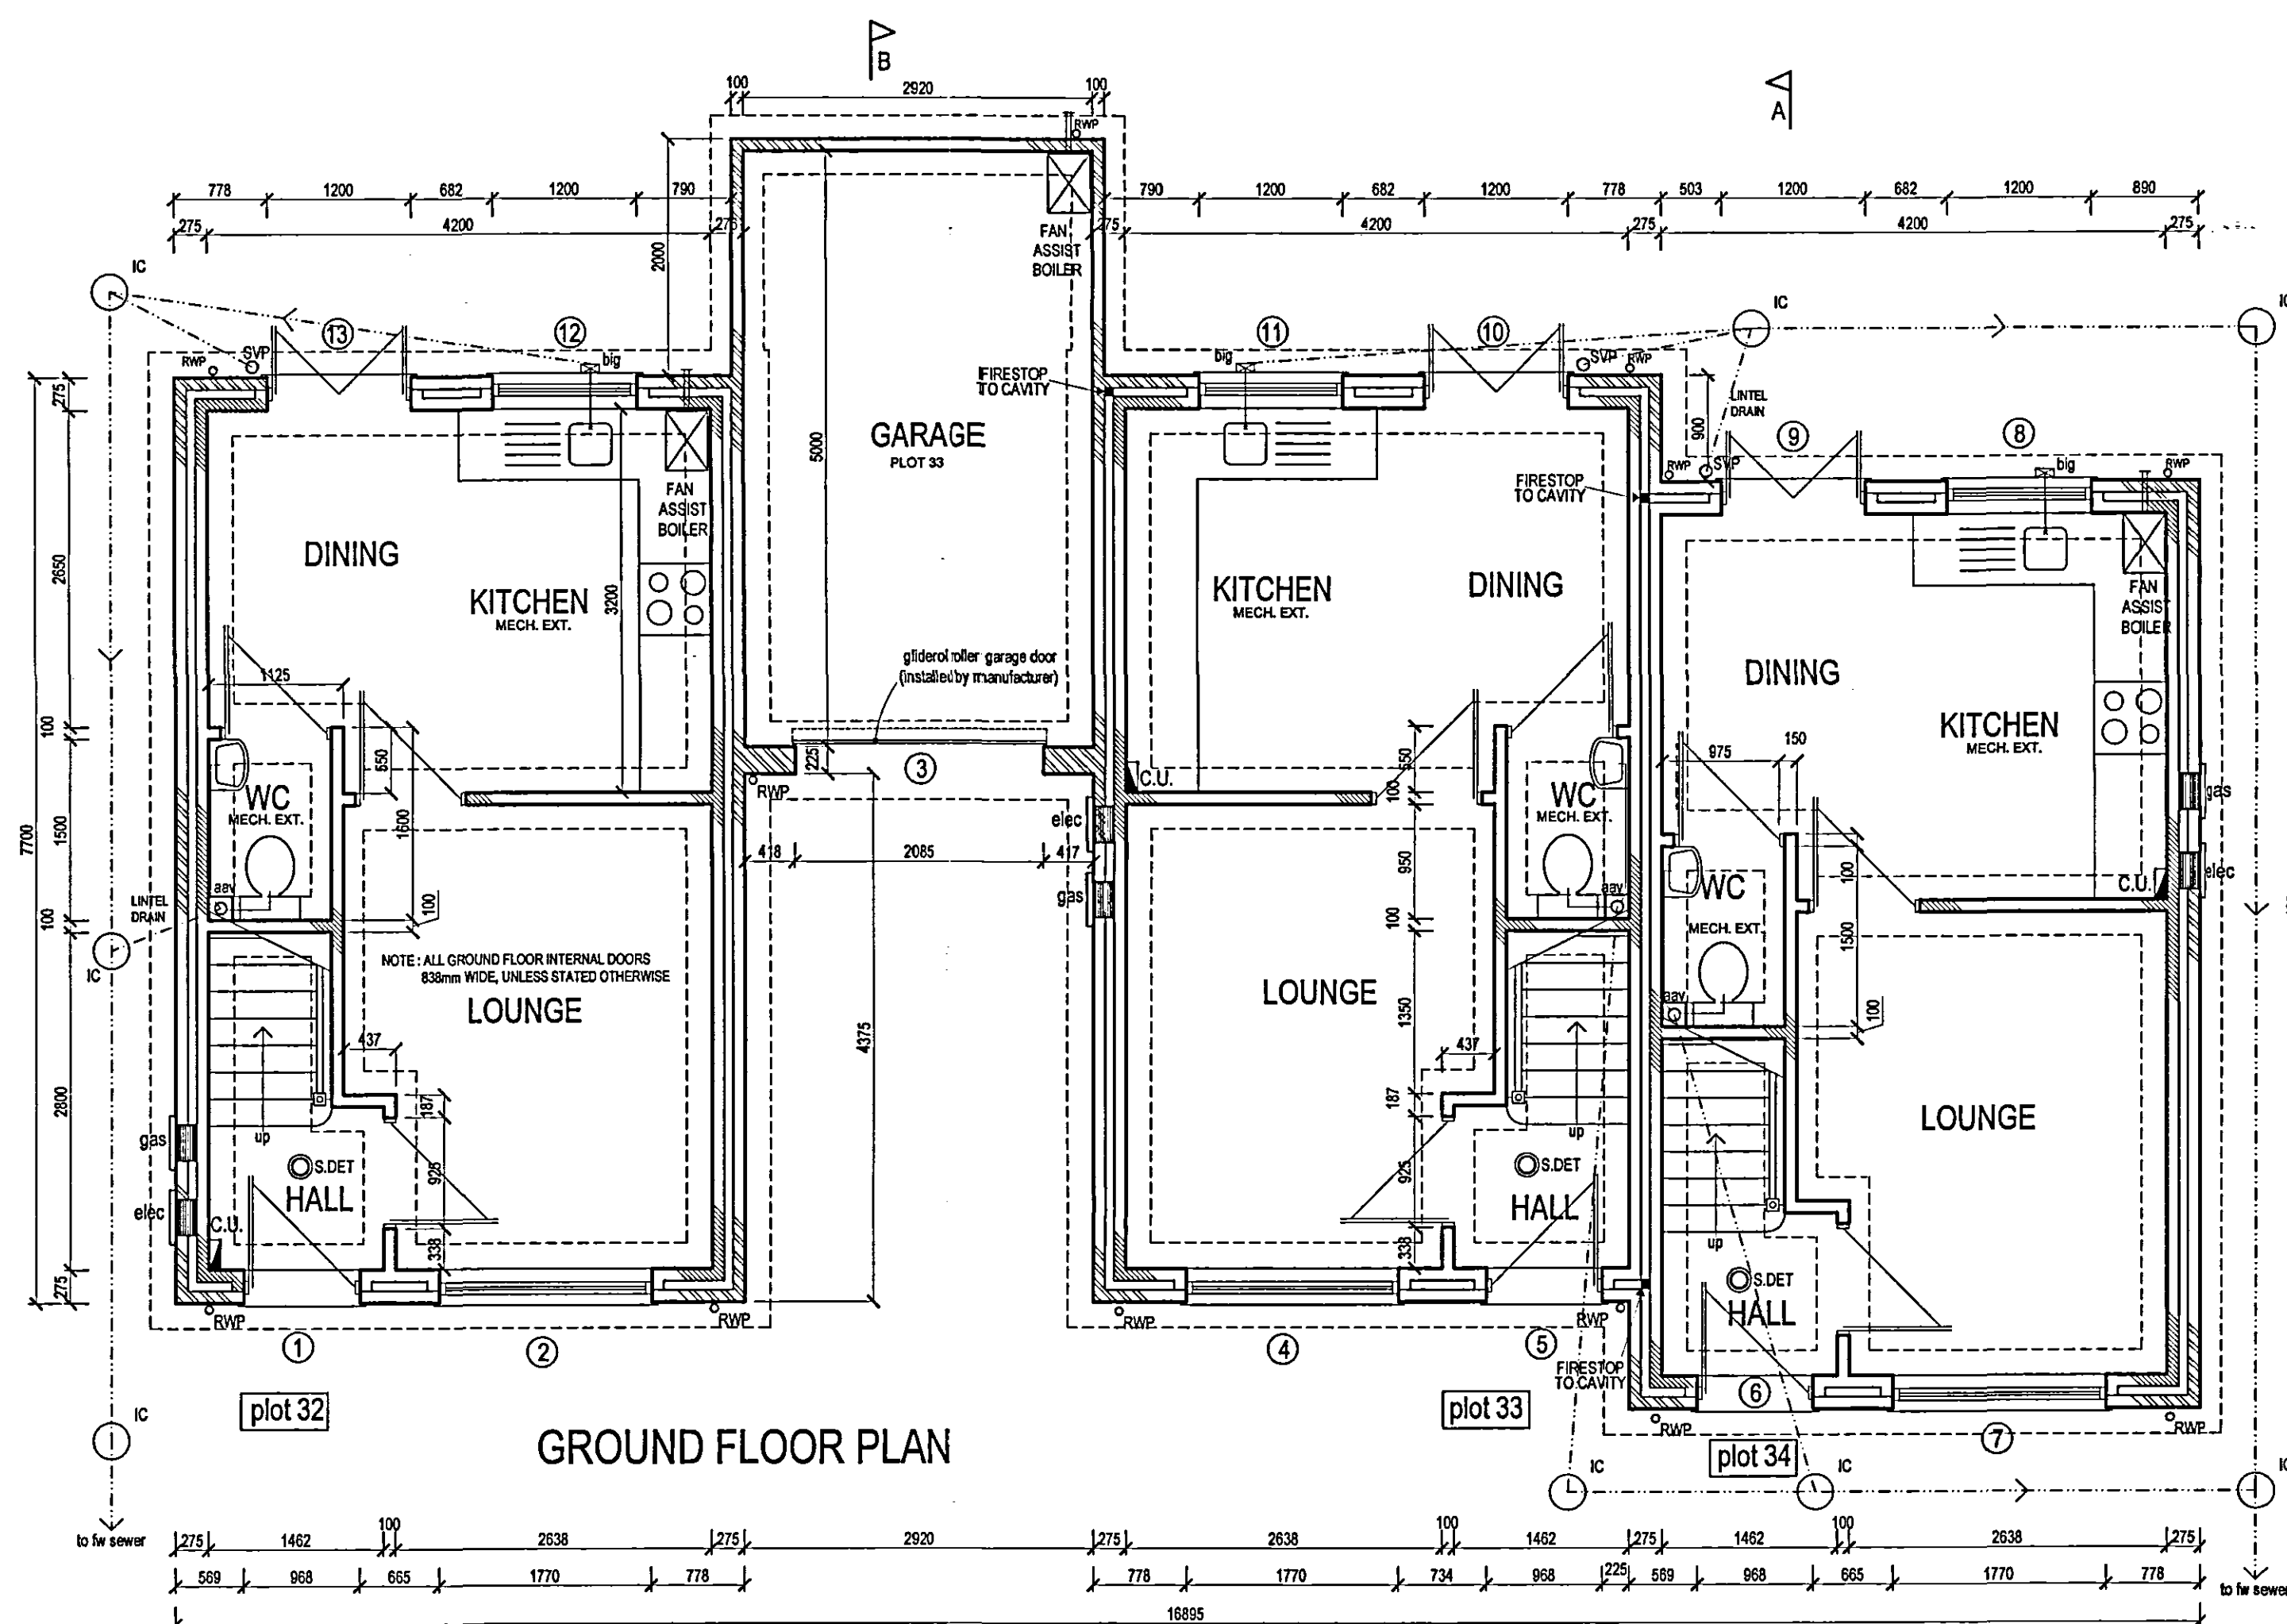


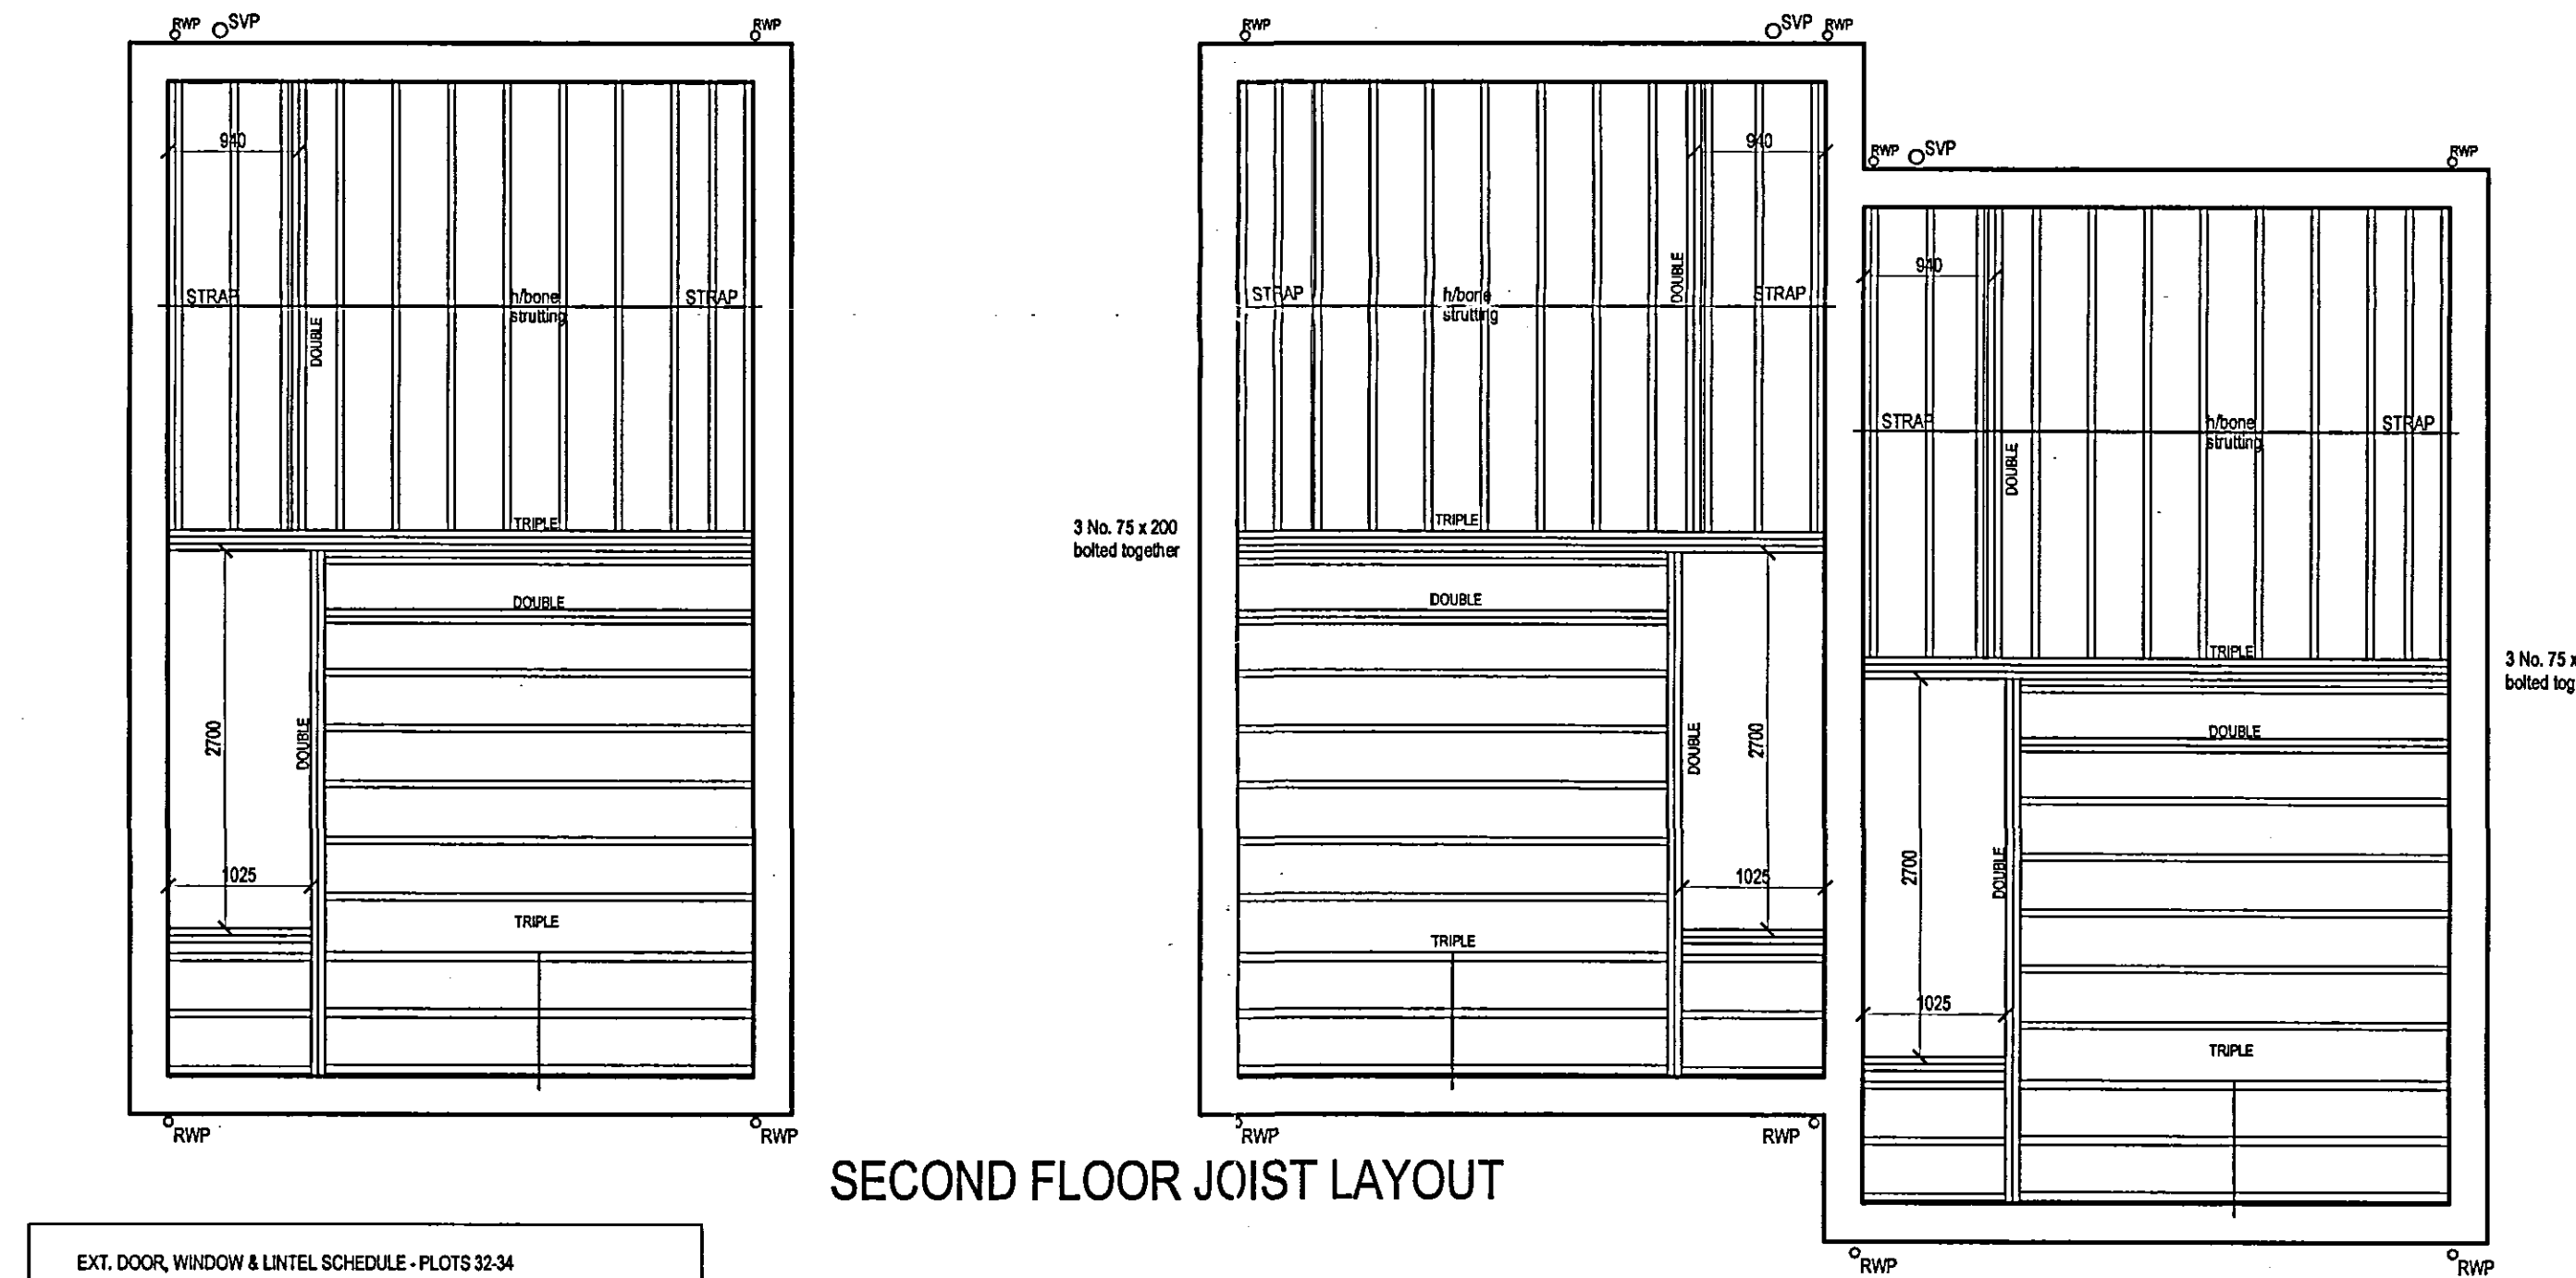

EXT. DOOR, WINDOW & LINTEL SCHEDULE - PLOTS 32-34

REF	DESCRIPTION	DIMENSIONS	LINTEL
1	Ent. Door*	988w x 2100h	L1/HD 75 1350
2	Window	1770w x 1350dp	L1/S 75 2100
3	Garage	Hx200 7' x 7'	BOX 200x2400 mm
4	Window	1770w x 1350dp	L1/S 75 2100
5	Ent. Door*	988w x 2100h	L1/HD 75 1350
6	Ent. Door*	988w x 2100h	L1/HD 75 1350
7	Window	1770w x 1350dp	L1/S 75 2100
8	Window	1200w x 1050dp	L1/HD 75 1500
9	French Door	1200w x 2100h	L1/HD 75 1500
10	French Door	1200w x 2100h	L1/HD 75 1500
11	Window	1200w x 1050dp	L1/HD 75 1500
12	Window	1200w x 1050dp	L1/HD 75 1500
13	French Door	1200w x 2100h	L1/HD 75 1500
14	Window	900w x 1200dp	L1/S 75 1200
15	Window	900w x 1200dp	L1/S 75 1200
16	Window	900w x 1200dp	L1/S 75 1200
17	Window	900w x 1200dp	L1/S 75 1200
18	Window	900w x 1200dp	L1/S 75 1200
19	Window	900w x 1200dp	L1/S 75 1200
20	Window	1200w x 1200dp	L1/S 75 1500
21	Window	630w x 1050dp	L1/S 75 1050
22	Window	630w x 1050dp	L1/S 75 1050
23	Window	1200w x 1200dp	L1/S 75 1500
24	Window	1200w x 1200dp	L1/S 75 1500
25	Window	630w x 1050dp	L1/S 75 1050
26	Window	900w x 1200dp	2no.50x100 Bolted together
27	Window	900w x 1200dp	2no.50x100 Bolted together
28	Window	900w x 1200dp	2no.50x100 Bolted together
29	Window	900w x 1200dp	2no.50x100 Bolted together
30	Window	900w x 1200dp	2no.50x100 Bolted together
31	Window	900w x 1200dp	2no.50x100 Bolted together

* To incorporate part M - Disabled access
safety glazing in accordance with part N - building regulations

INTERNAL OPENINGS IN BLOCKWORK
all box type 100 / 1200mm to ground floor openings

FLOOR JOISTS SECOND FLOOR TO BE:
63 x 200 C18 GRADE @ 400 c/c UNLESS OTHERWISE STATED
DOUBLE & TRIPLE JOISTS BOLTED TOGETHER AT 600 c/c USING M12 BOLTS

NOTE: FLOOR JOISTS TO BE OFF HANGERS AT EXTERNAL WALL CONDITION

SHDC
PLANNING & DEVELOPMENT
21 AUG 2006
Ref. 110006

DETERMINED PLAN

SITE REF. RESIDENTIAL DEVELOPMENT AT HALLGATE, HOLBEACH, LINCOLNSHIRE.

DRAWING THE EXETER (formerly SANDRINGHAM) PLOTS 32-34 PLANS

DRAWN NM SCALE 1:50 DATE 06/06 DRG. NO SH2511/038

SOVEREIGN
HOME

Fulney Hall,
69 Holbeach Road
Spalding, Lincolnshire,
PE12 6ER

Tel : 01775 716715
Fax : 01775 716715
Website: www.sovereignhomes.co.uk

**THE EXETER
PLOTS 32 - 34**