

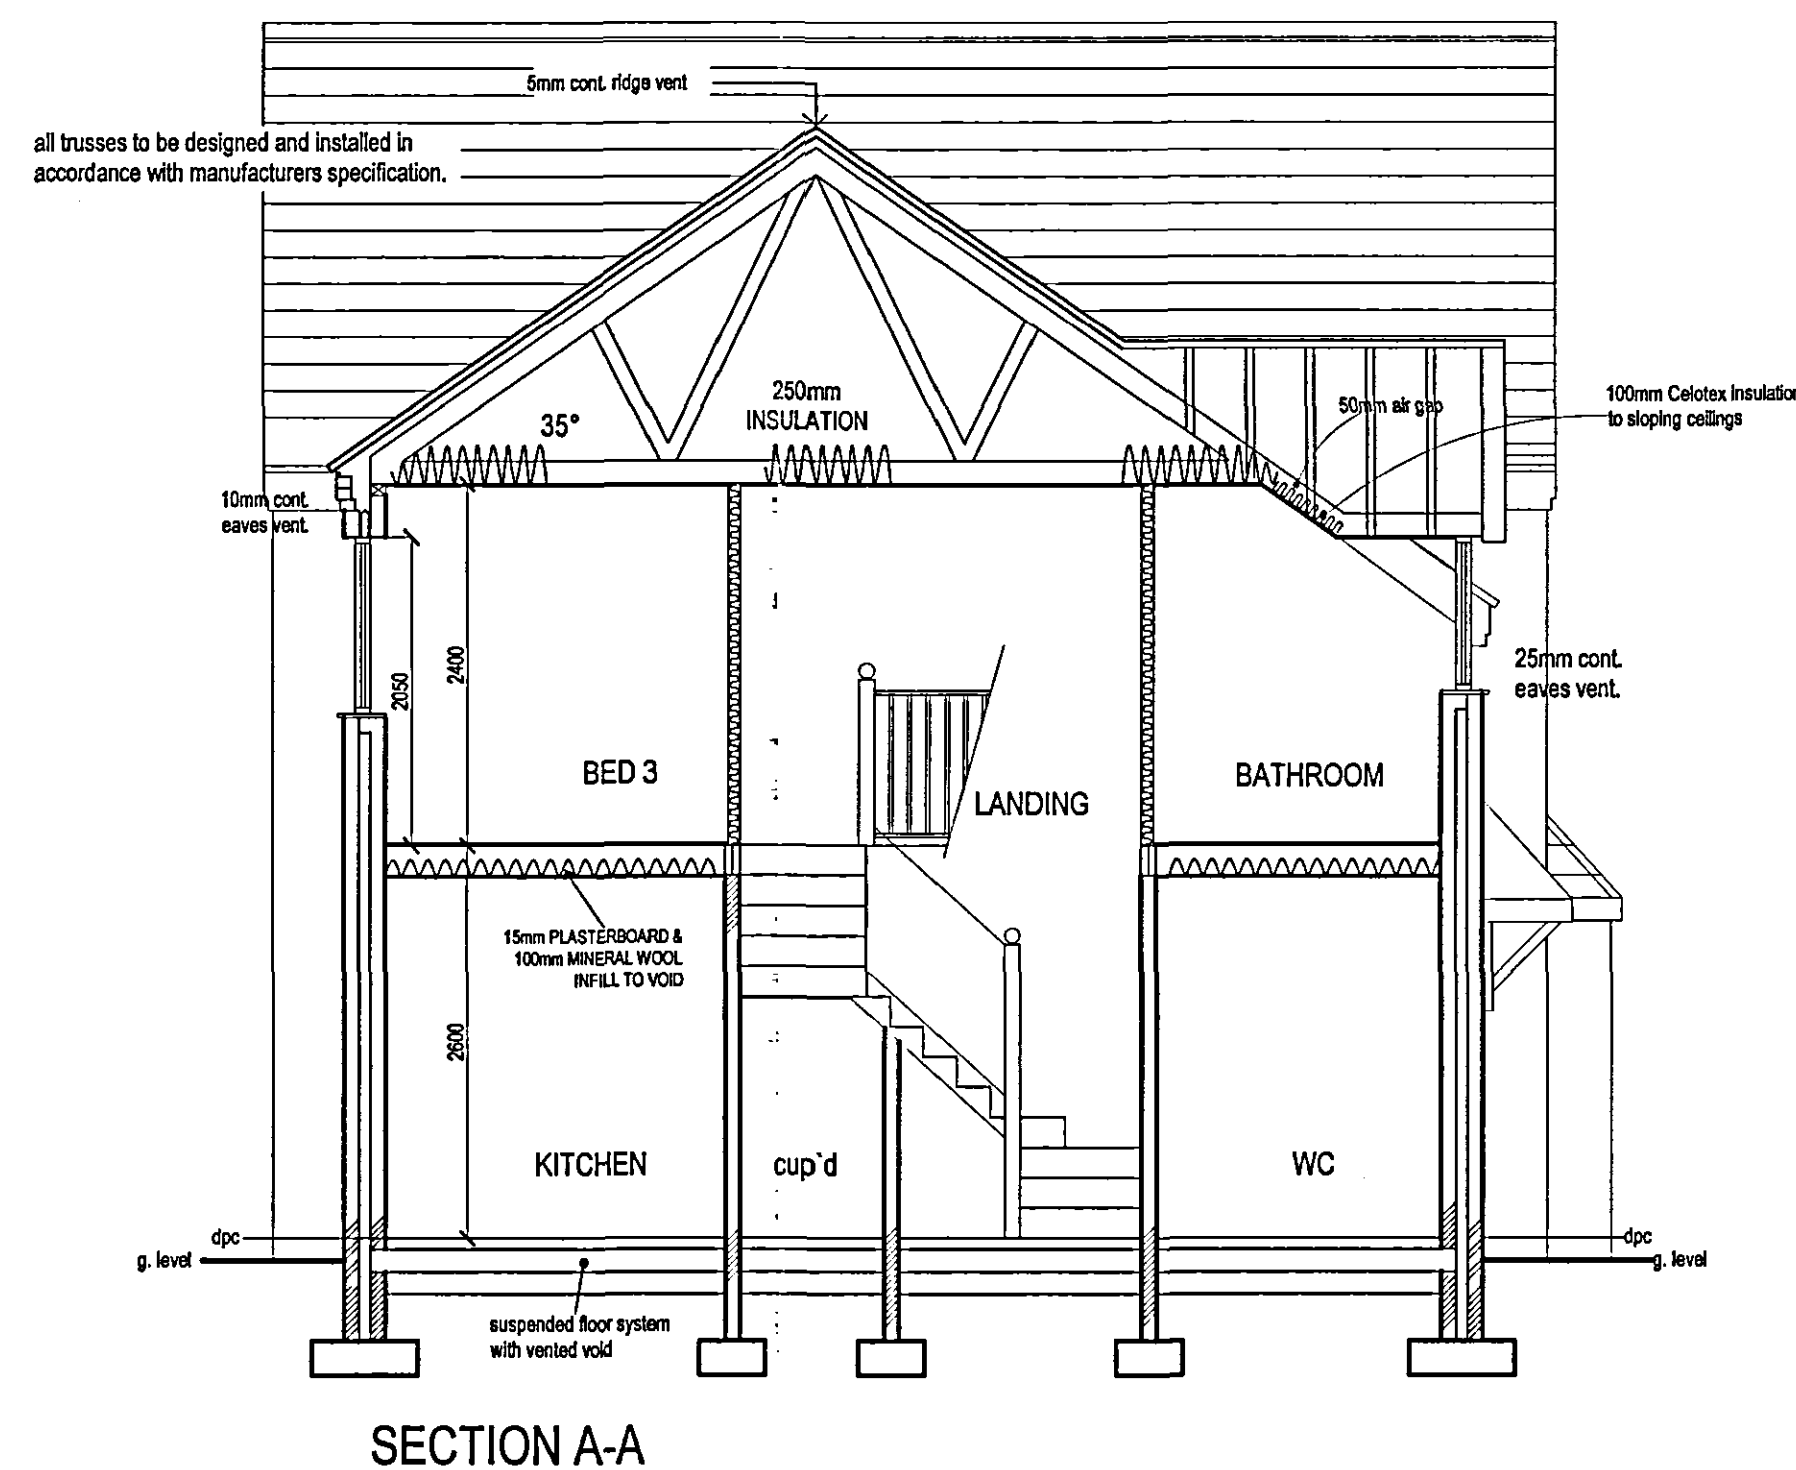
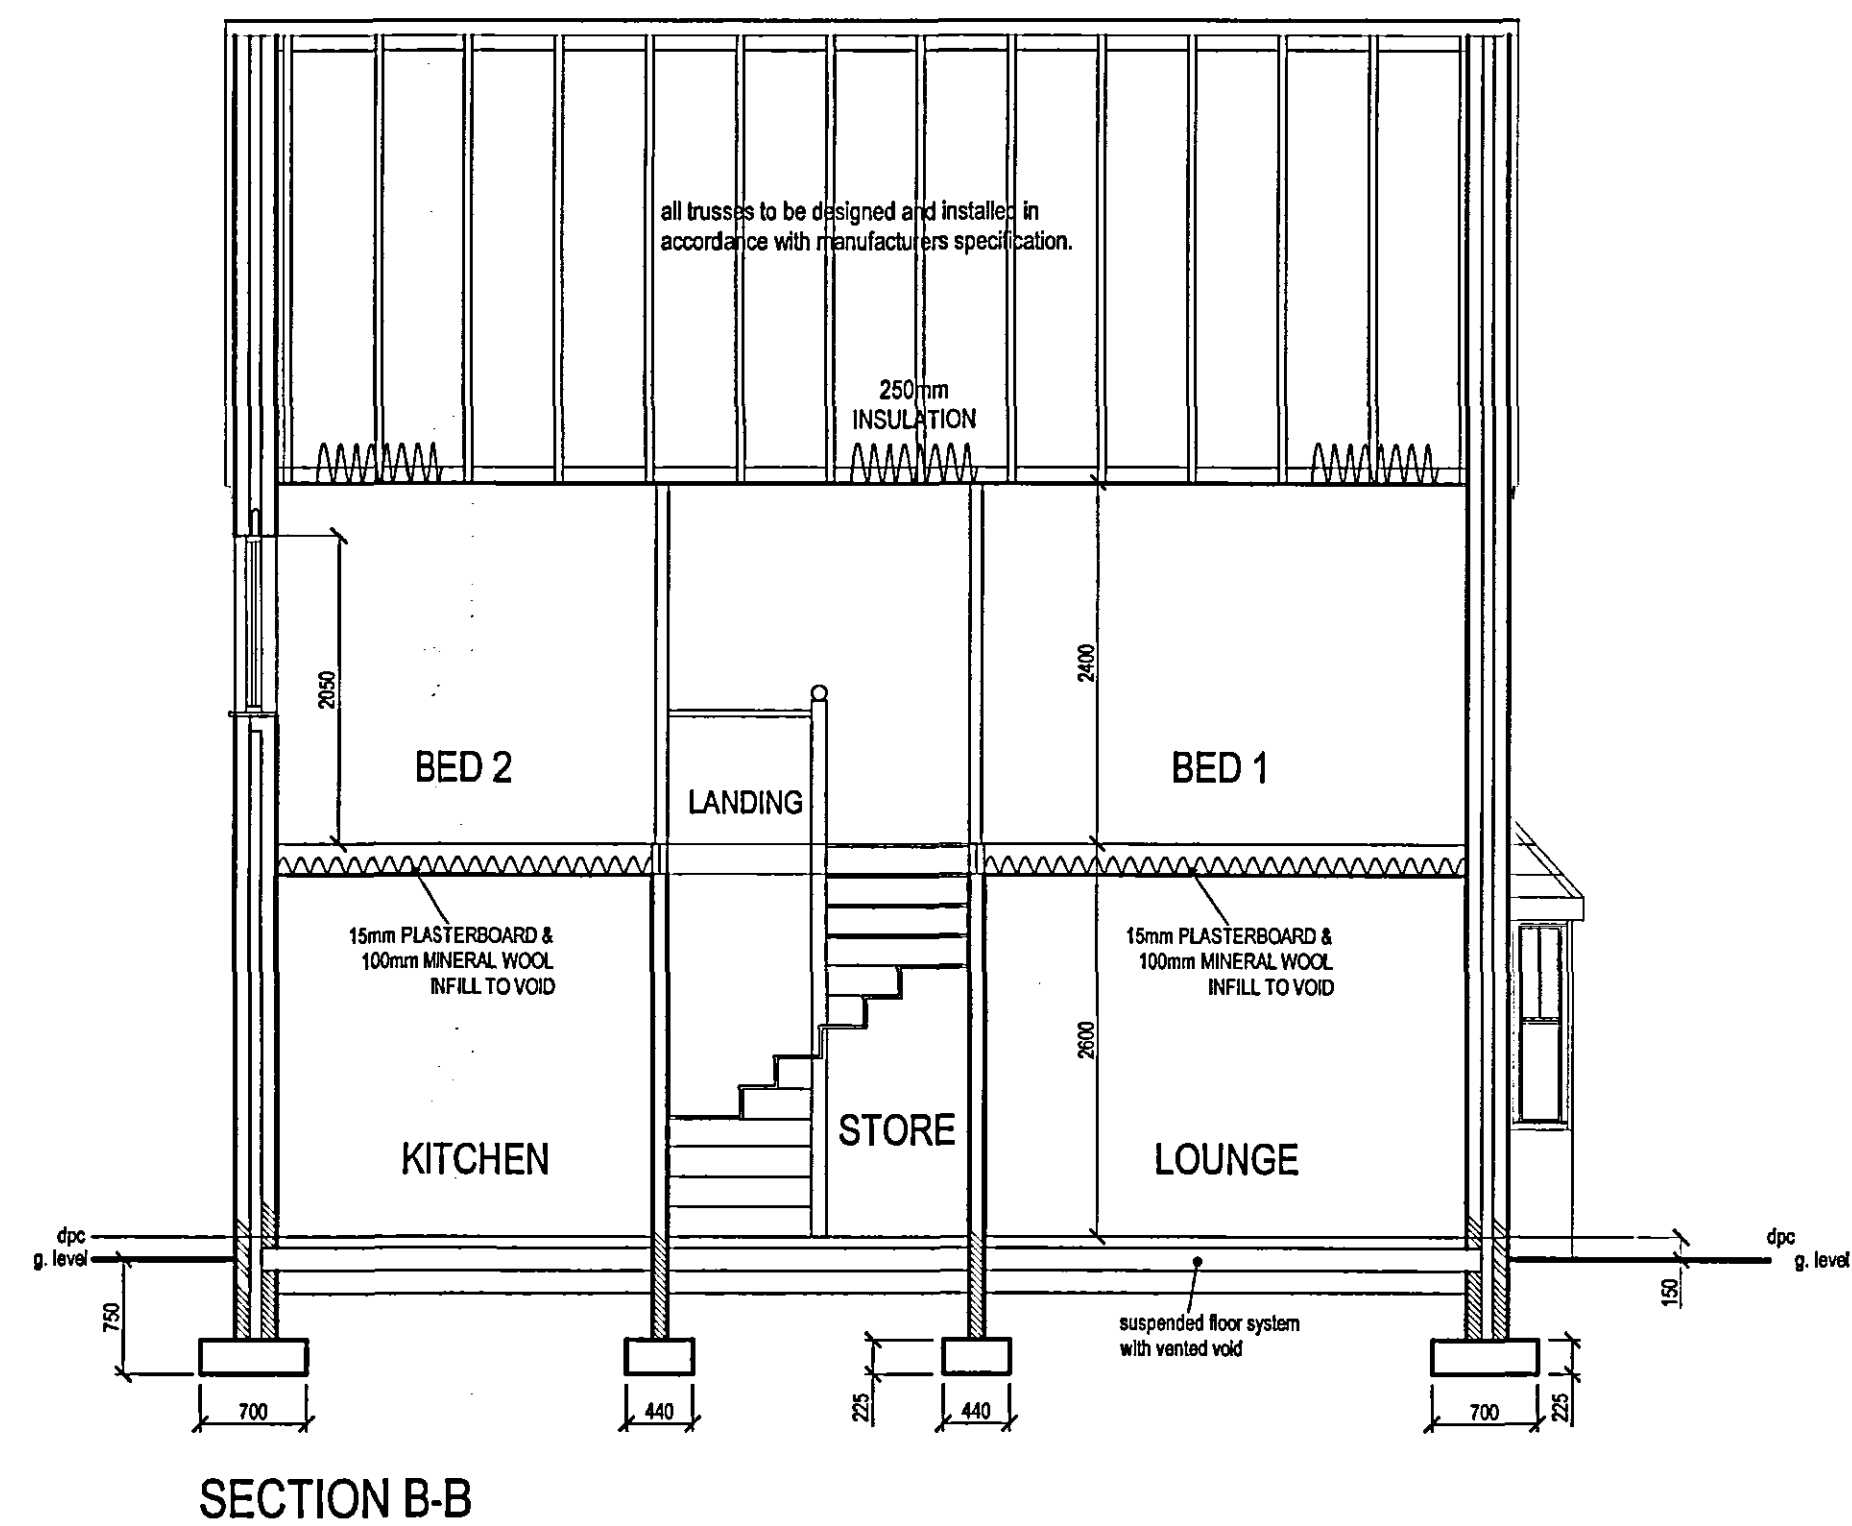
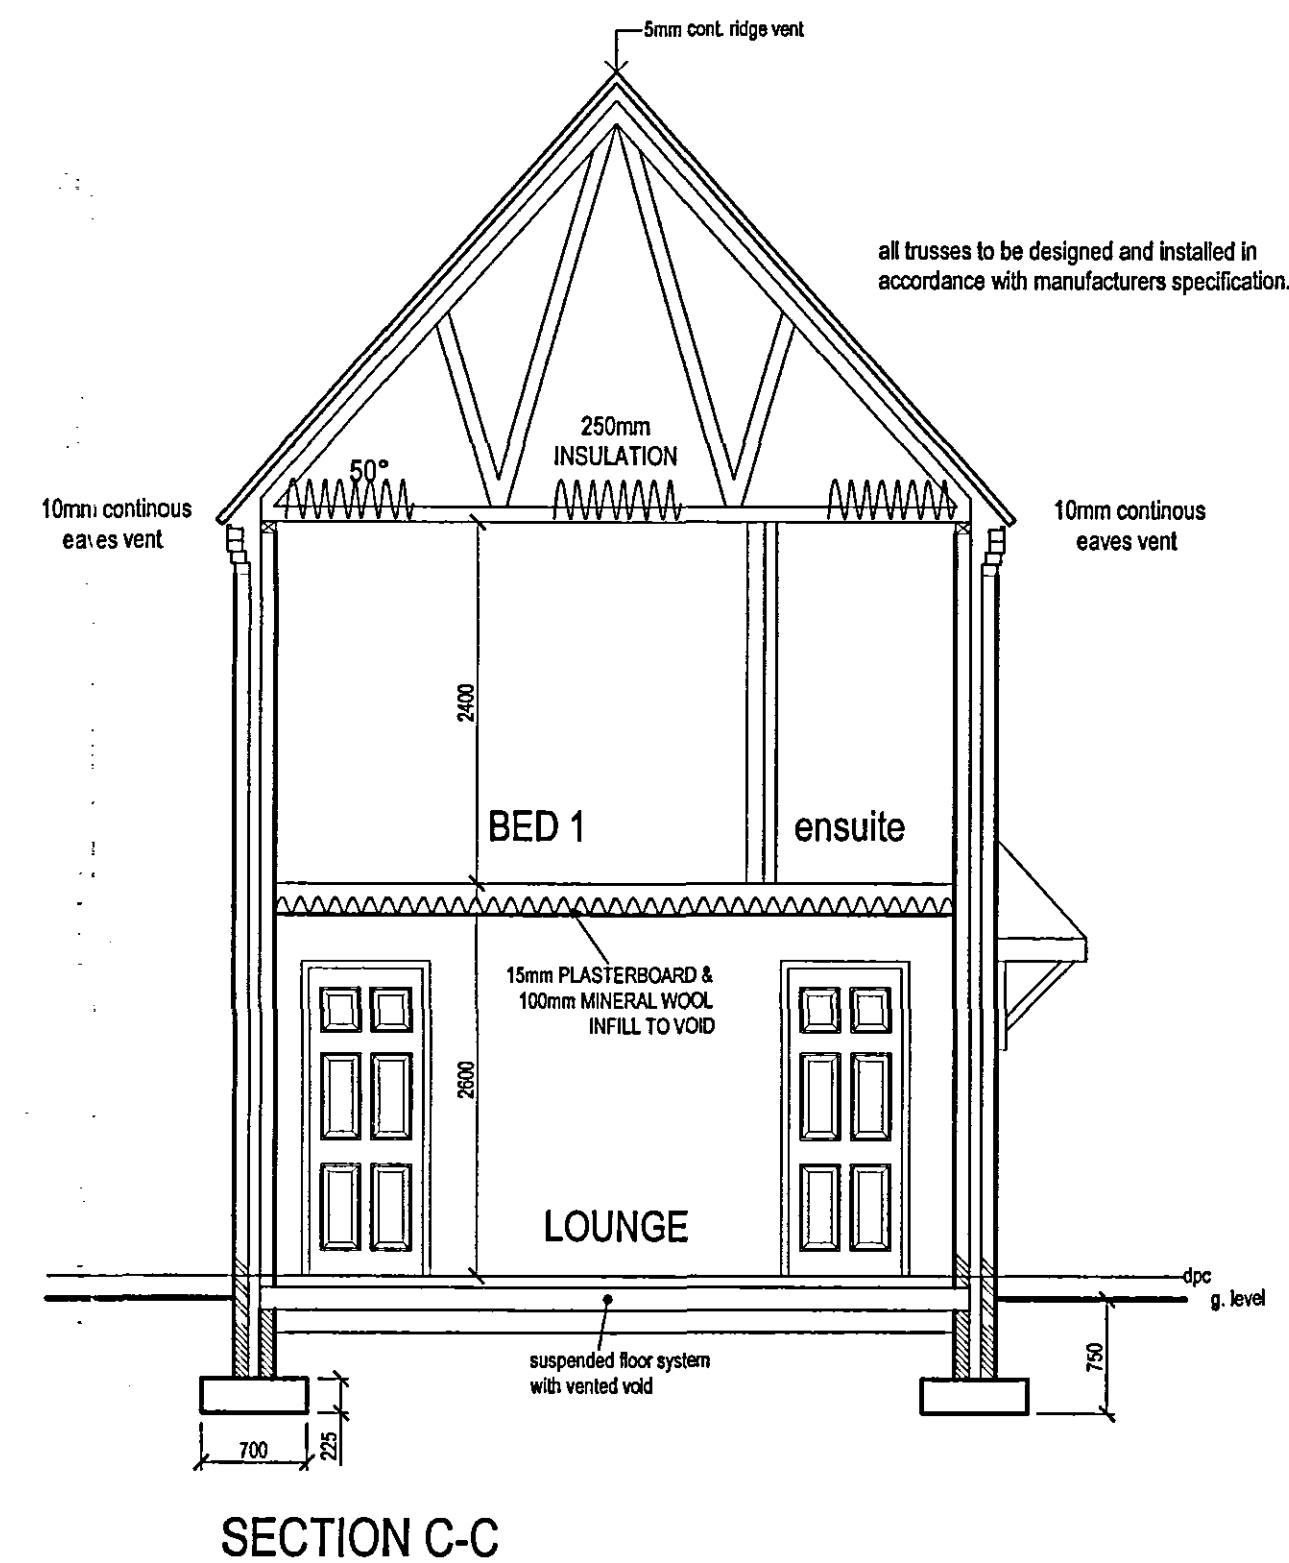
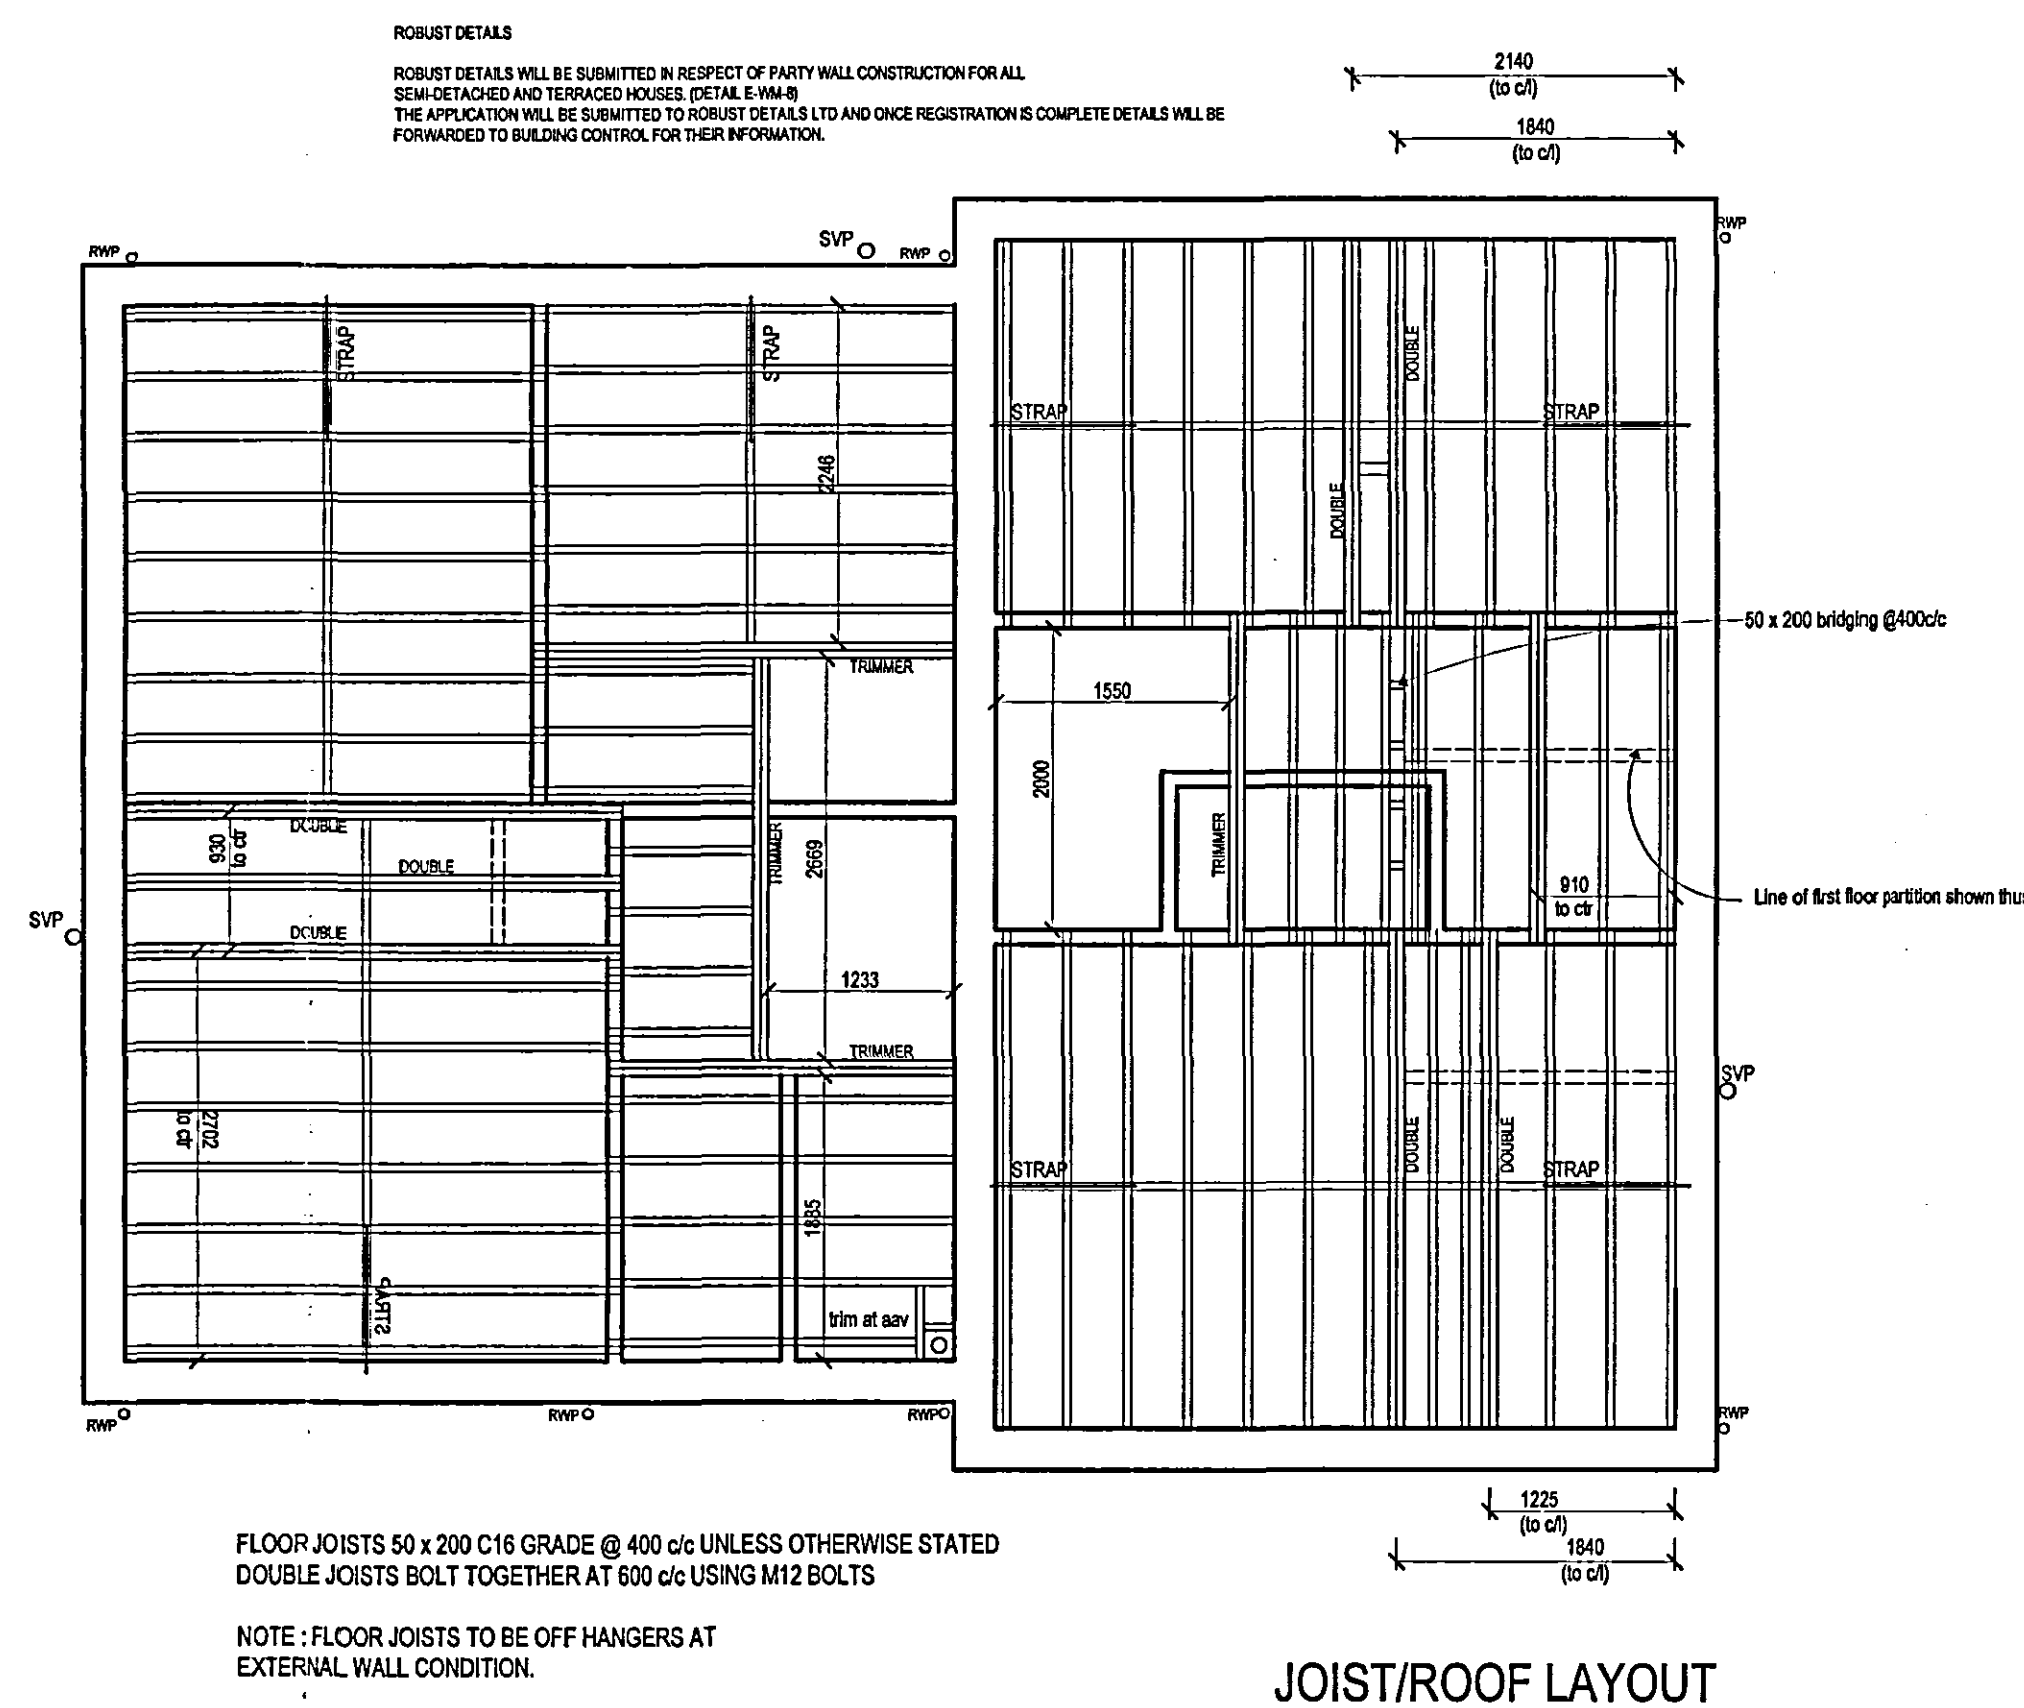


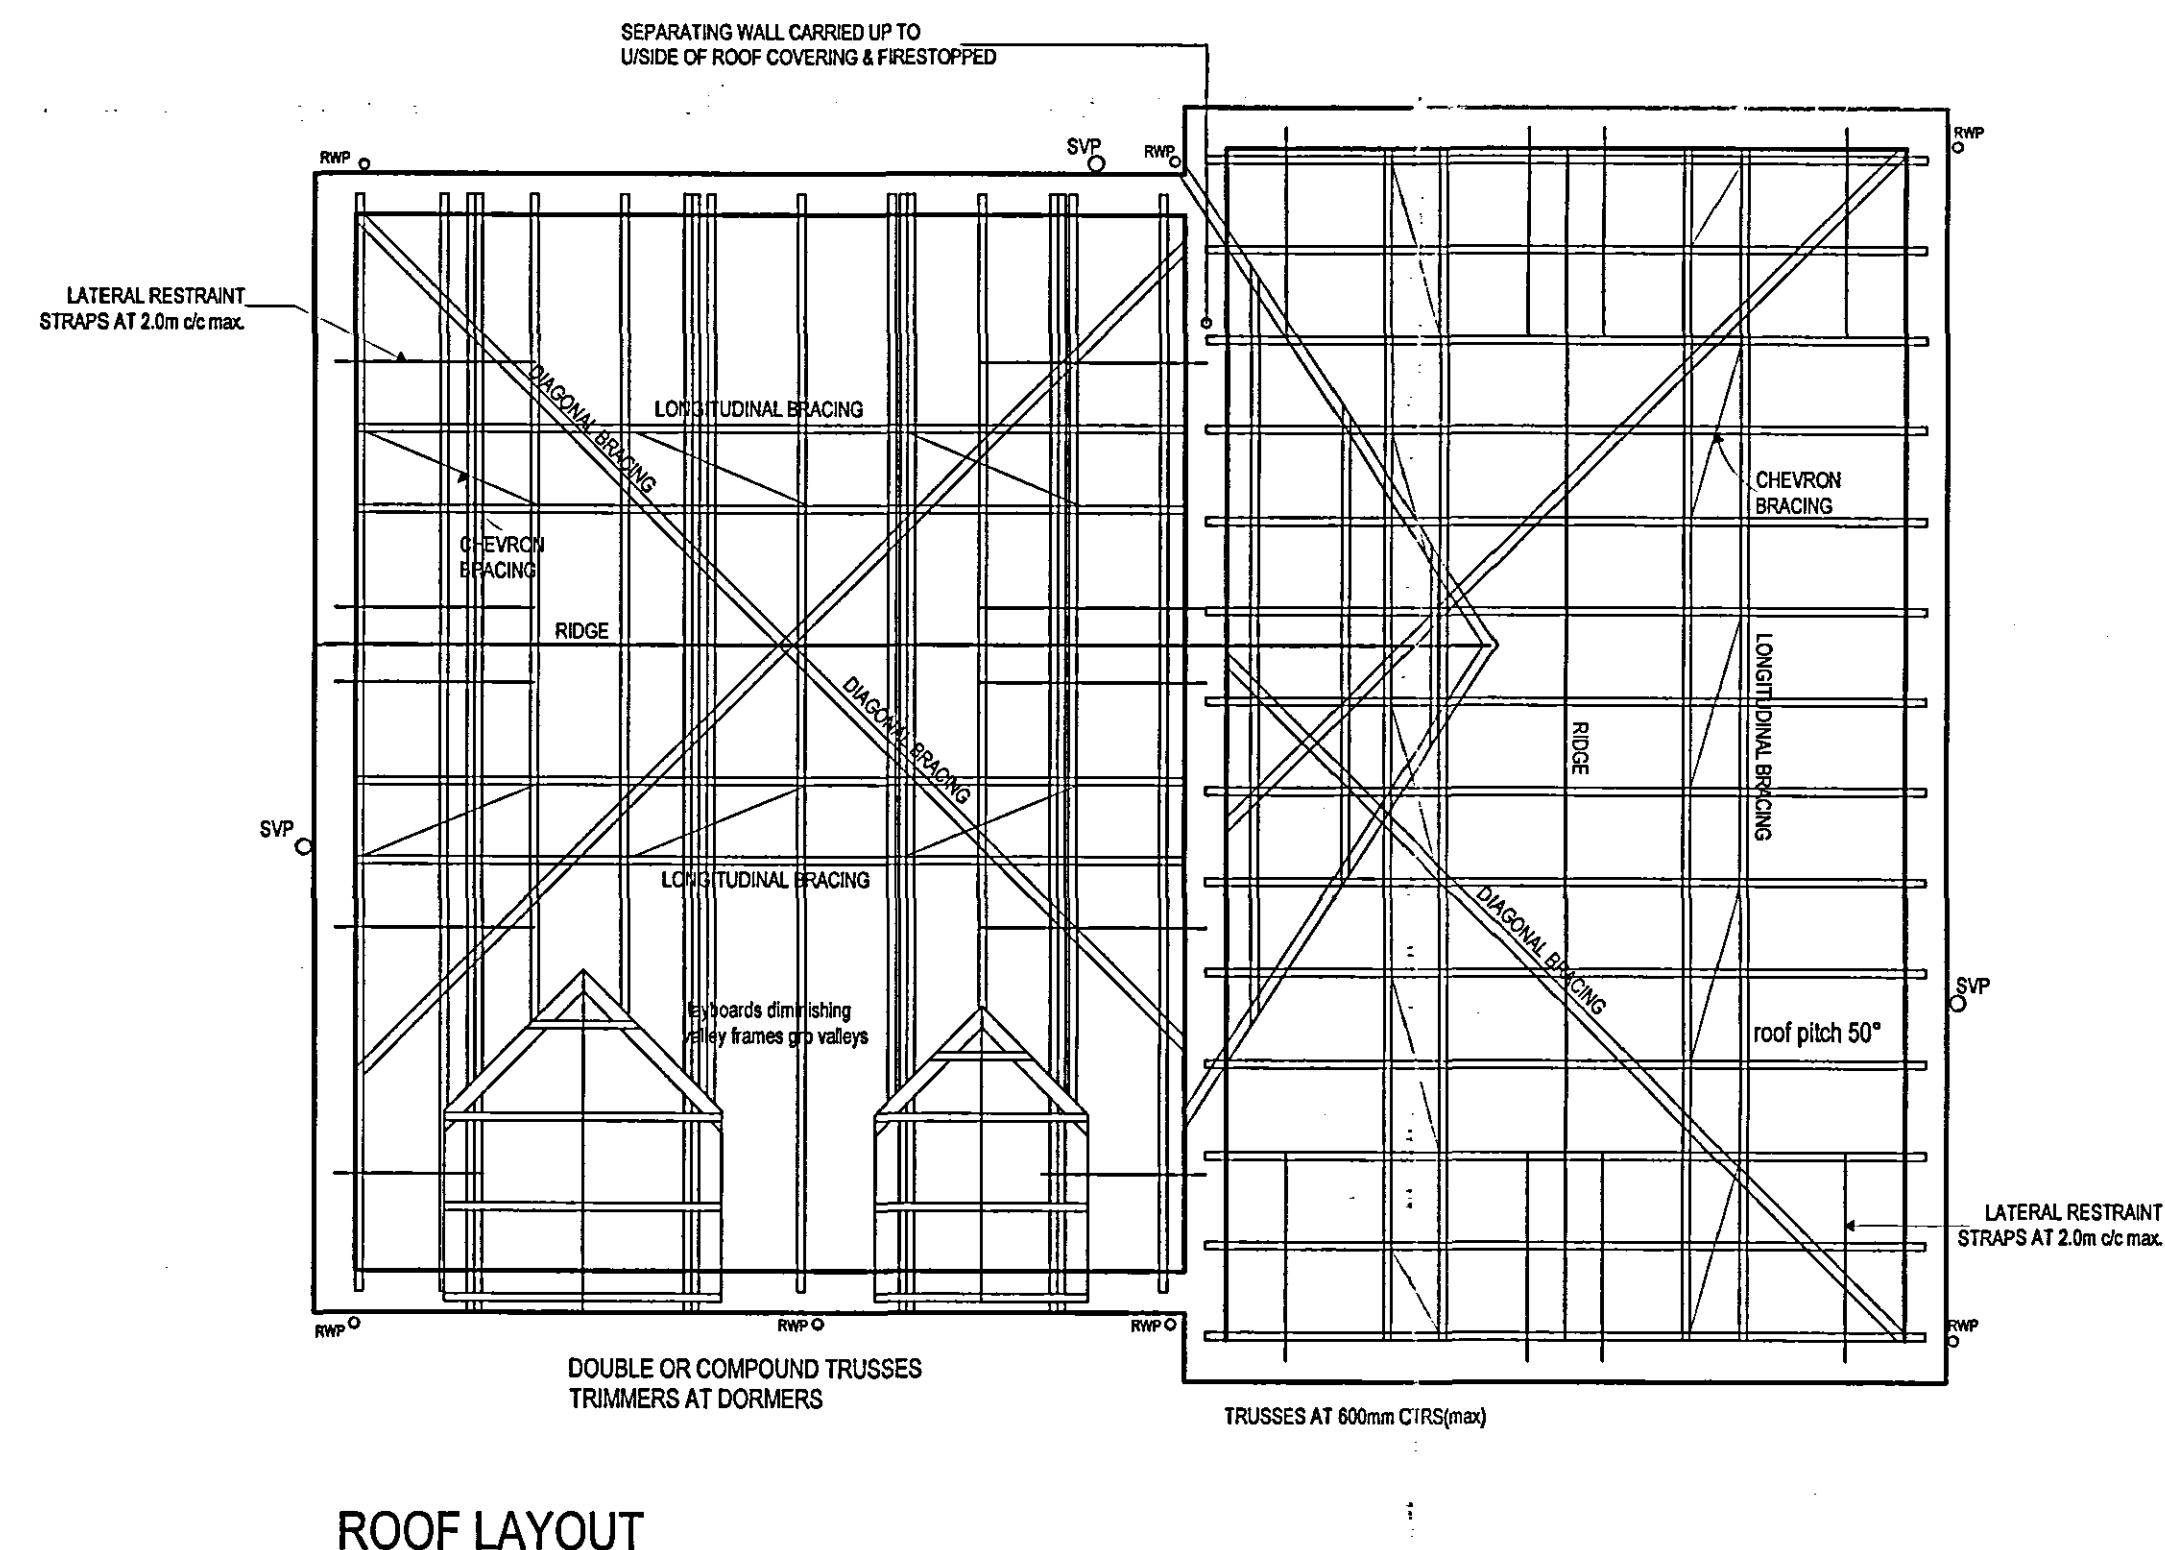

SHDC
PLANNING & DEVELOPMENT
21 AUG 2006
Ref: 110006

DETERMINED
PLAN

THE KENILWORTH and THE EDINBURGH
PLOTS 1-2 & 22-23

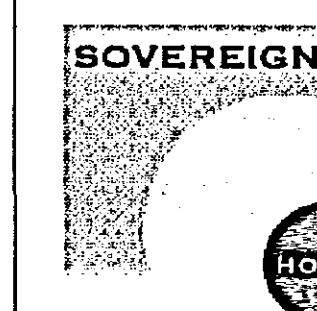

Fulney Hall,
69 Holbeach Road
Spalding, Lincolnshire,
PE12 6ER

Tel : 01775 716716
Fax : 01775 716715

Website: www.sovereignhomes.co.uk

SITE REF.	RESIDENTIAL DEVELOPMENT AT HALLGATE, HOLBEACH, LINCOLNSHIRE.		
DRAWING	THE KENILWORTH and THE EDINBURGH PLOTS 1-2 & 22 - 23		
DRAWN	SCALE	DATE	DRG. NO
NM	1:50	06/06	SH2511/019