




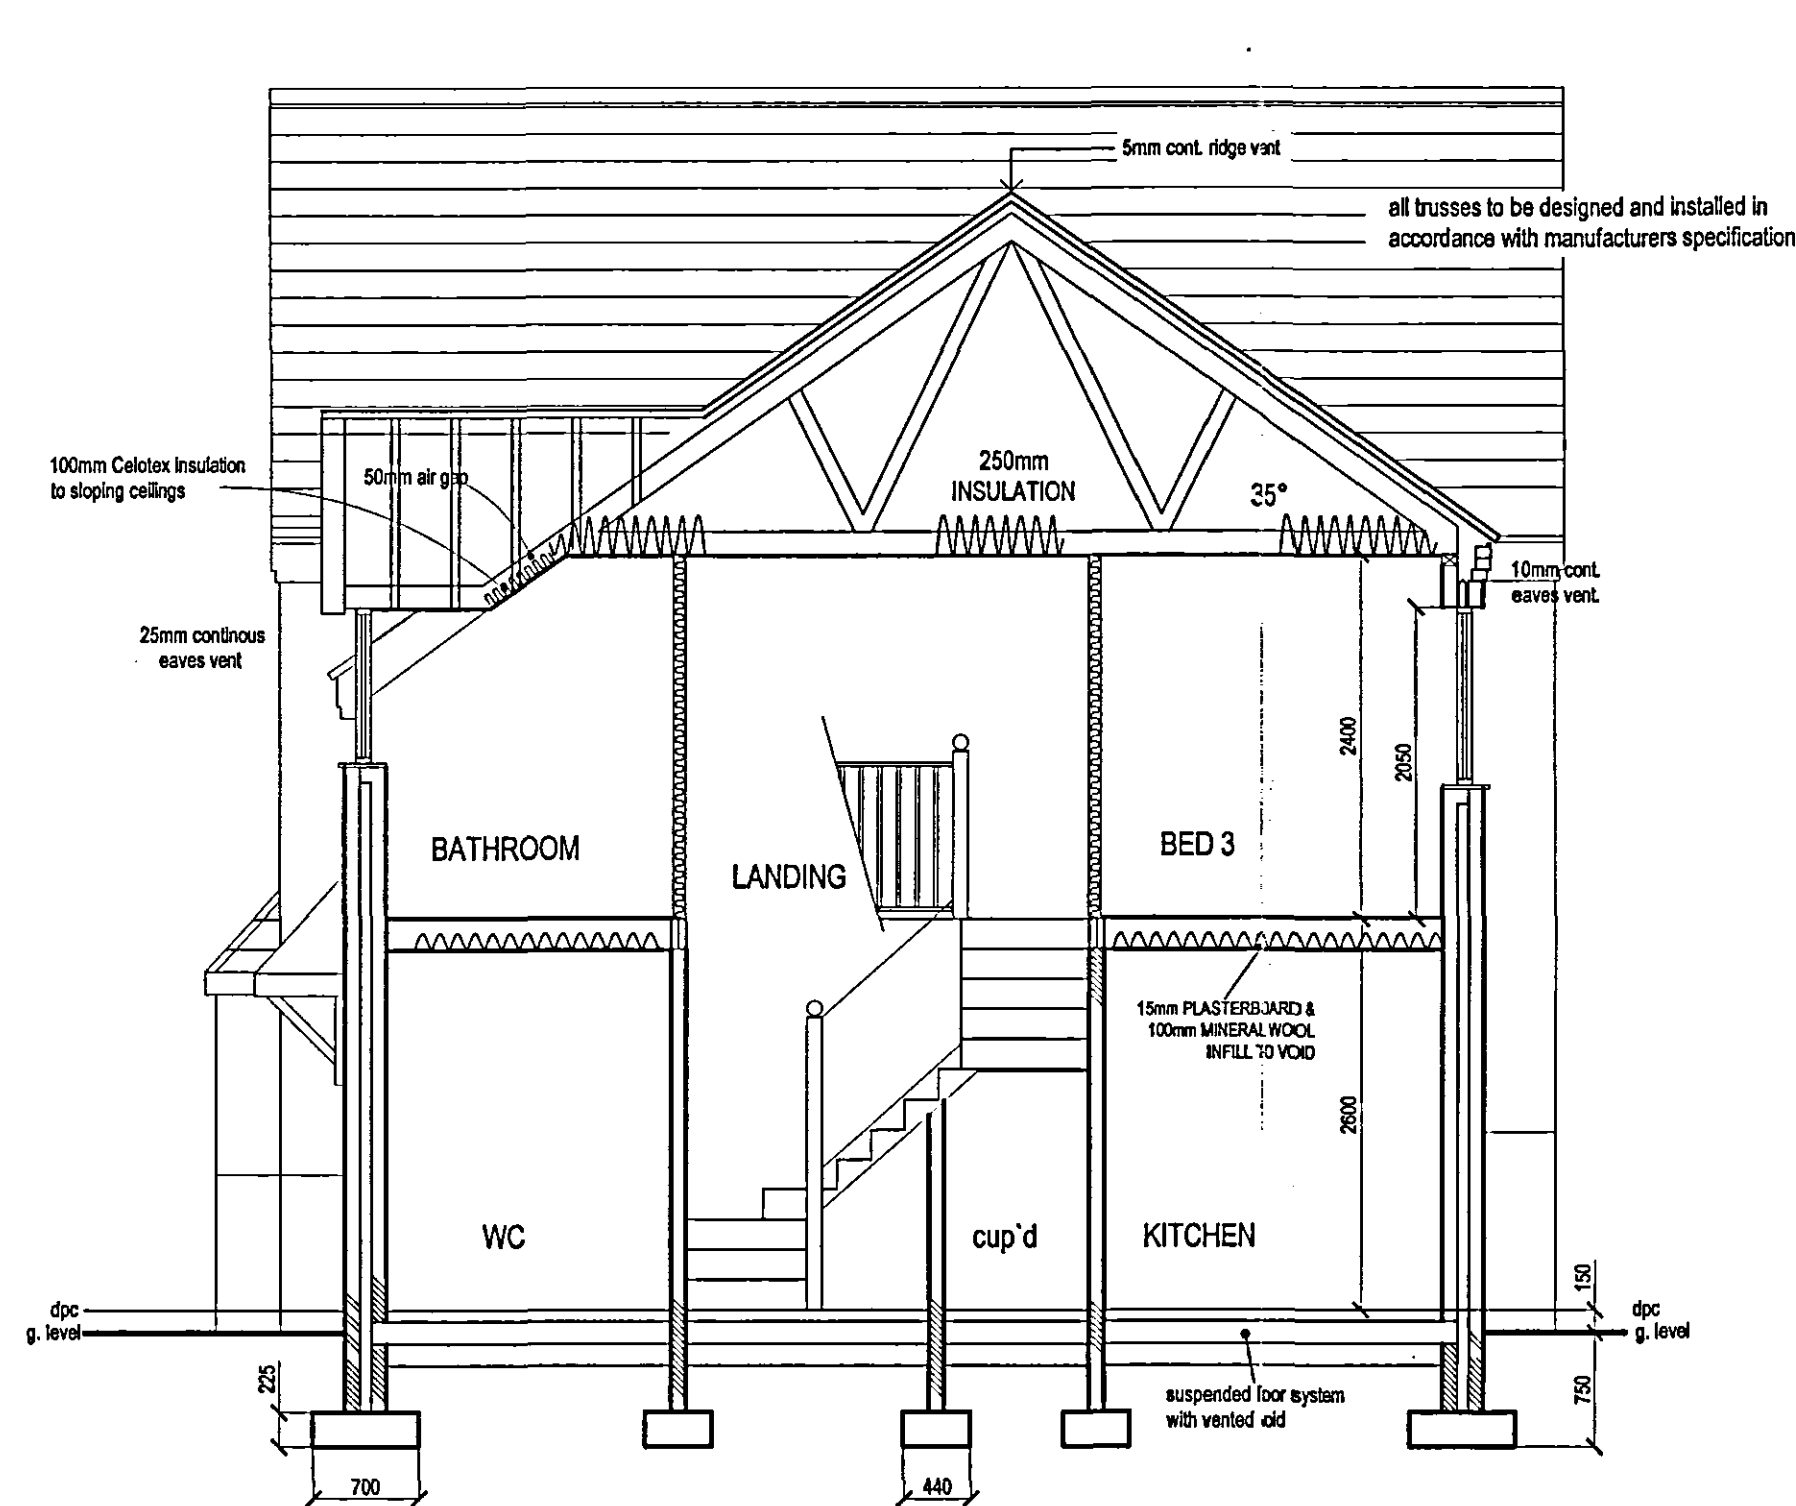


SECTION A-A

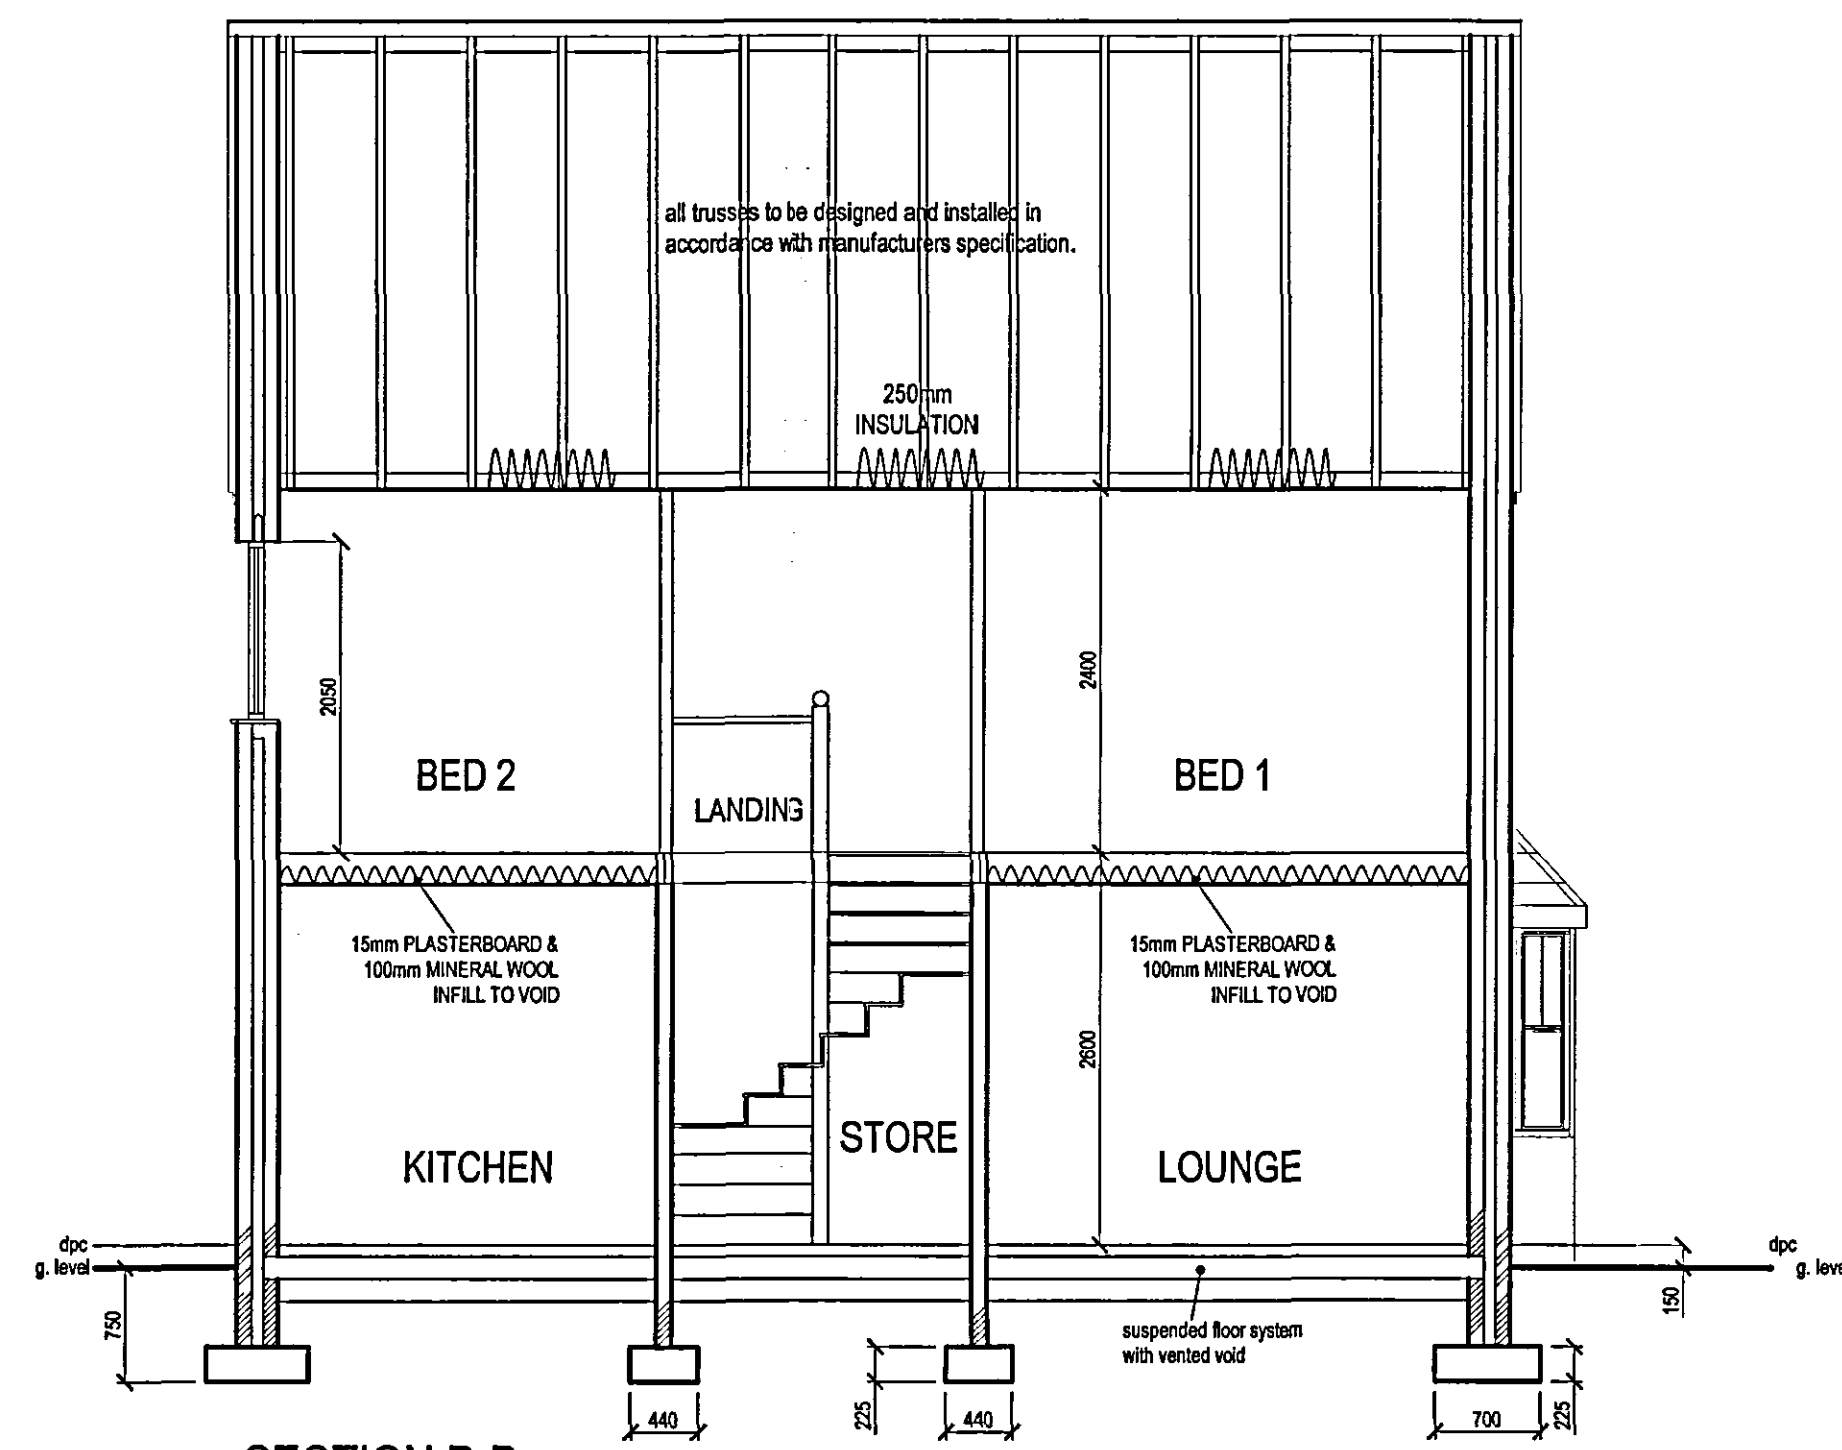


SECTION B-B

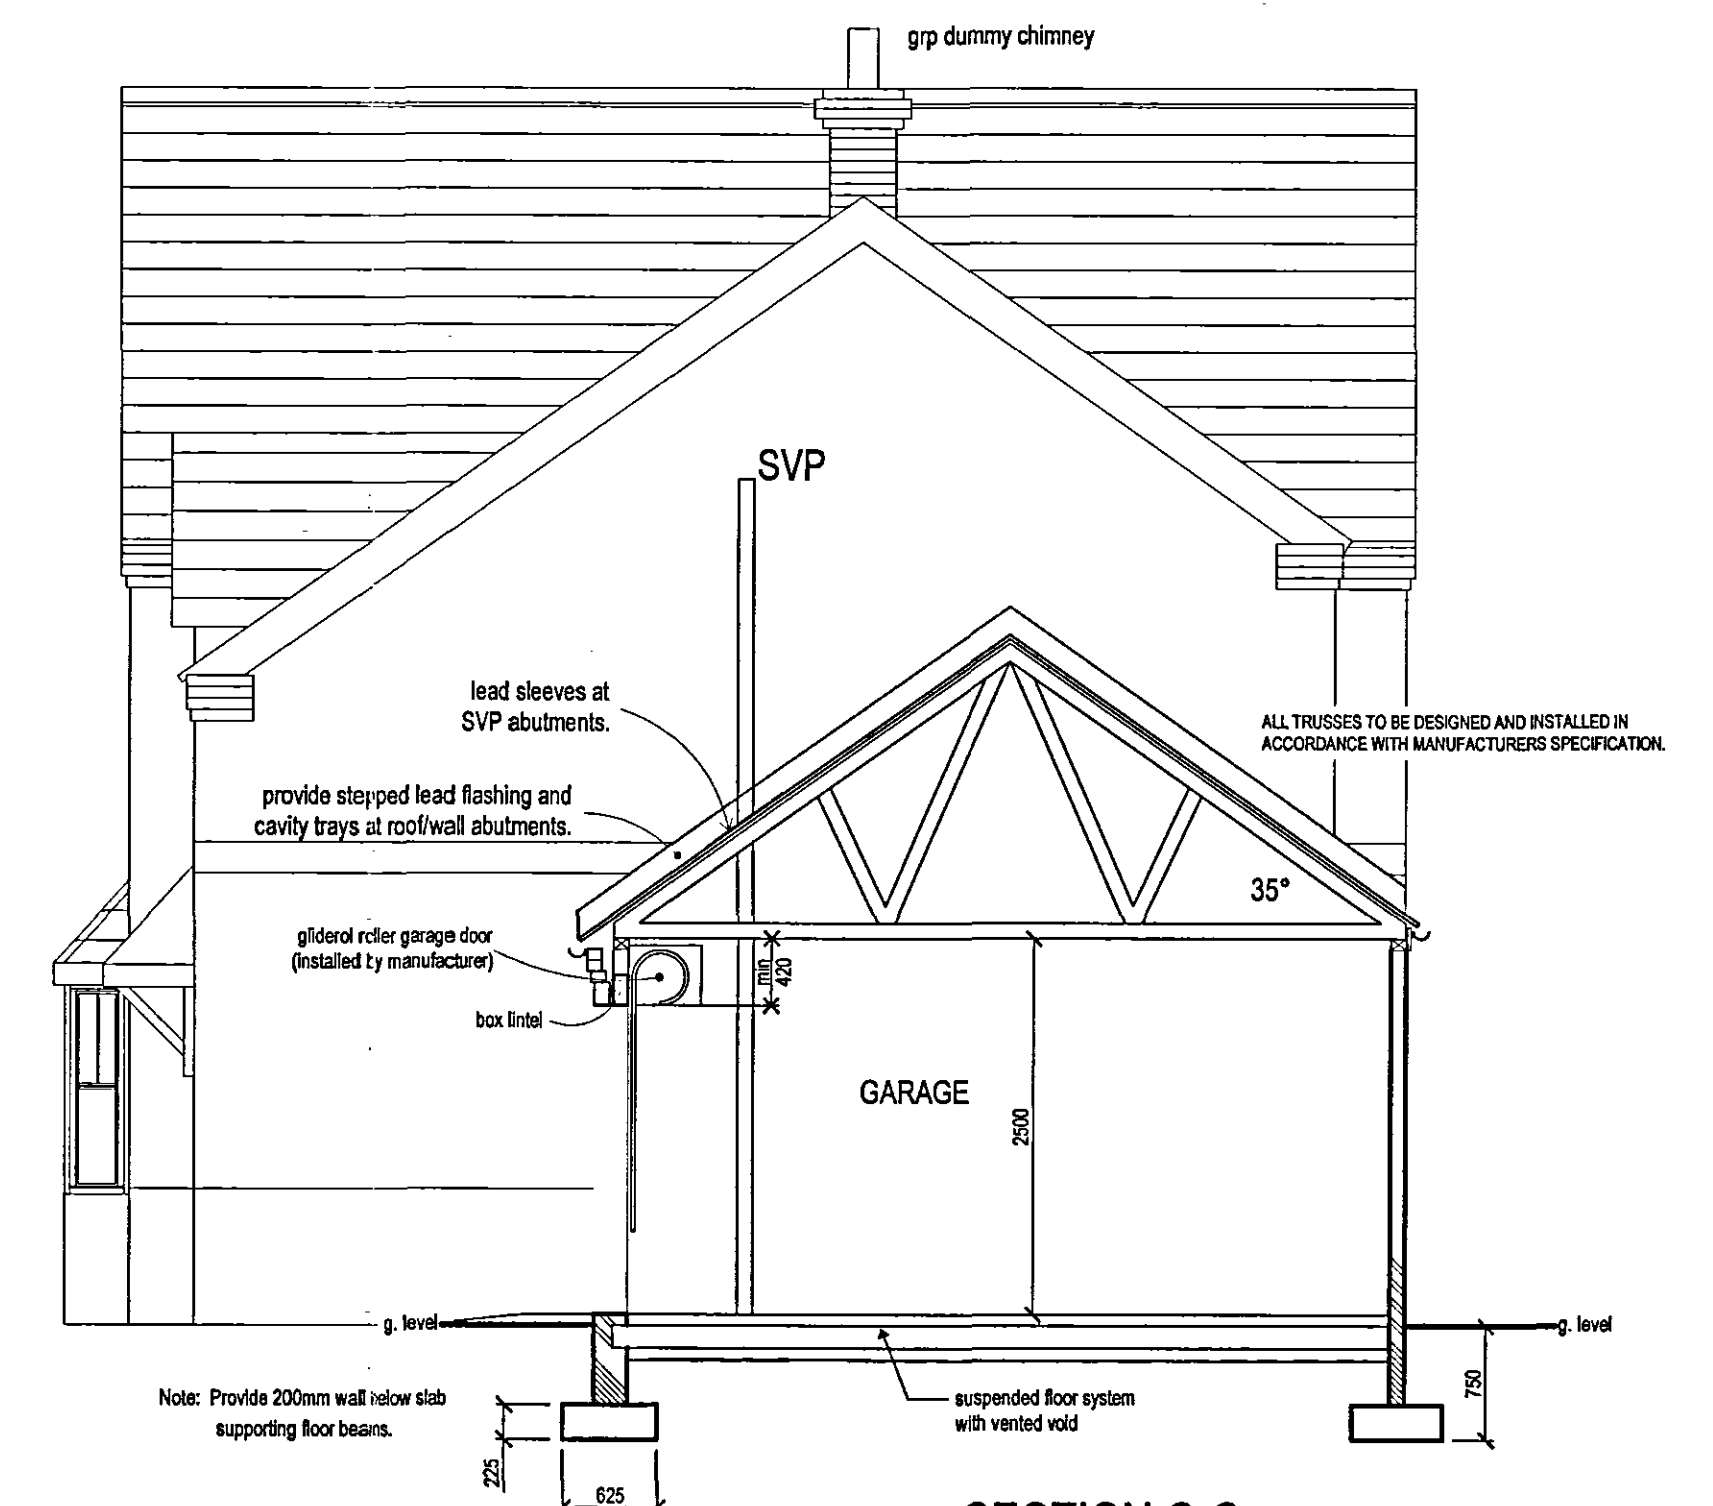

SECTION C-C

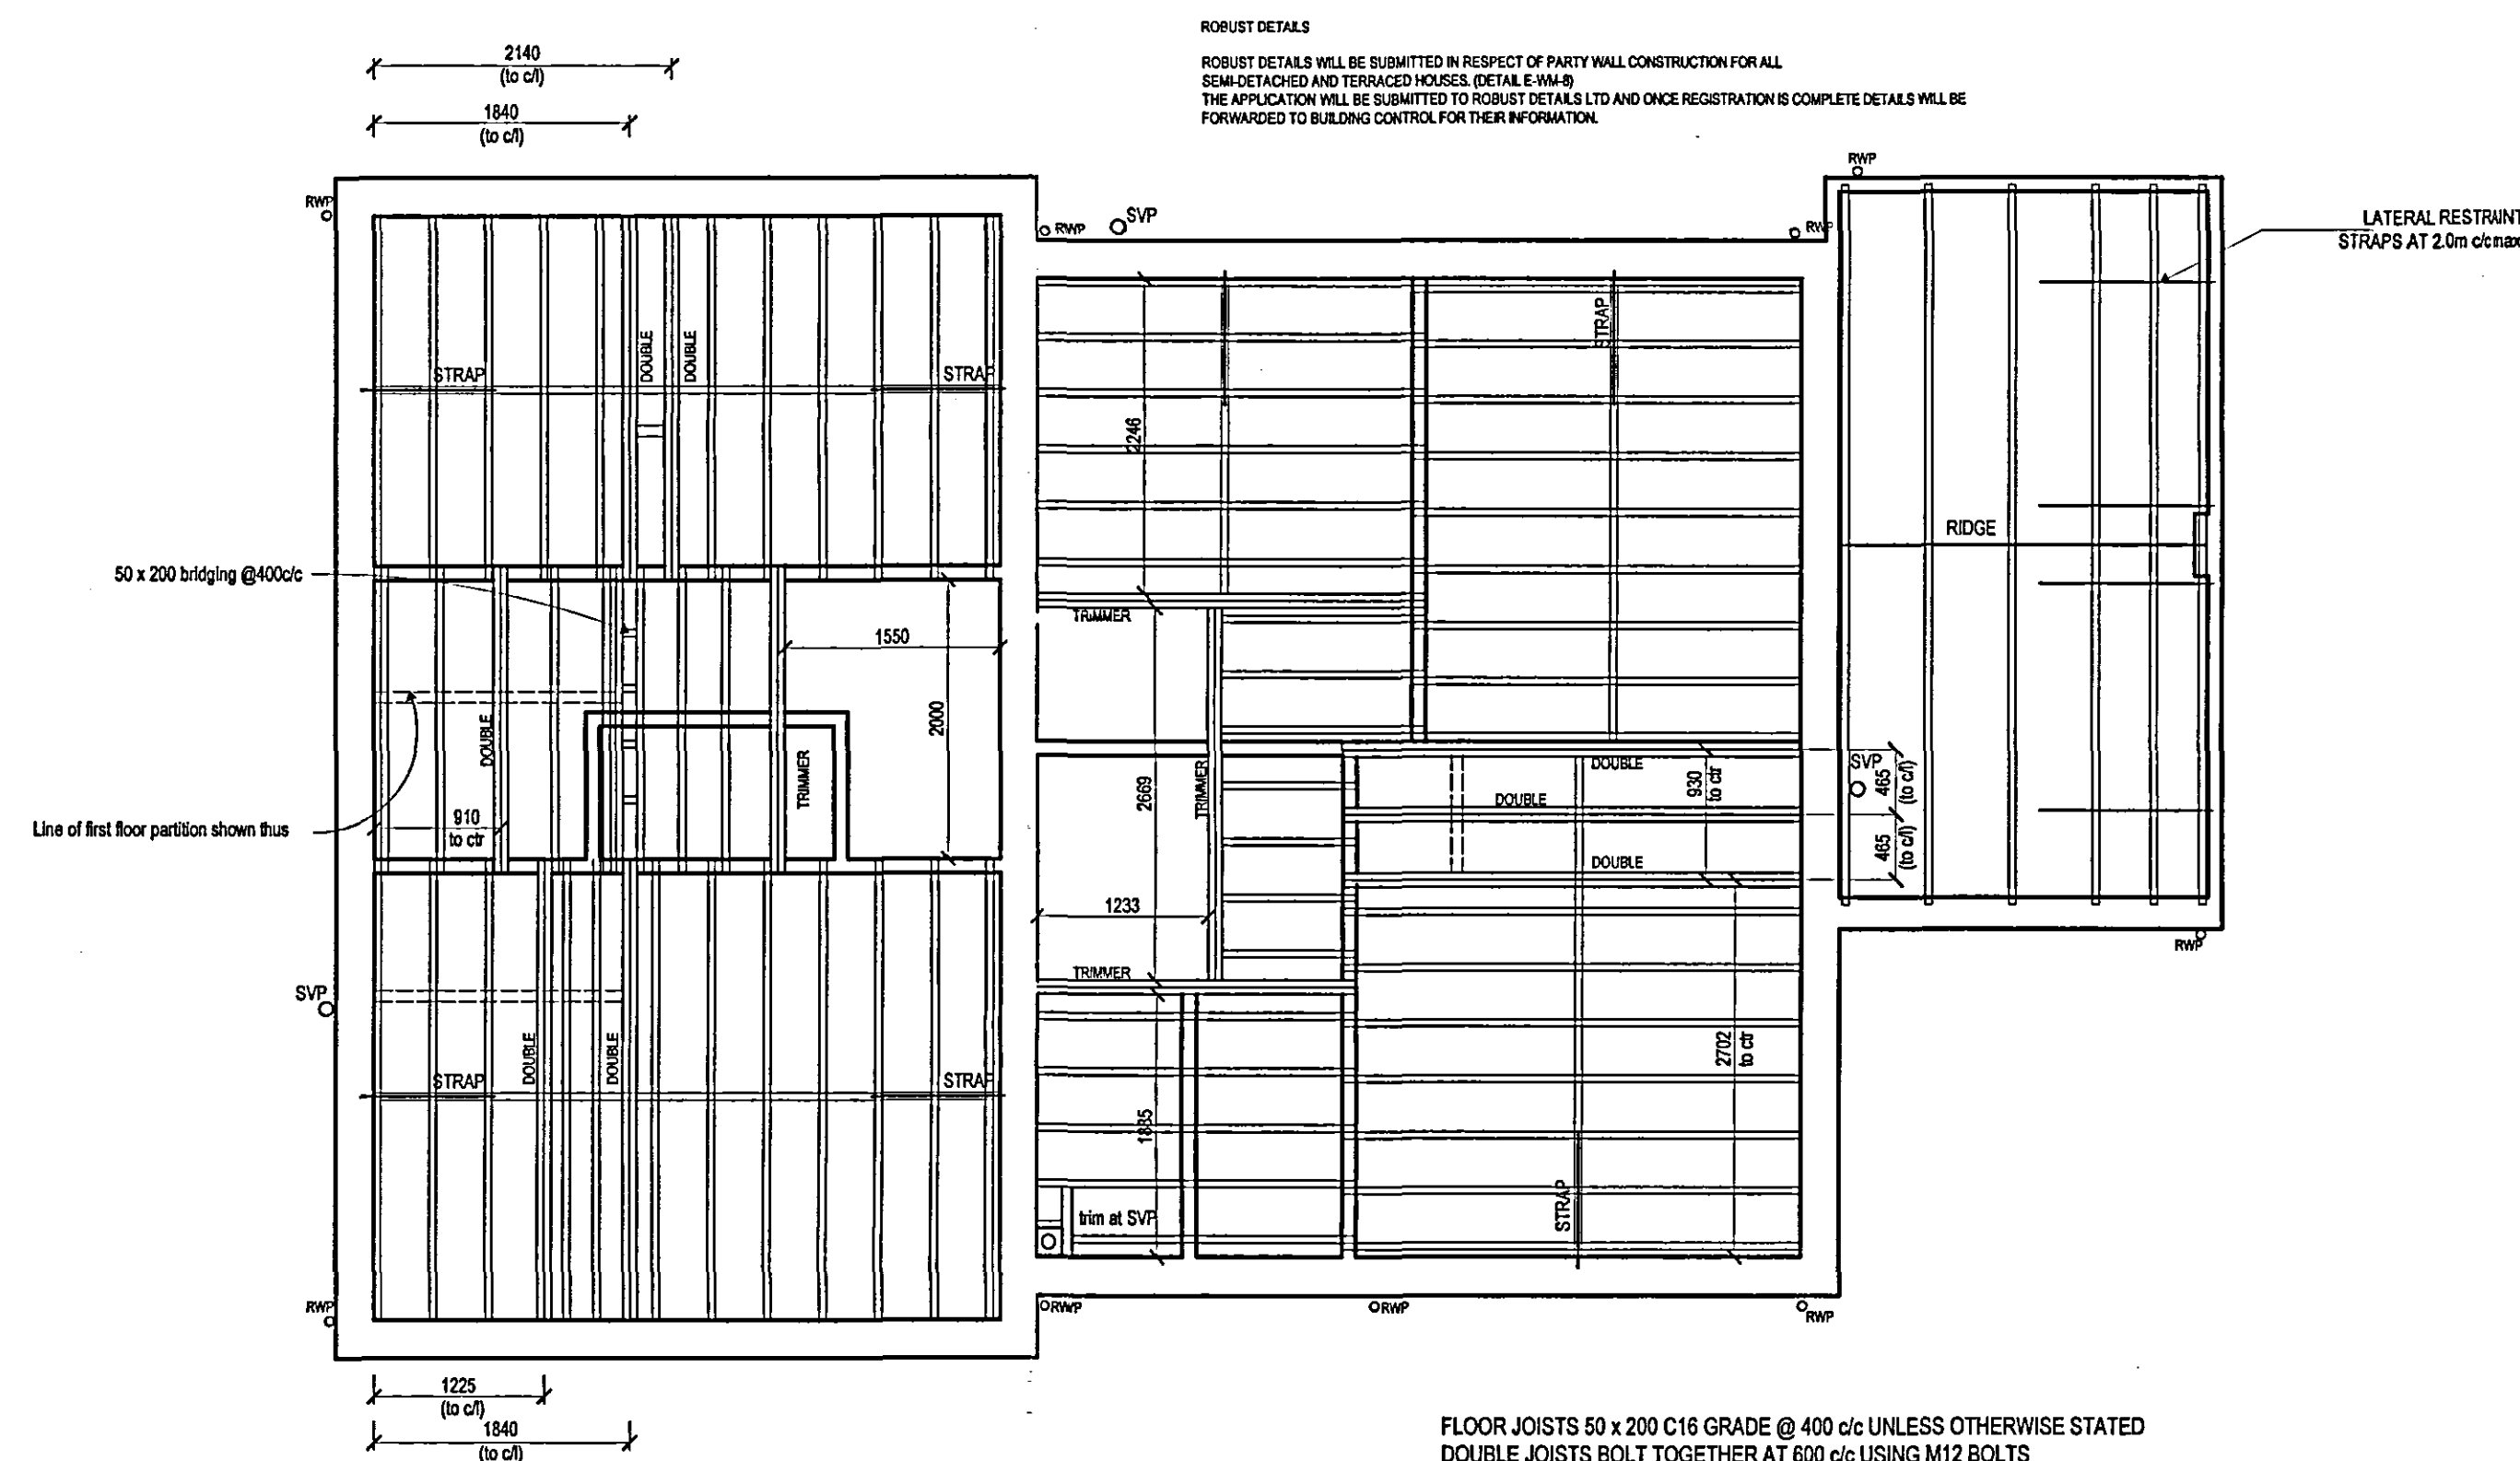

JOIST/ROOF LAYOUT

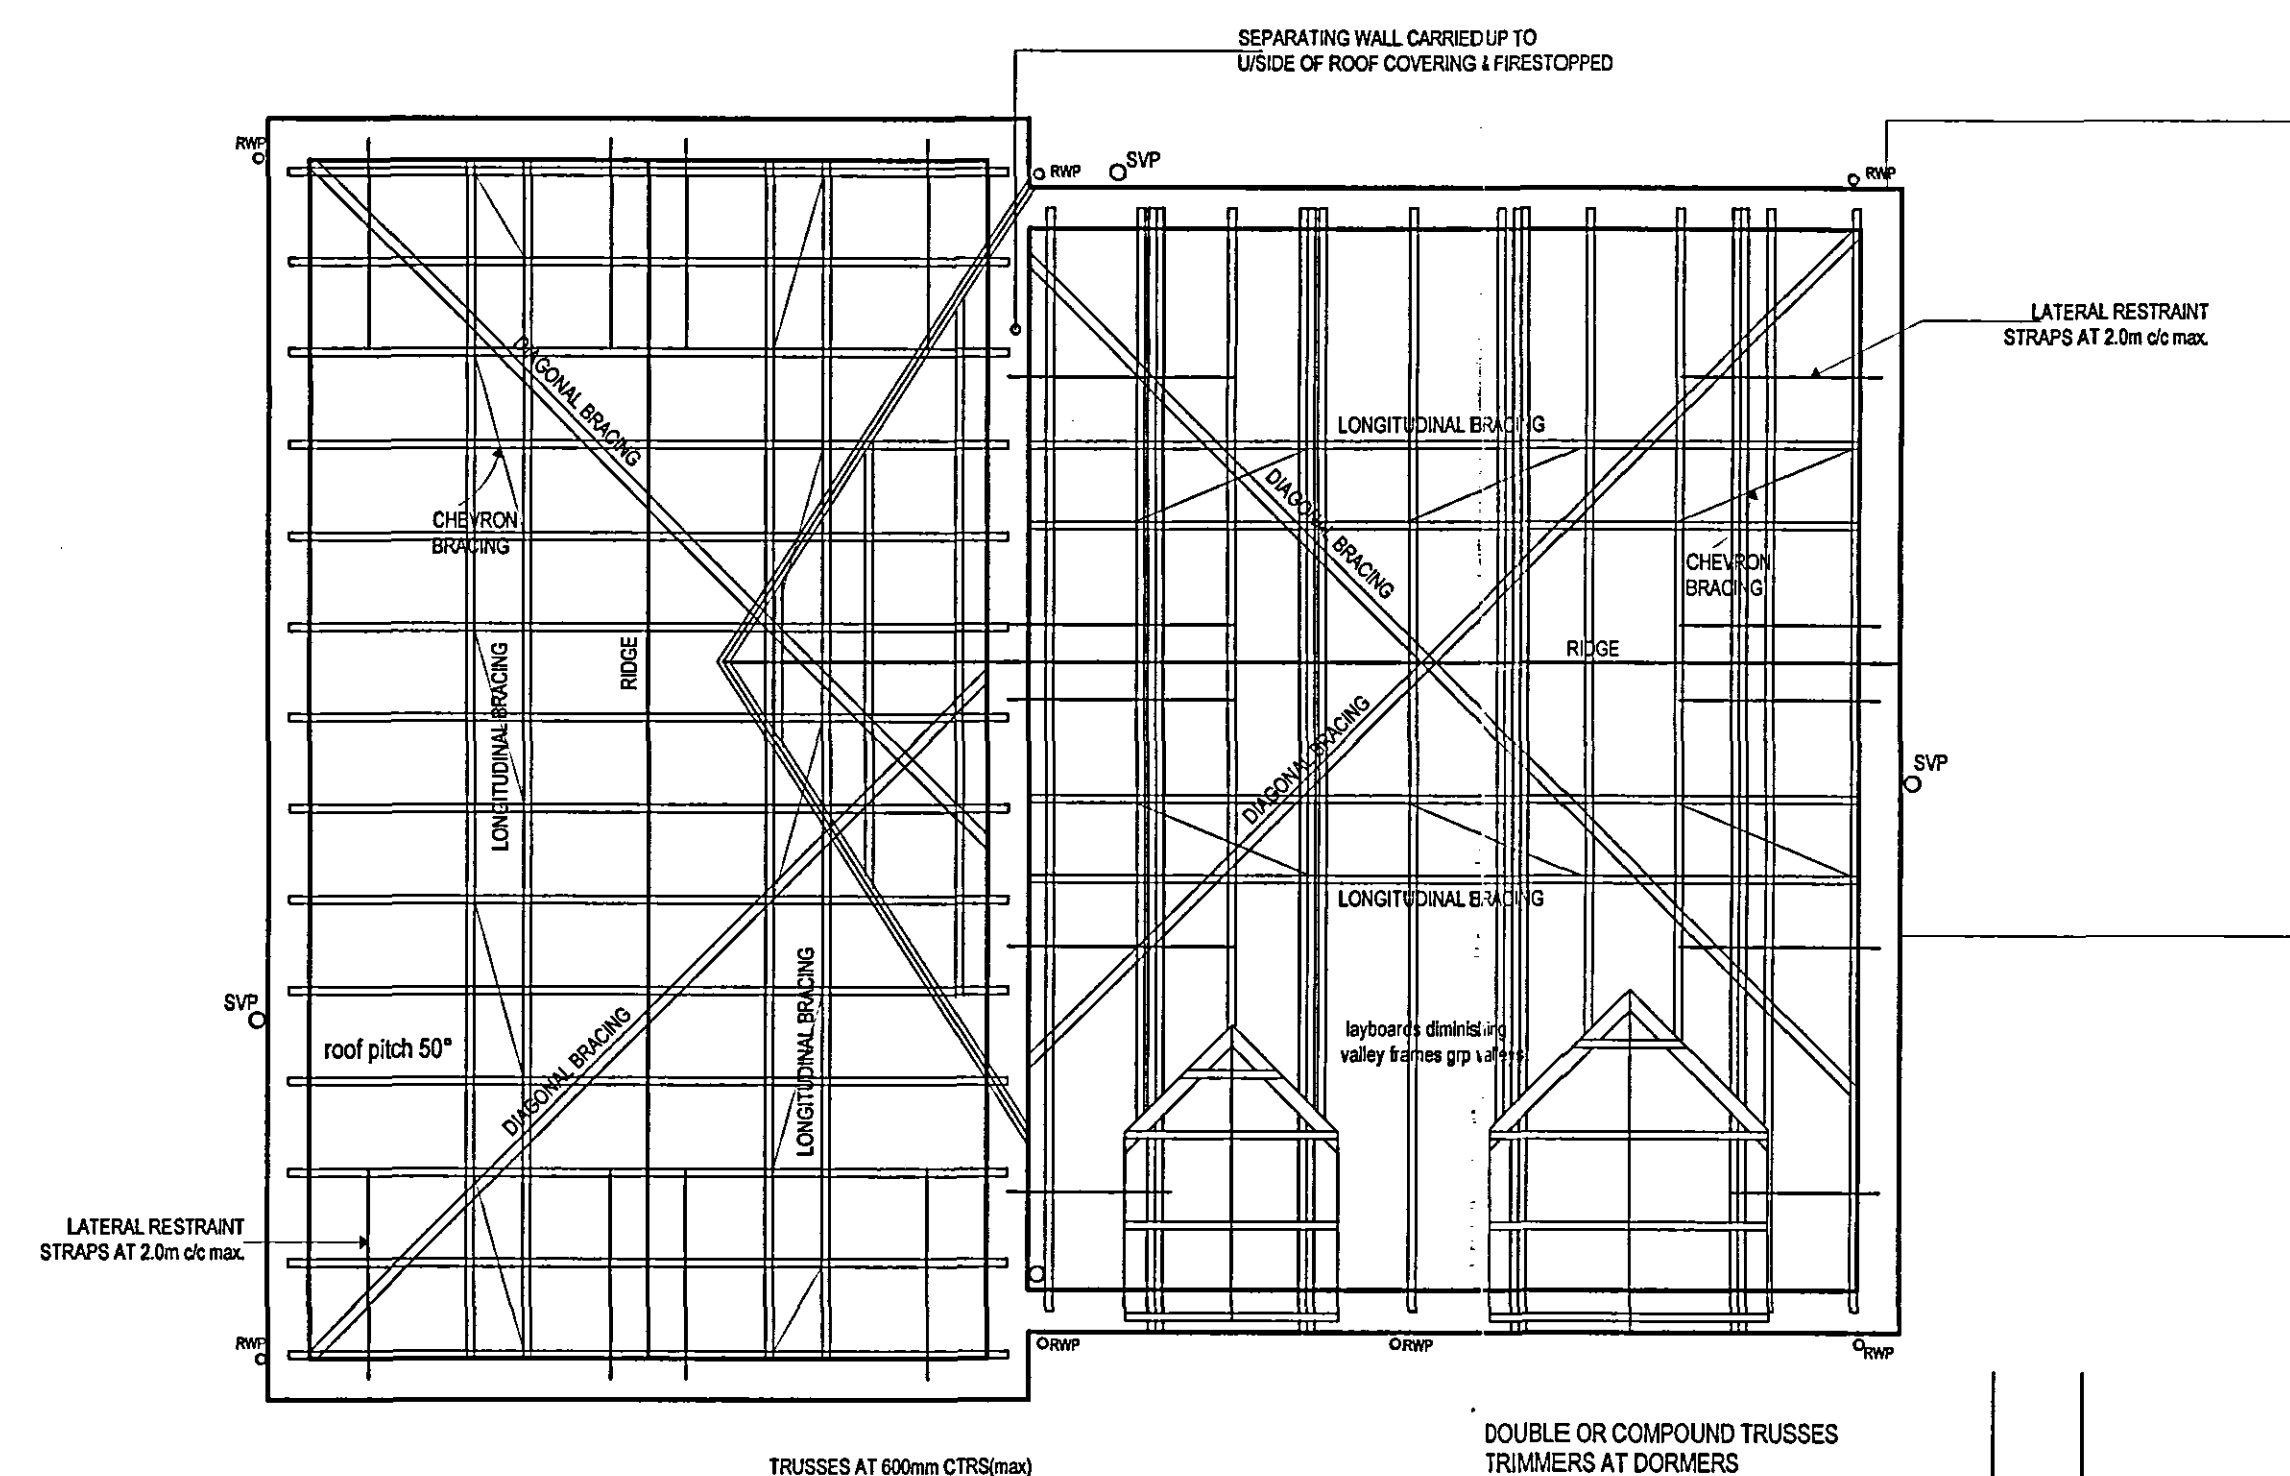


ROOF LAYOUT

FLOOR JOISTS 50 x 200 C16 GRADE @ 400 c/c UNLESS OTHERWISE STATED
DOUBLE JOISTS BOLT TOGETHER AT 600 c/c USING M12 BOLTS

NOTE: FLOOR JOISTS TO BE OFF HANGERS AT
EXTERNAL WALL CONDITION.

THE KENILWORTH and THE EDINBURGH PLOTS 15 & 16

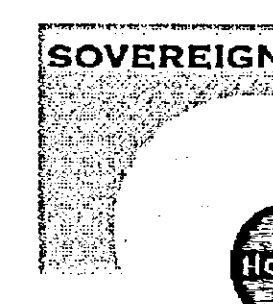

Fulney Hall,
69 Holbeach Road
Spalding, Lincolnshire,
PE12 6ER

Tel : 01775 716716
Fax : 01775 716715

Website: www.sovereignhomes.co.uk

SHDC
PLANNING & DEVELOPMENT
21 AUG 2006
Ref 1100106

DETERMINED
PLAN

SITE REF.		RESIDENTIAL DEVELOPMENT AT HALLGATE, HOLBEACH, LINCOLNSHIRE.	
DRAWING		THE KENILWORTH and THE EDINBURGH PLOTS 15-16 LAYOUTS AND SECTIONS	
DRAWN	SCALE	DATE	DRG. NO
NM	1:50	06/06	SH2511/027