




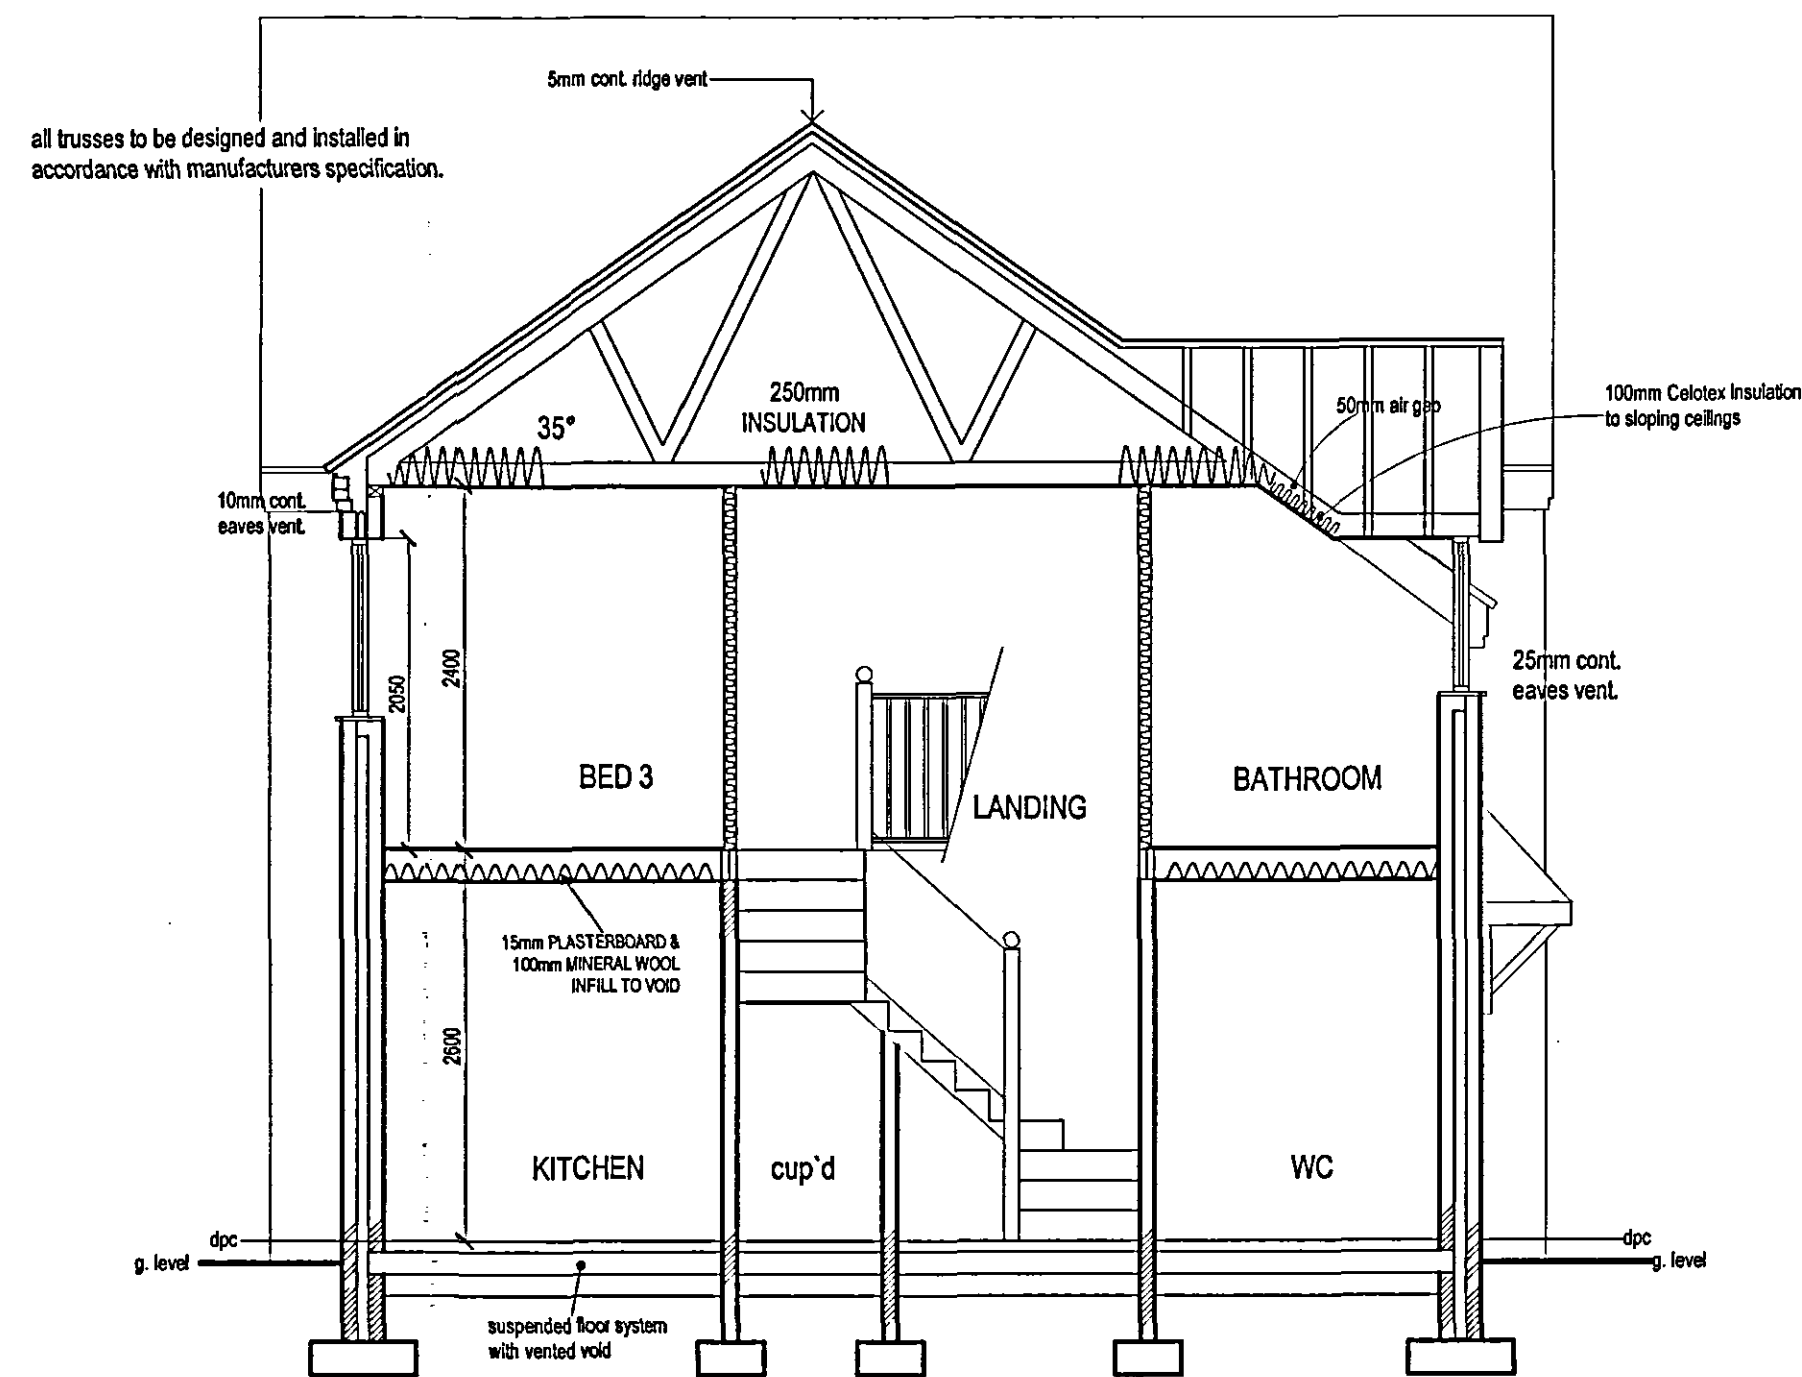

SECTION A-A

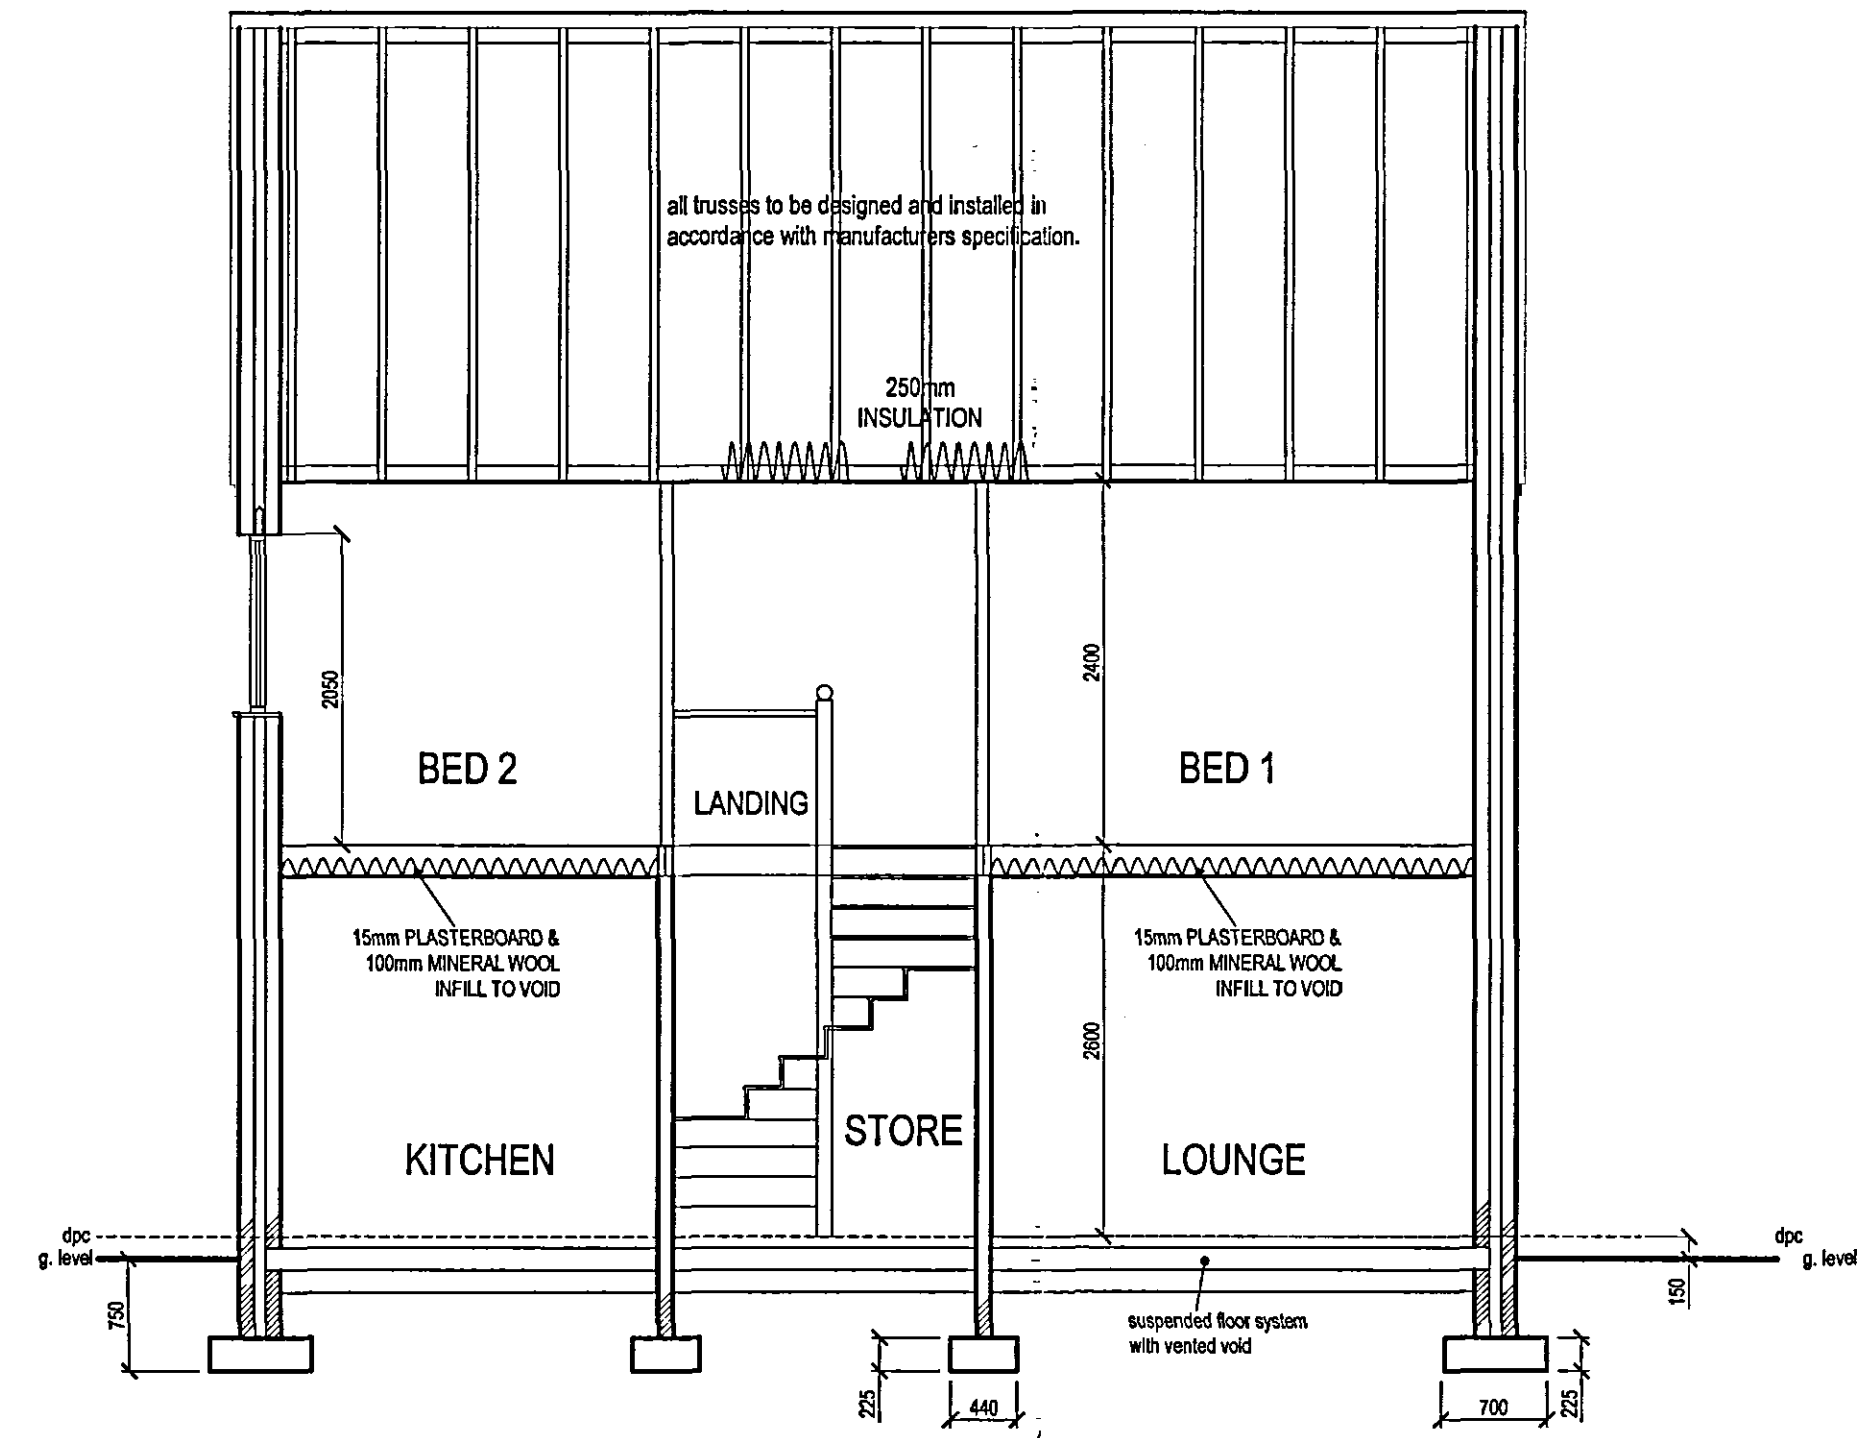

SECTION B-B

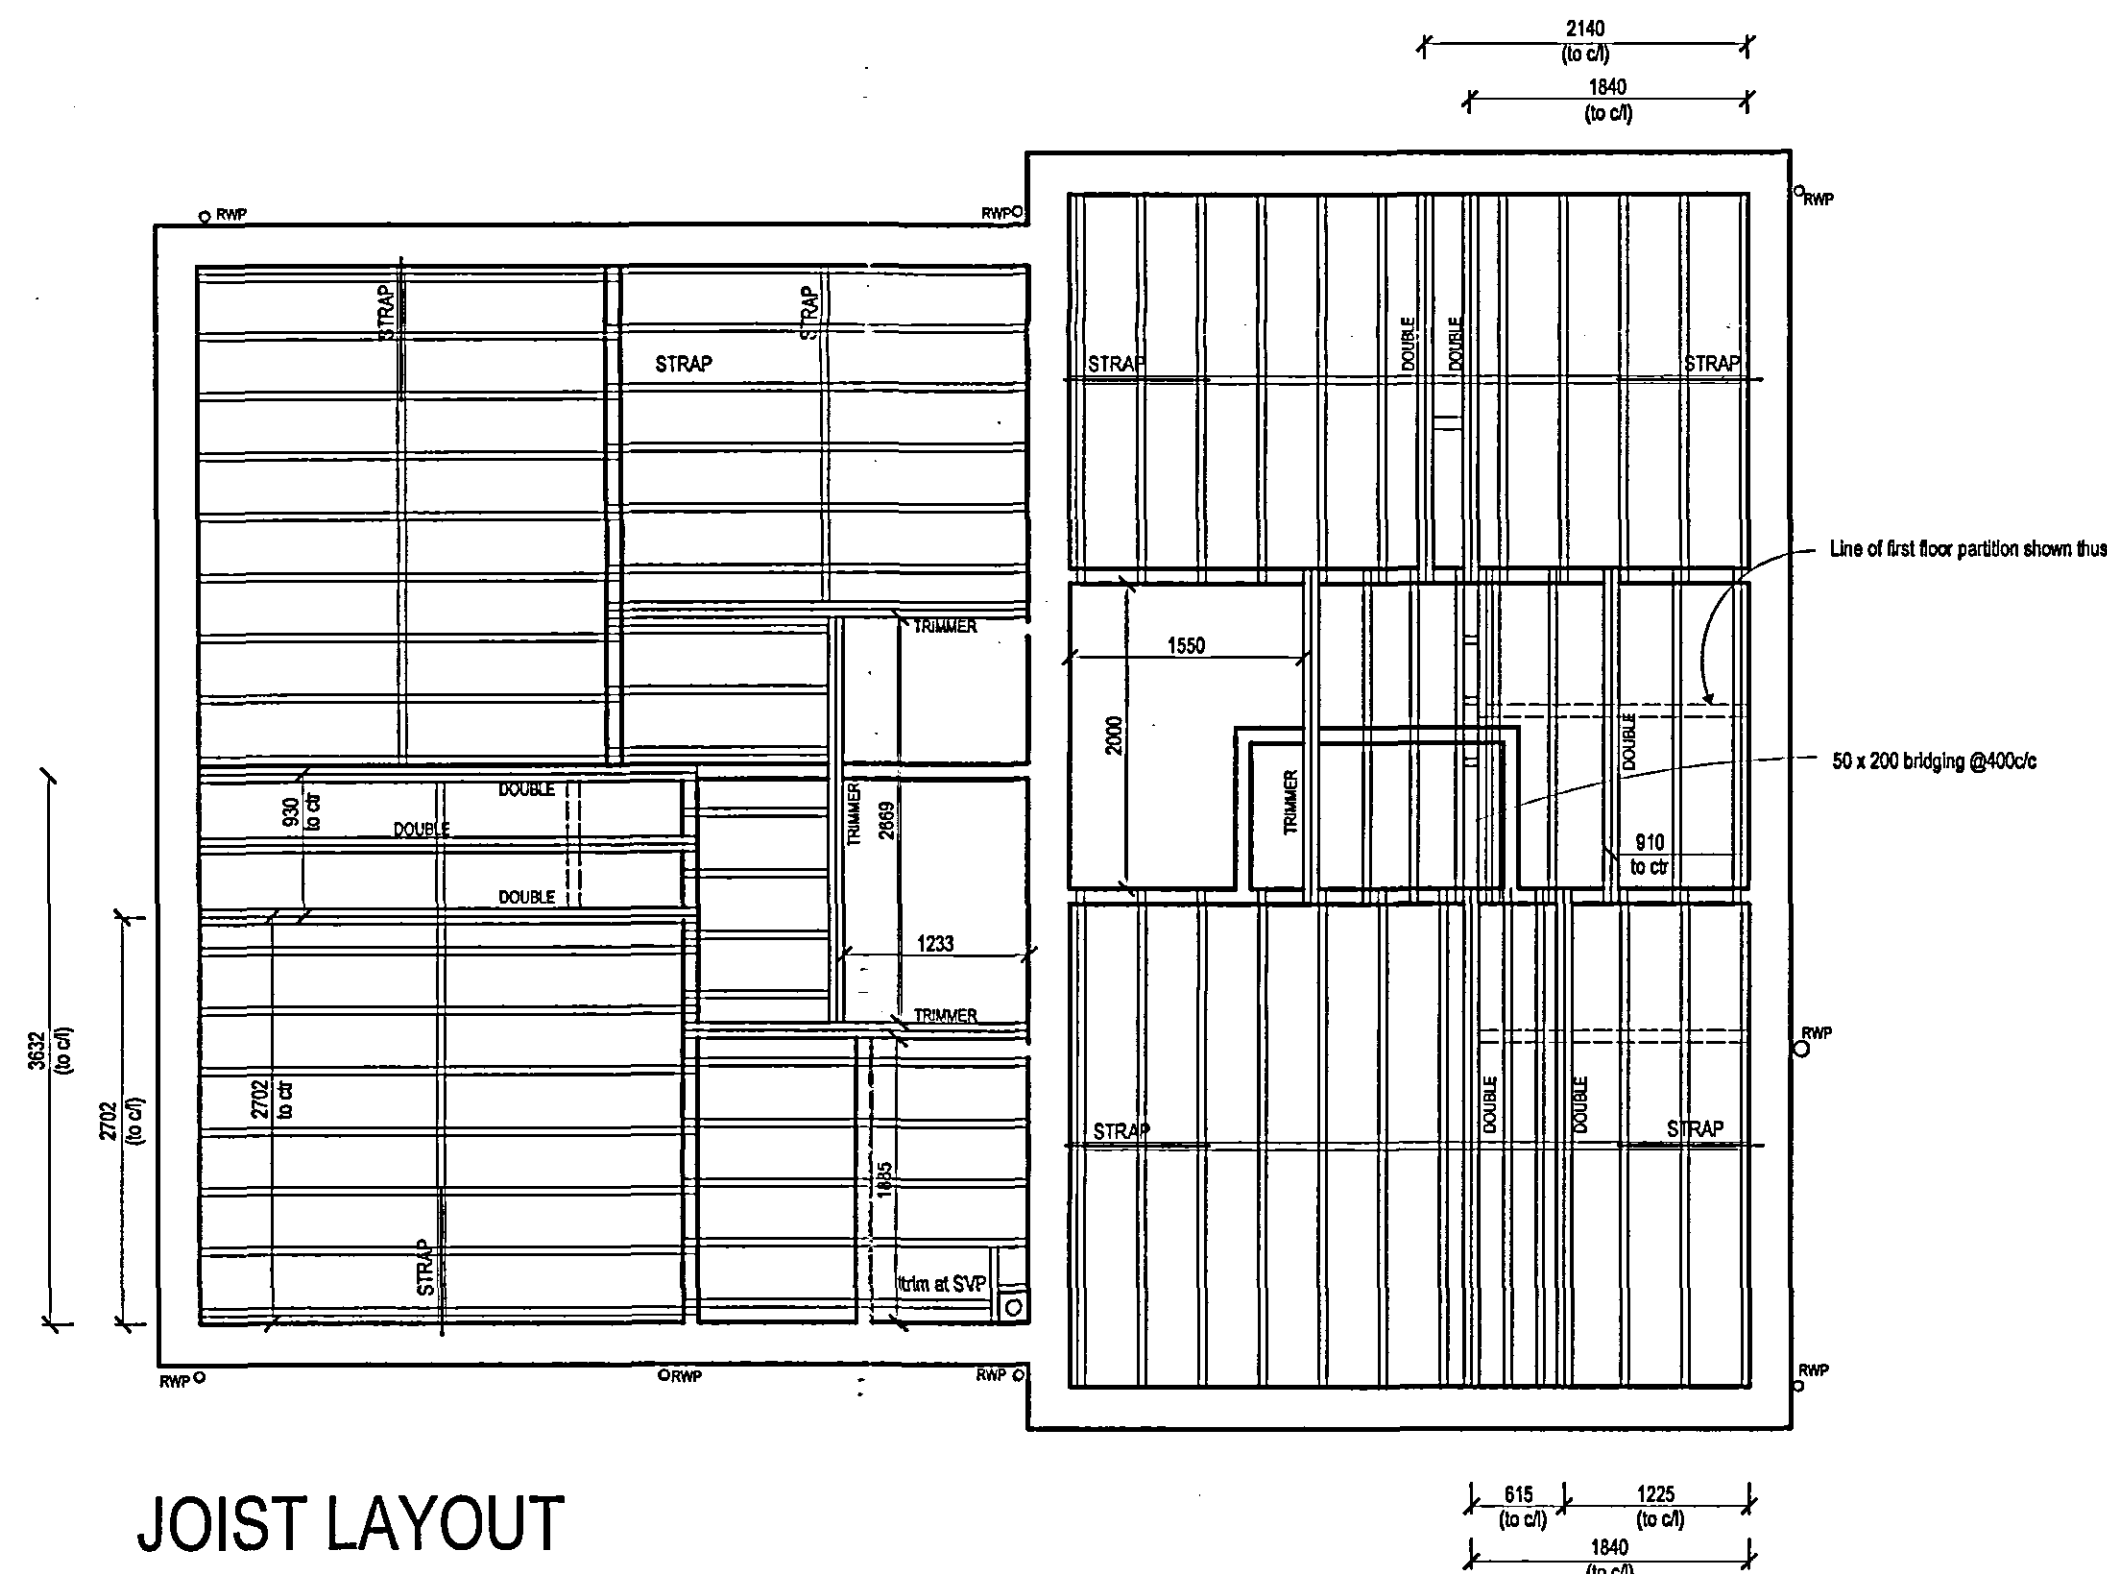


JOIST LAYOUT

FLOOR JOISTS 50 x 200 C16 GRADE @ 400 c/c UNLESS OTHERWISE STATED
DOUBLE JOISTS BOLT TOGETHER AT 600 c/c USING M12 BOLTS

NOTE: FLOOR JOISTS TO BE OFF HANGERS AT EXTERNAL WALL CONDITION.

ROBUST DETAILS
ROBUST DETAILS WILL BE SUBMITTED IN RESPECT OF PARTY WALL CONSTRUCTION FOR ALL SEMI-DETACHED AND TERRACED HOUSES. DETAIL E-W-H IS THE APPLICATION WILL BE SUBMITTED TO ROBUST DETAILS LTD AND ONCE REGISTRATION IS COMPLETE DETAILS WILL BE FORWARDED TO BUILDING CONTROL FOR THEIR INFORMATION.

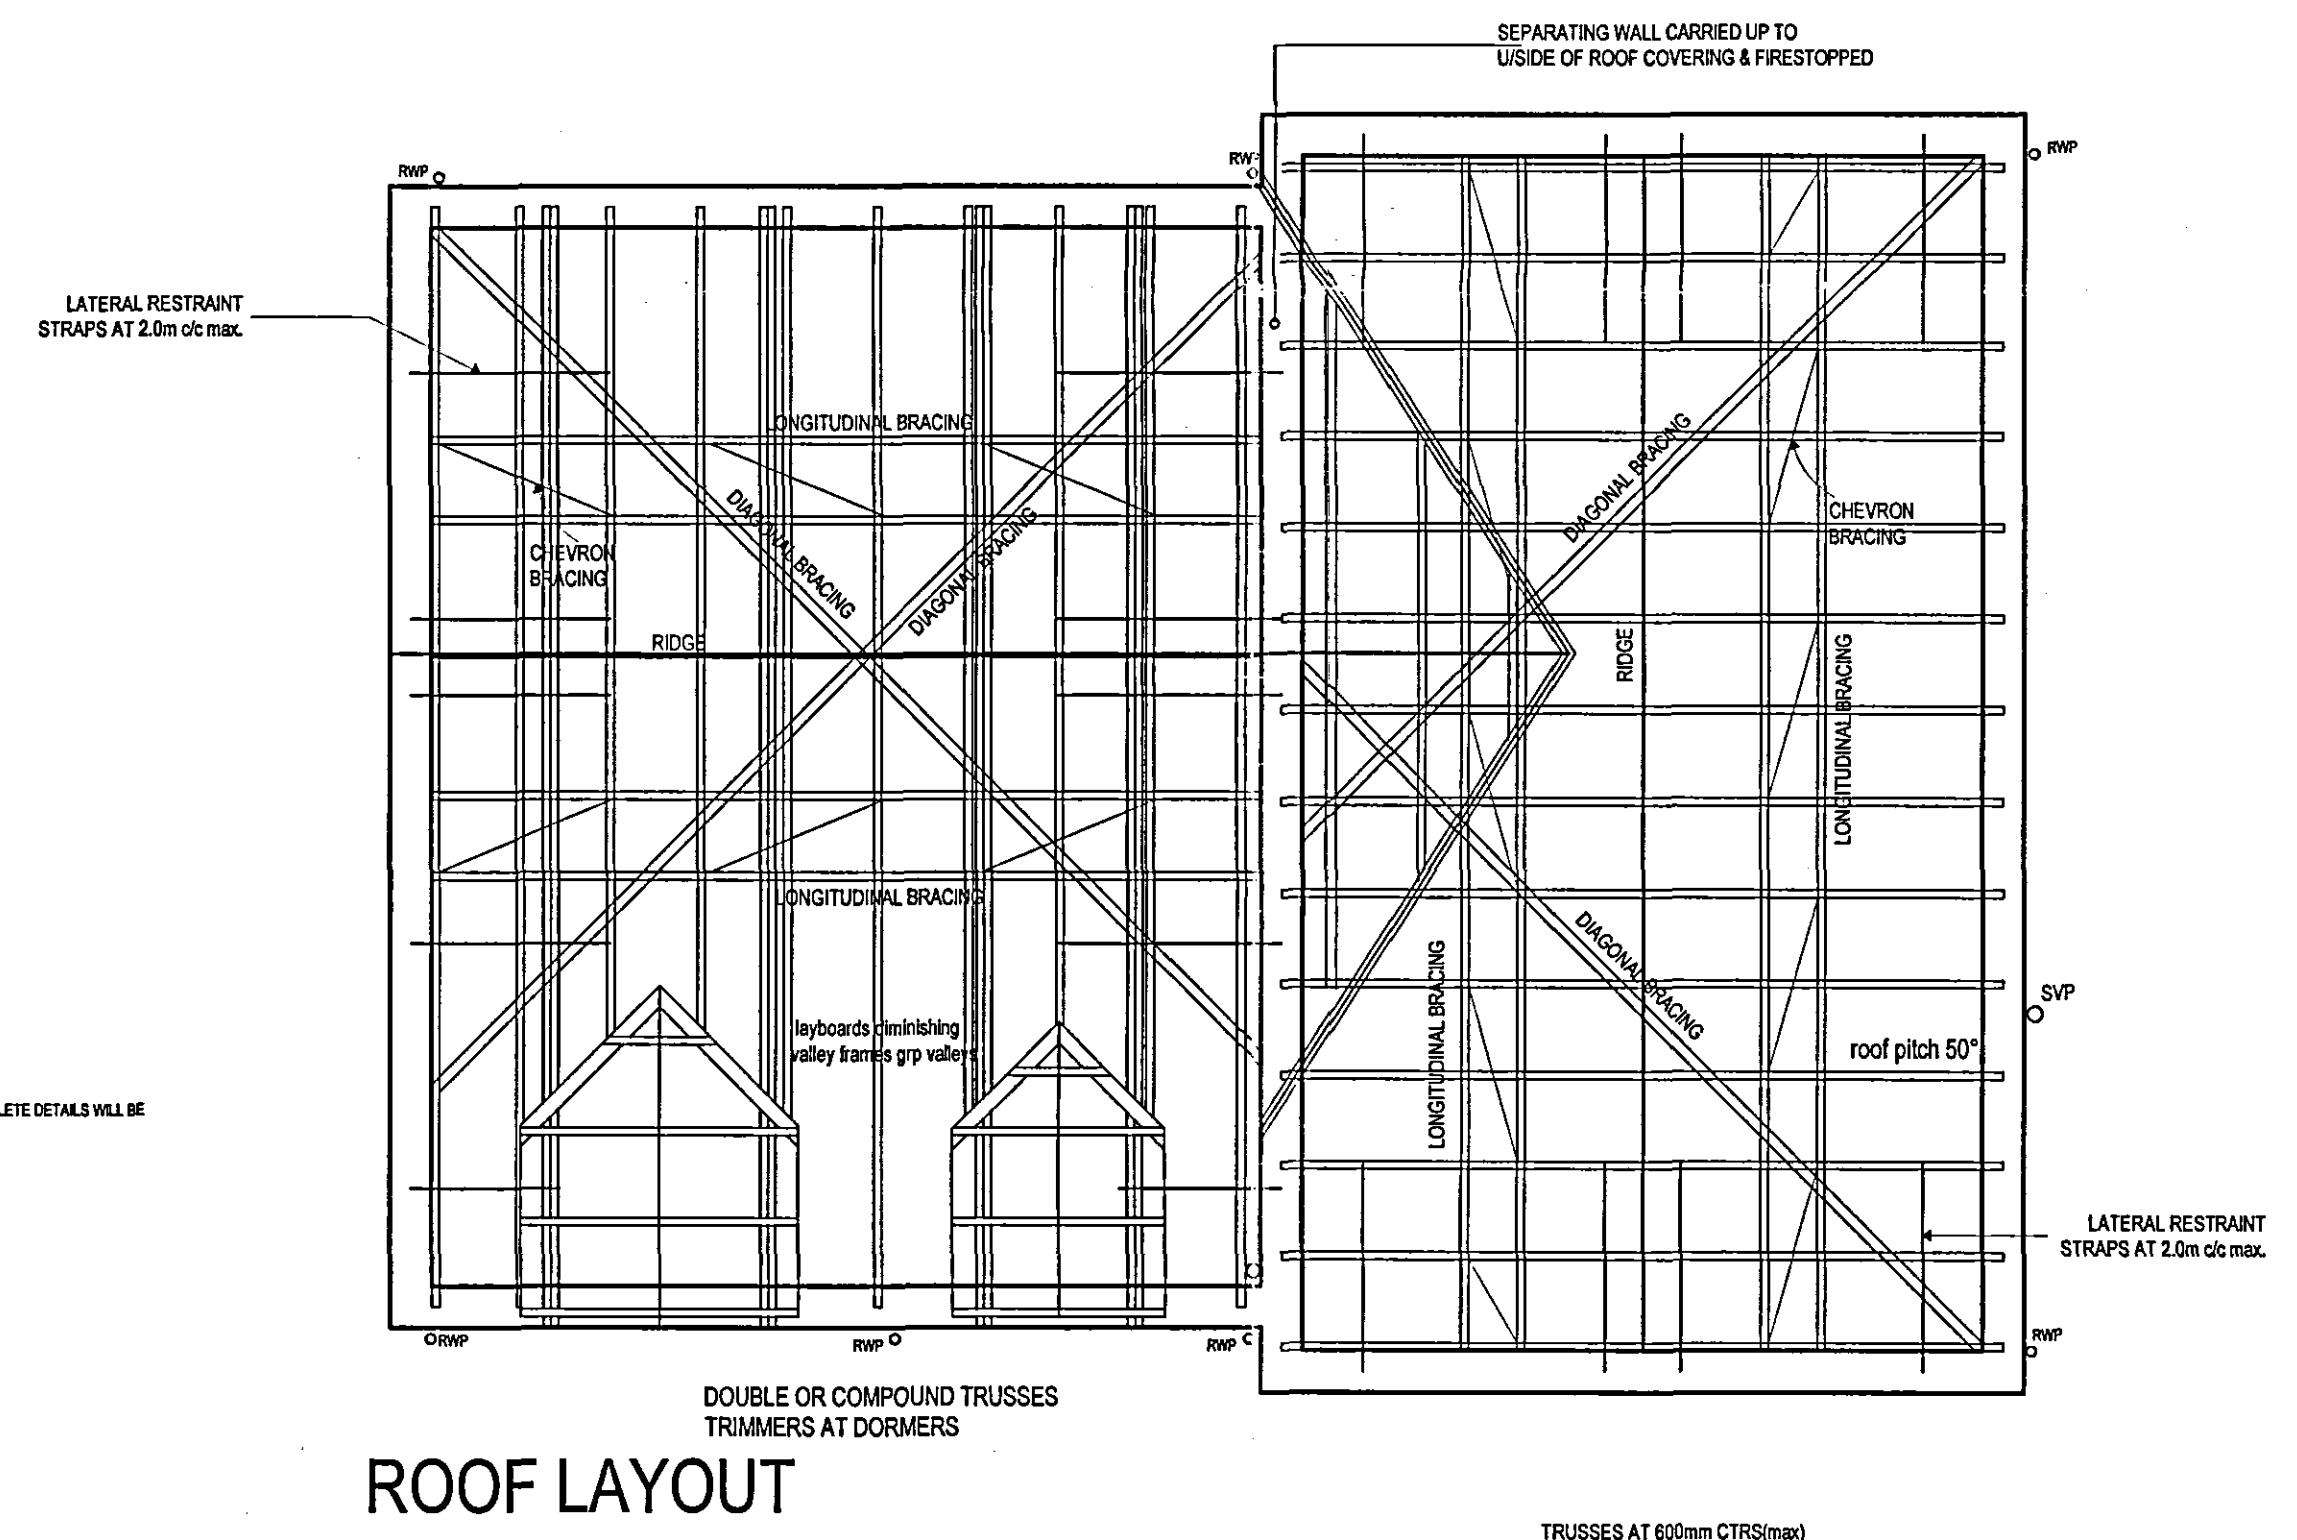

ROOF LAYOUT

SHDC
PLANNING & DEVELOPMENT
21 AUG 2006
Ref. 110006

THE KENILWORTH and THE EDINBURGH PLOTS 17-18 (Affordable Housing Provision)

SOVEREIGN HOMES Fulney Hall, 69 Holbeach Road Spalding, Lincolnshire, PE12 6ER Tel: 01775 716716 Fax: 01775 716715 Website: www.sovereignhomes.co.uk		SITE REF. RESIDENTIAL DEVELOPMENT AT HALLGATE, HOLBEACH, LINCOLNSHIRE.	
DRAWING THE KENILWORTH and THE EDINBURGH PLOTS 17 & 18 LAYOUTS AND SECTIONS		DRAWN NM	
SCALE 1:50		DATE 06/06	
DRG. NO SH2511/029		DETERMINED PLAN	