




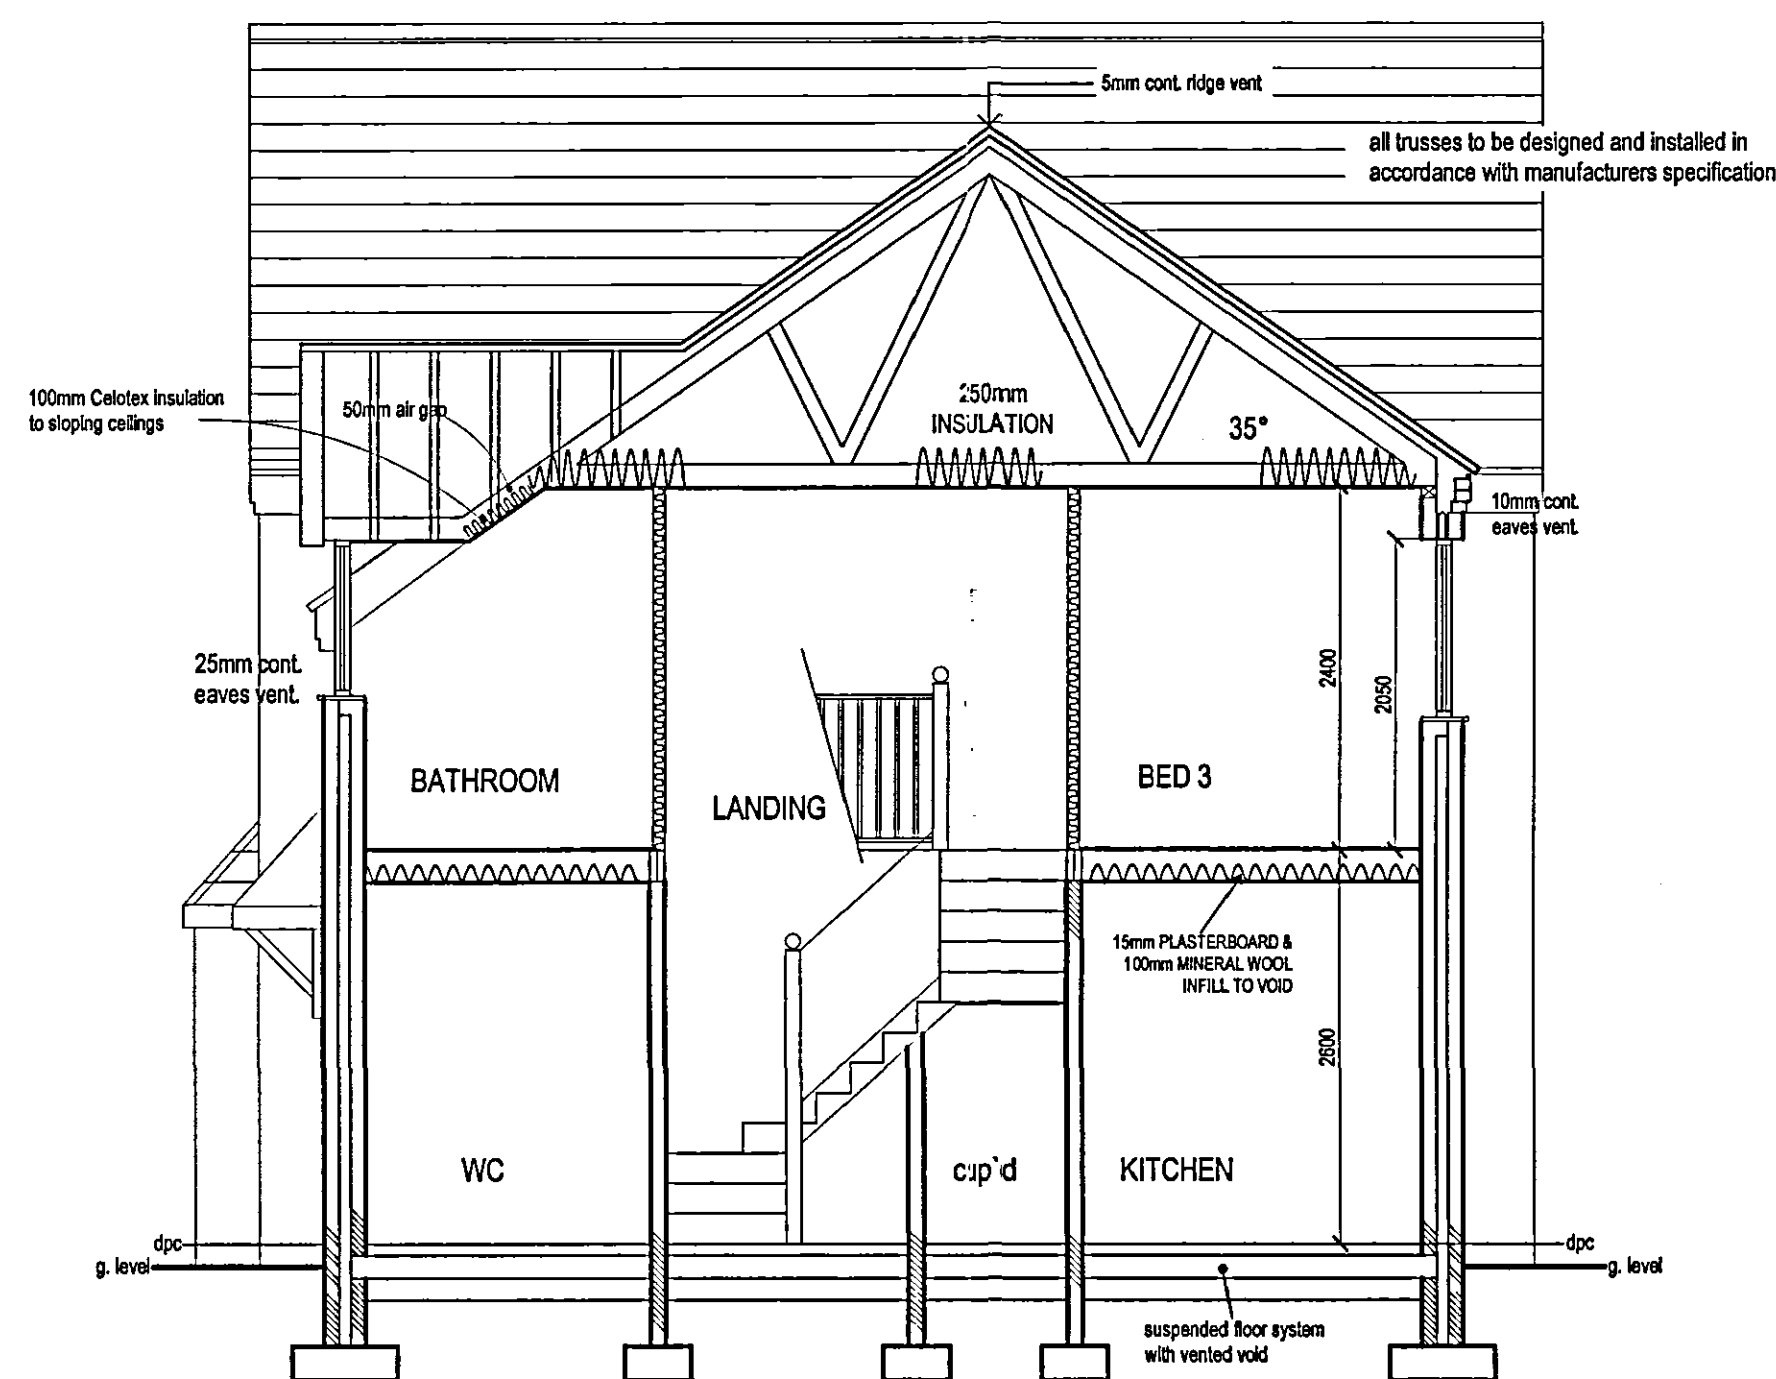

SECTION A-A

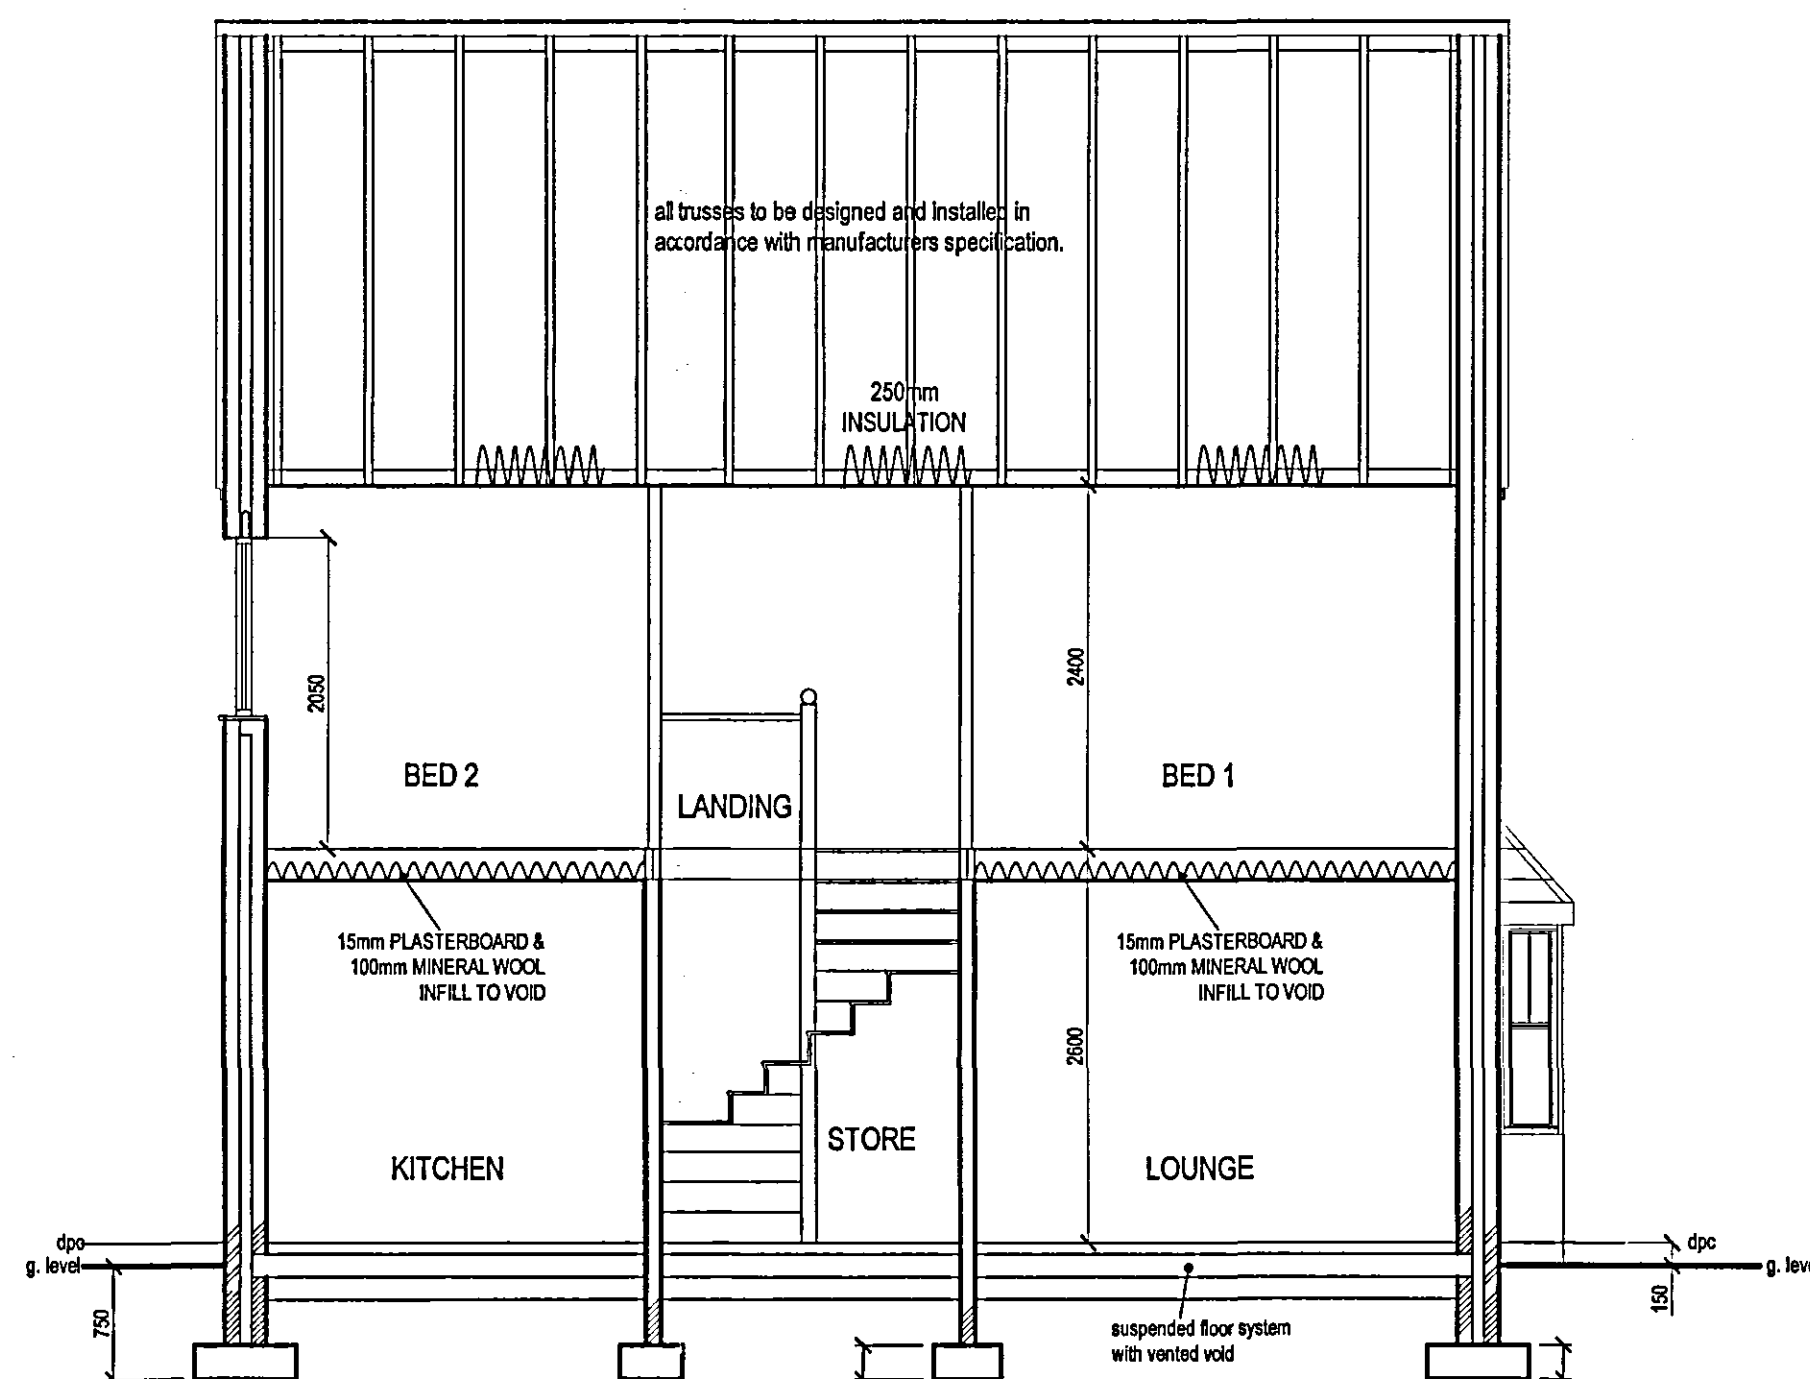


SECTION B-B

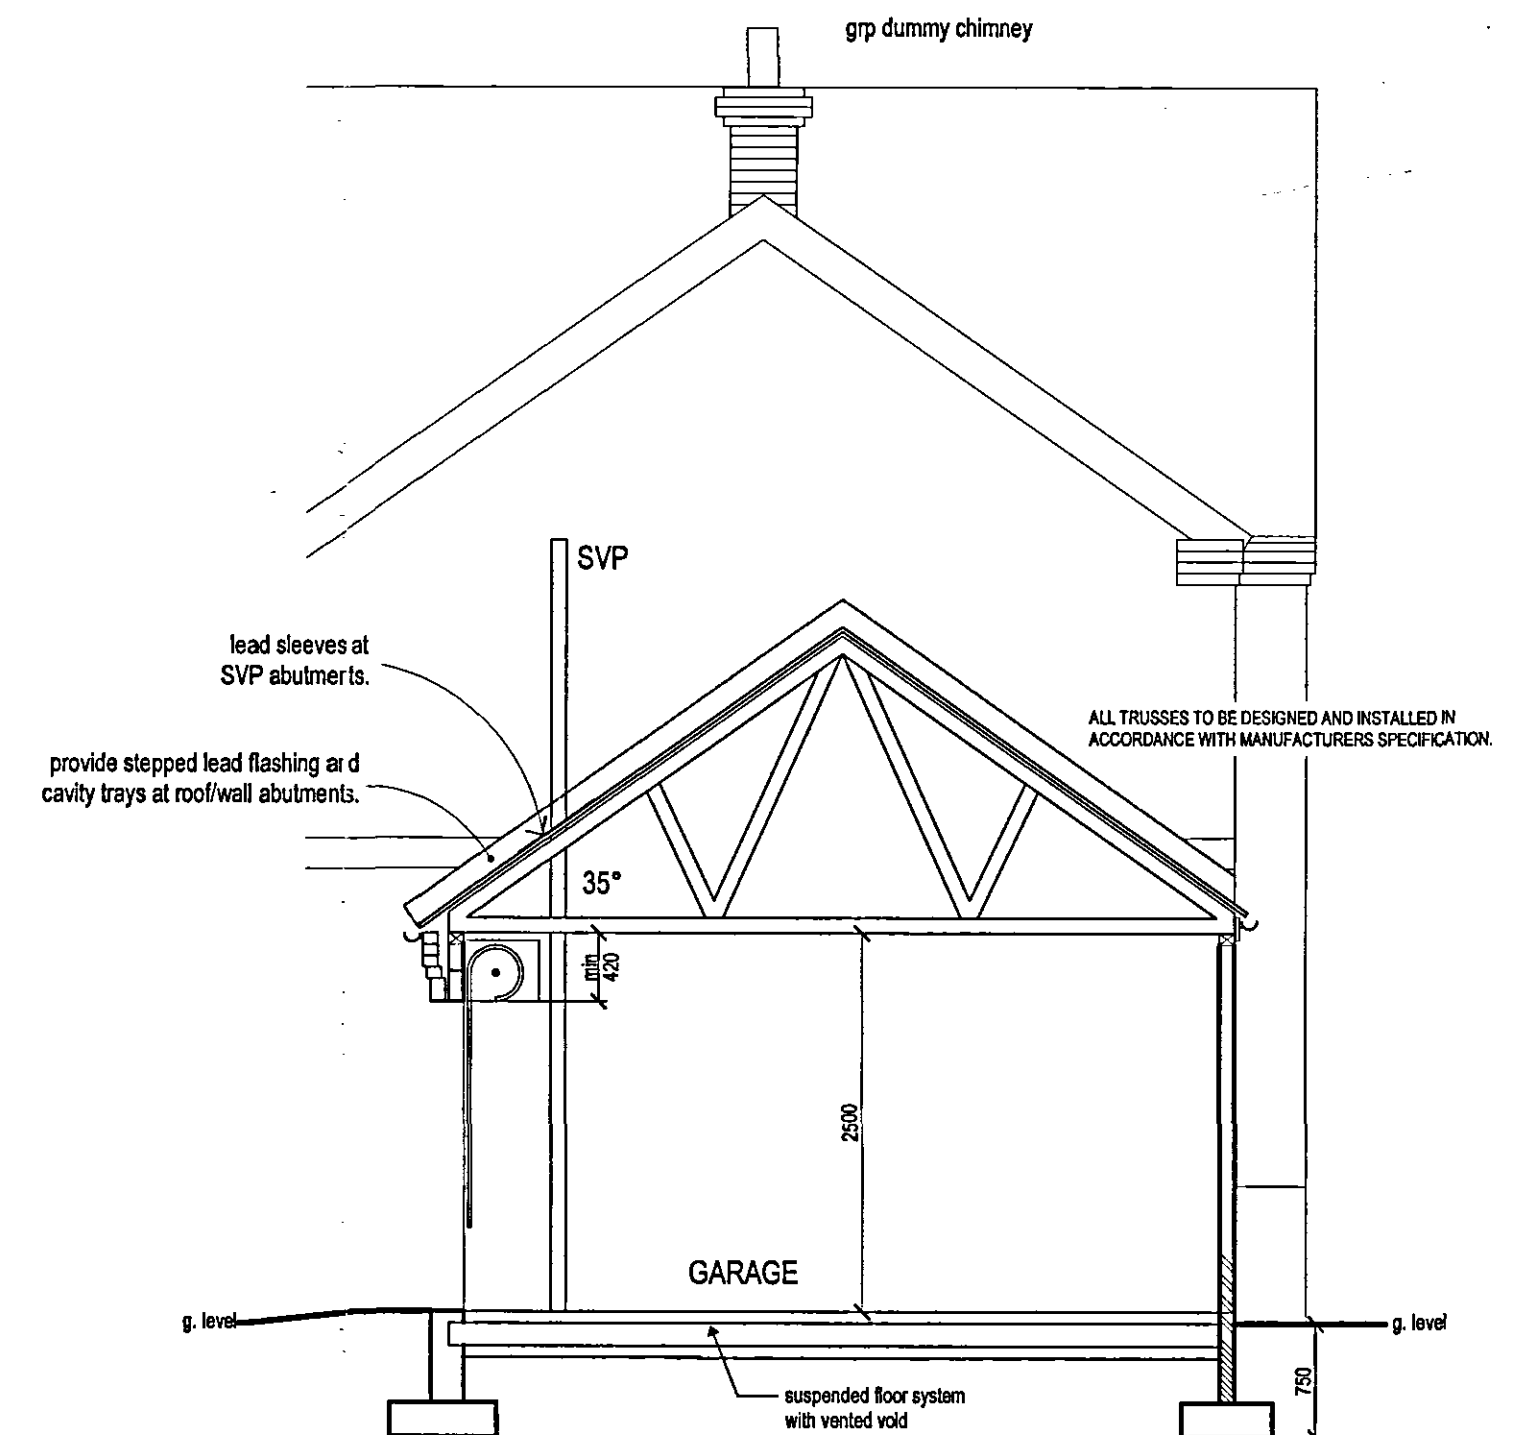

SECTION C-C


Note: Provide 200mm wall below slab supporting floor beams.

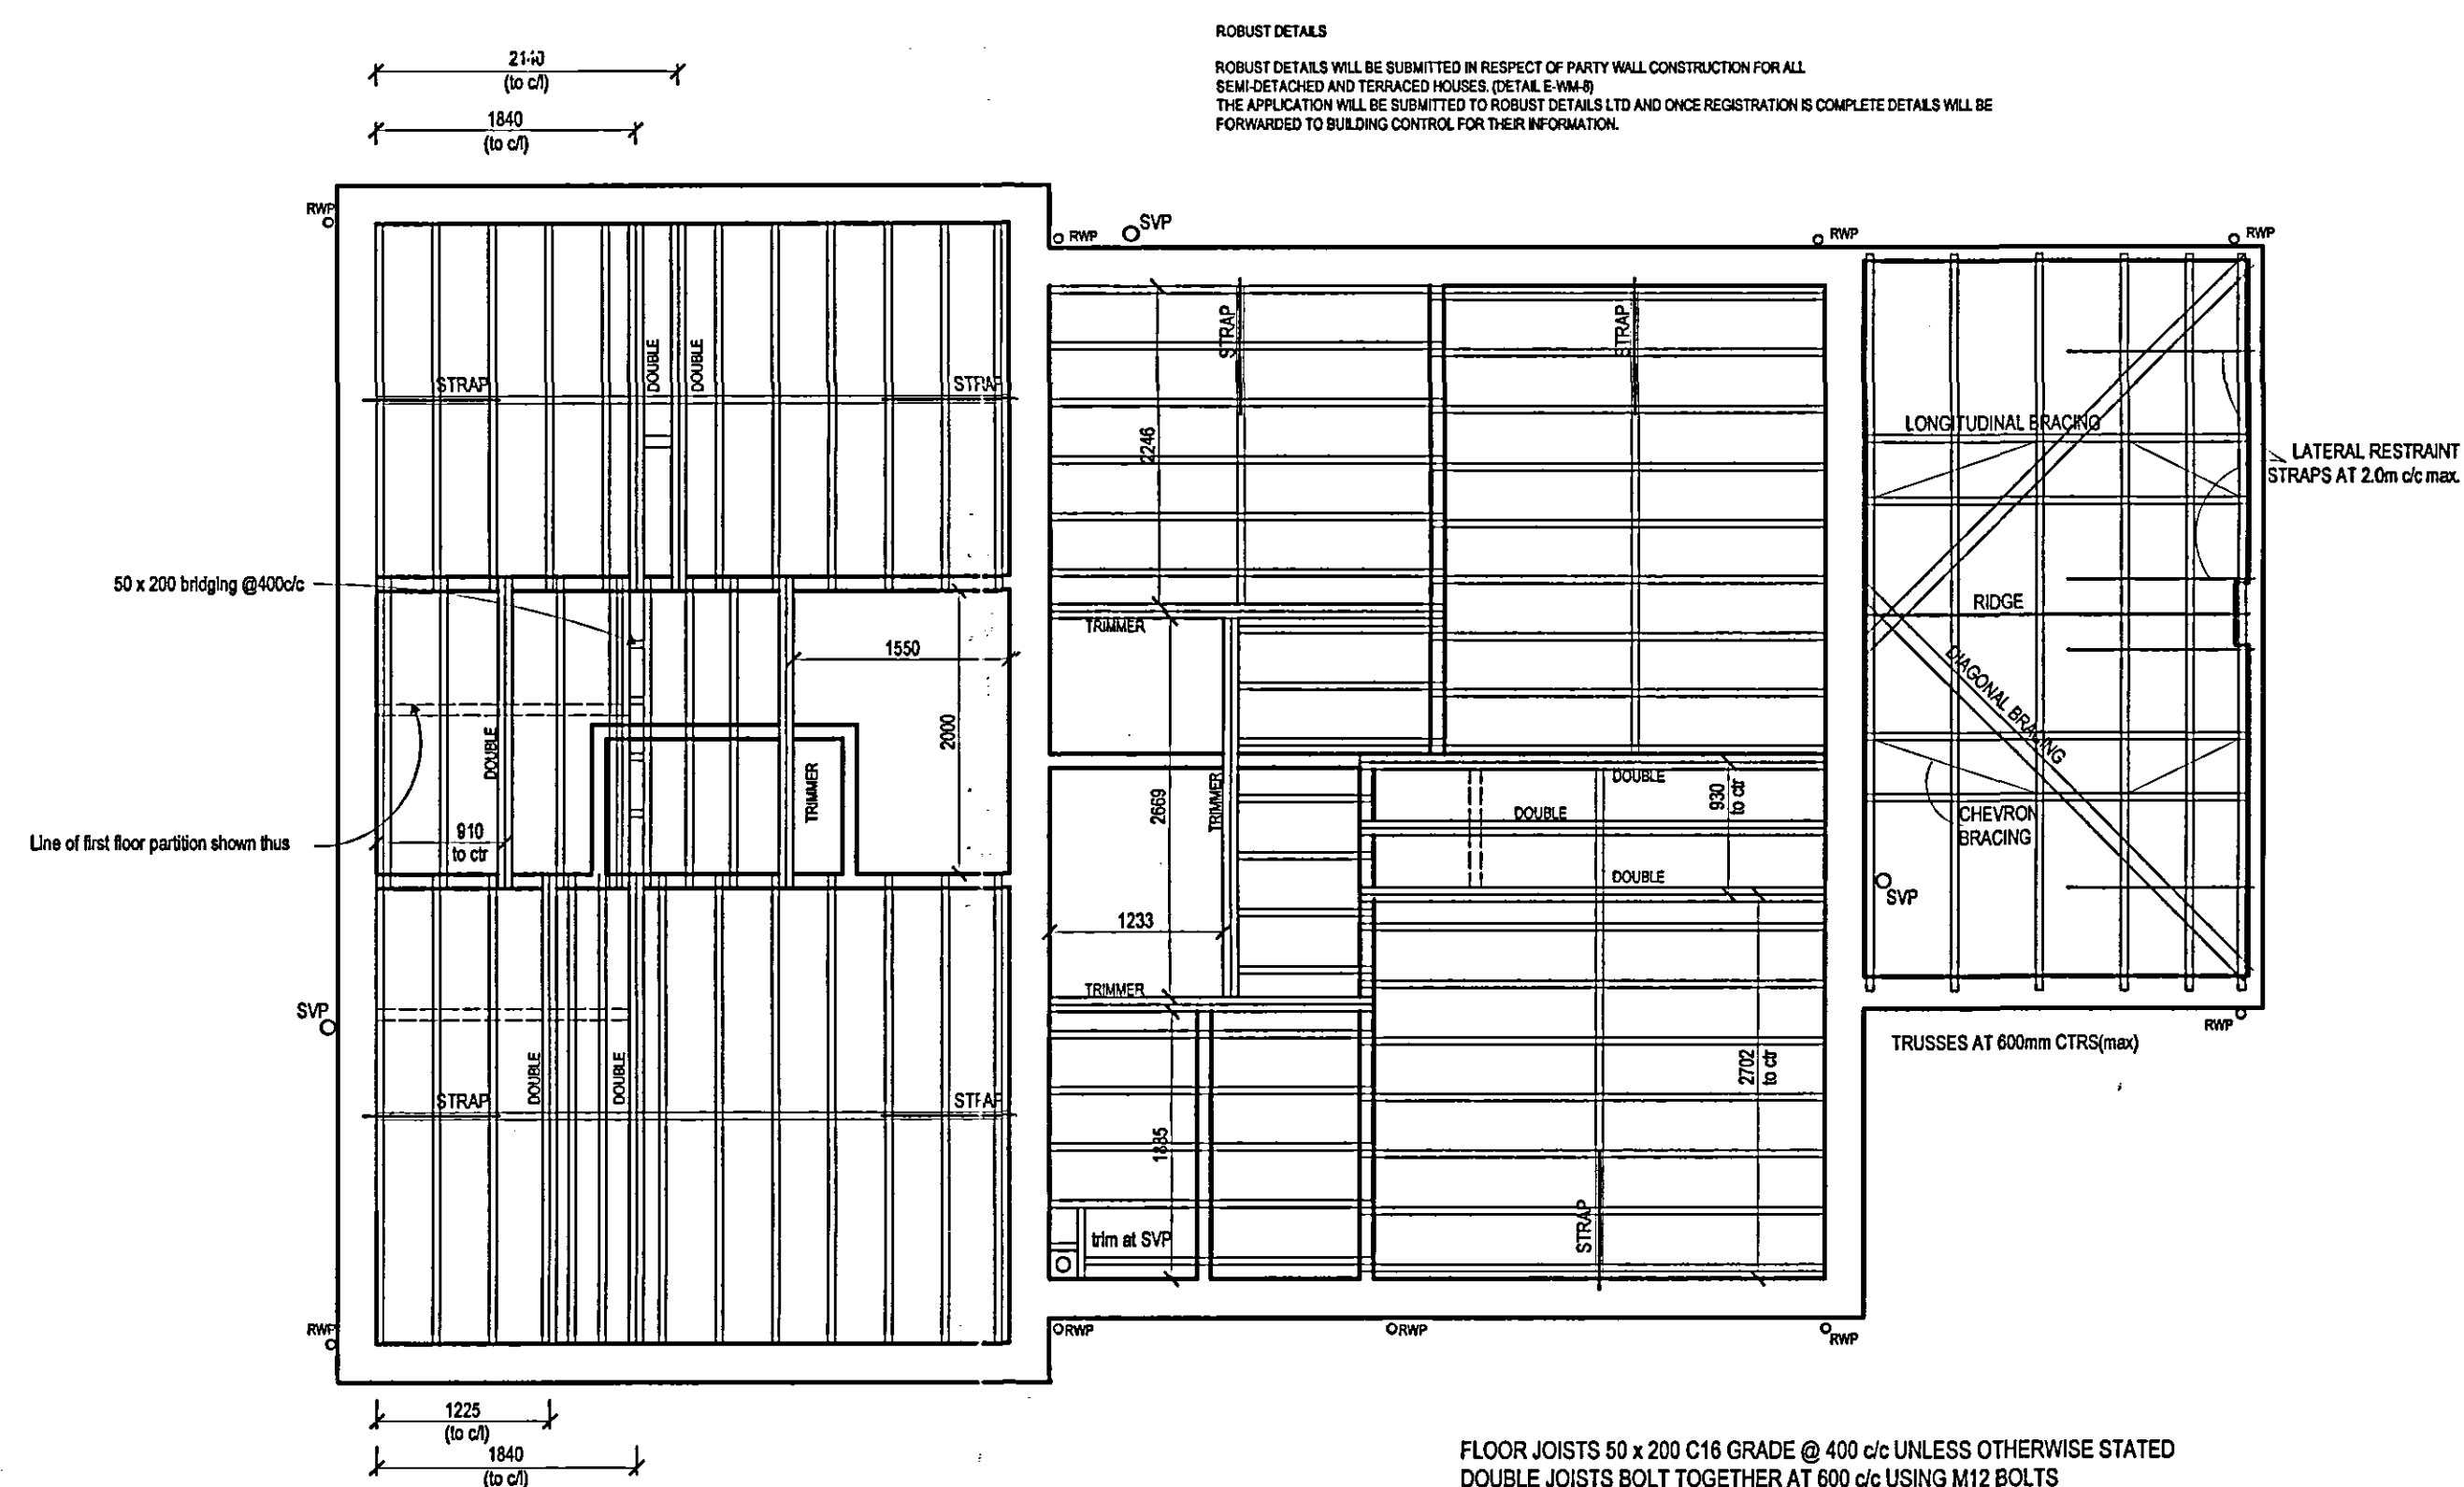

JOIST/ROOF LAYOUT

FLOOR JOISTS 50 x 200 C16 GRADE @ 400 c/c UNLESS OTHERWISE STATED
DOUBLE JOISTS BOLT TOGETHER AT 600 c/c USING M12 BOLTS

NOTE: FLOOR JOISTS TO BE OFF HANGERS AT EXTERNAL WALL CONDITION.

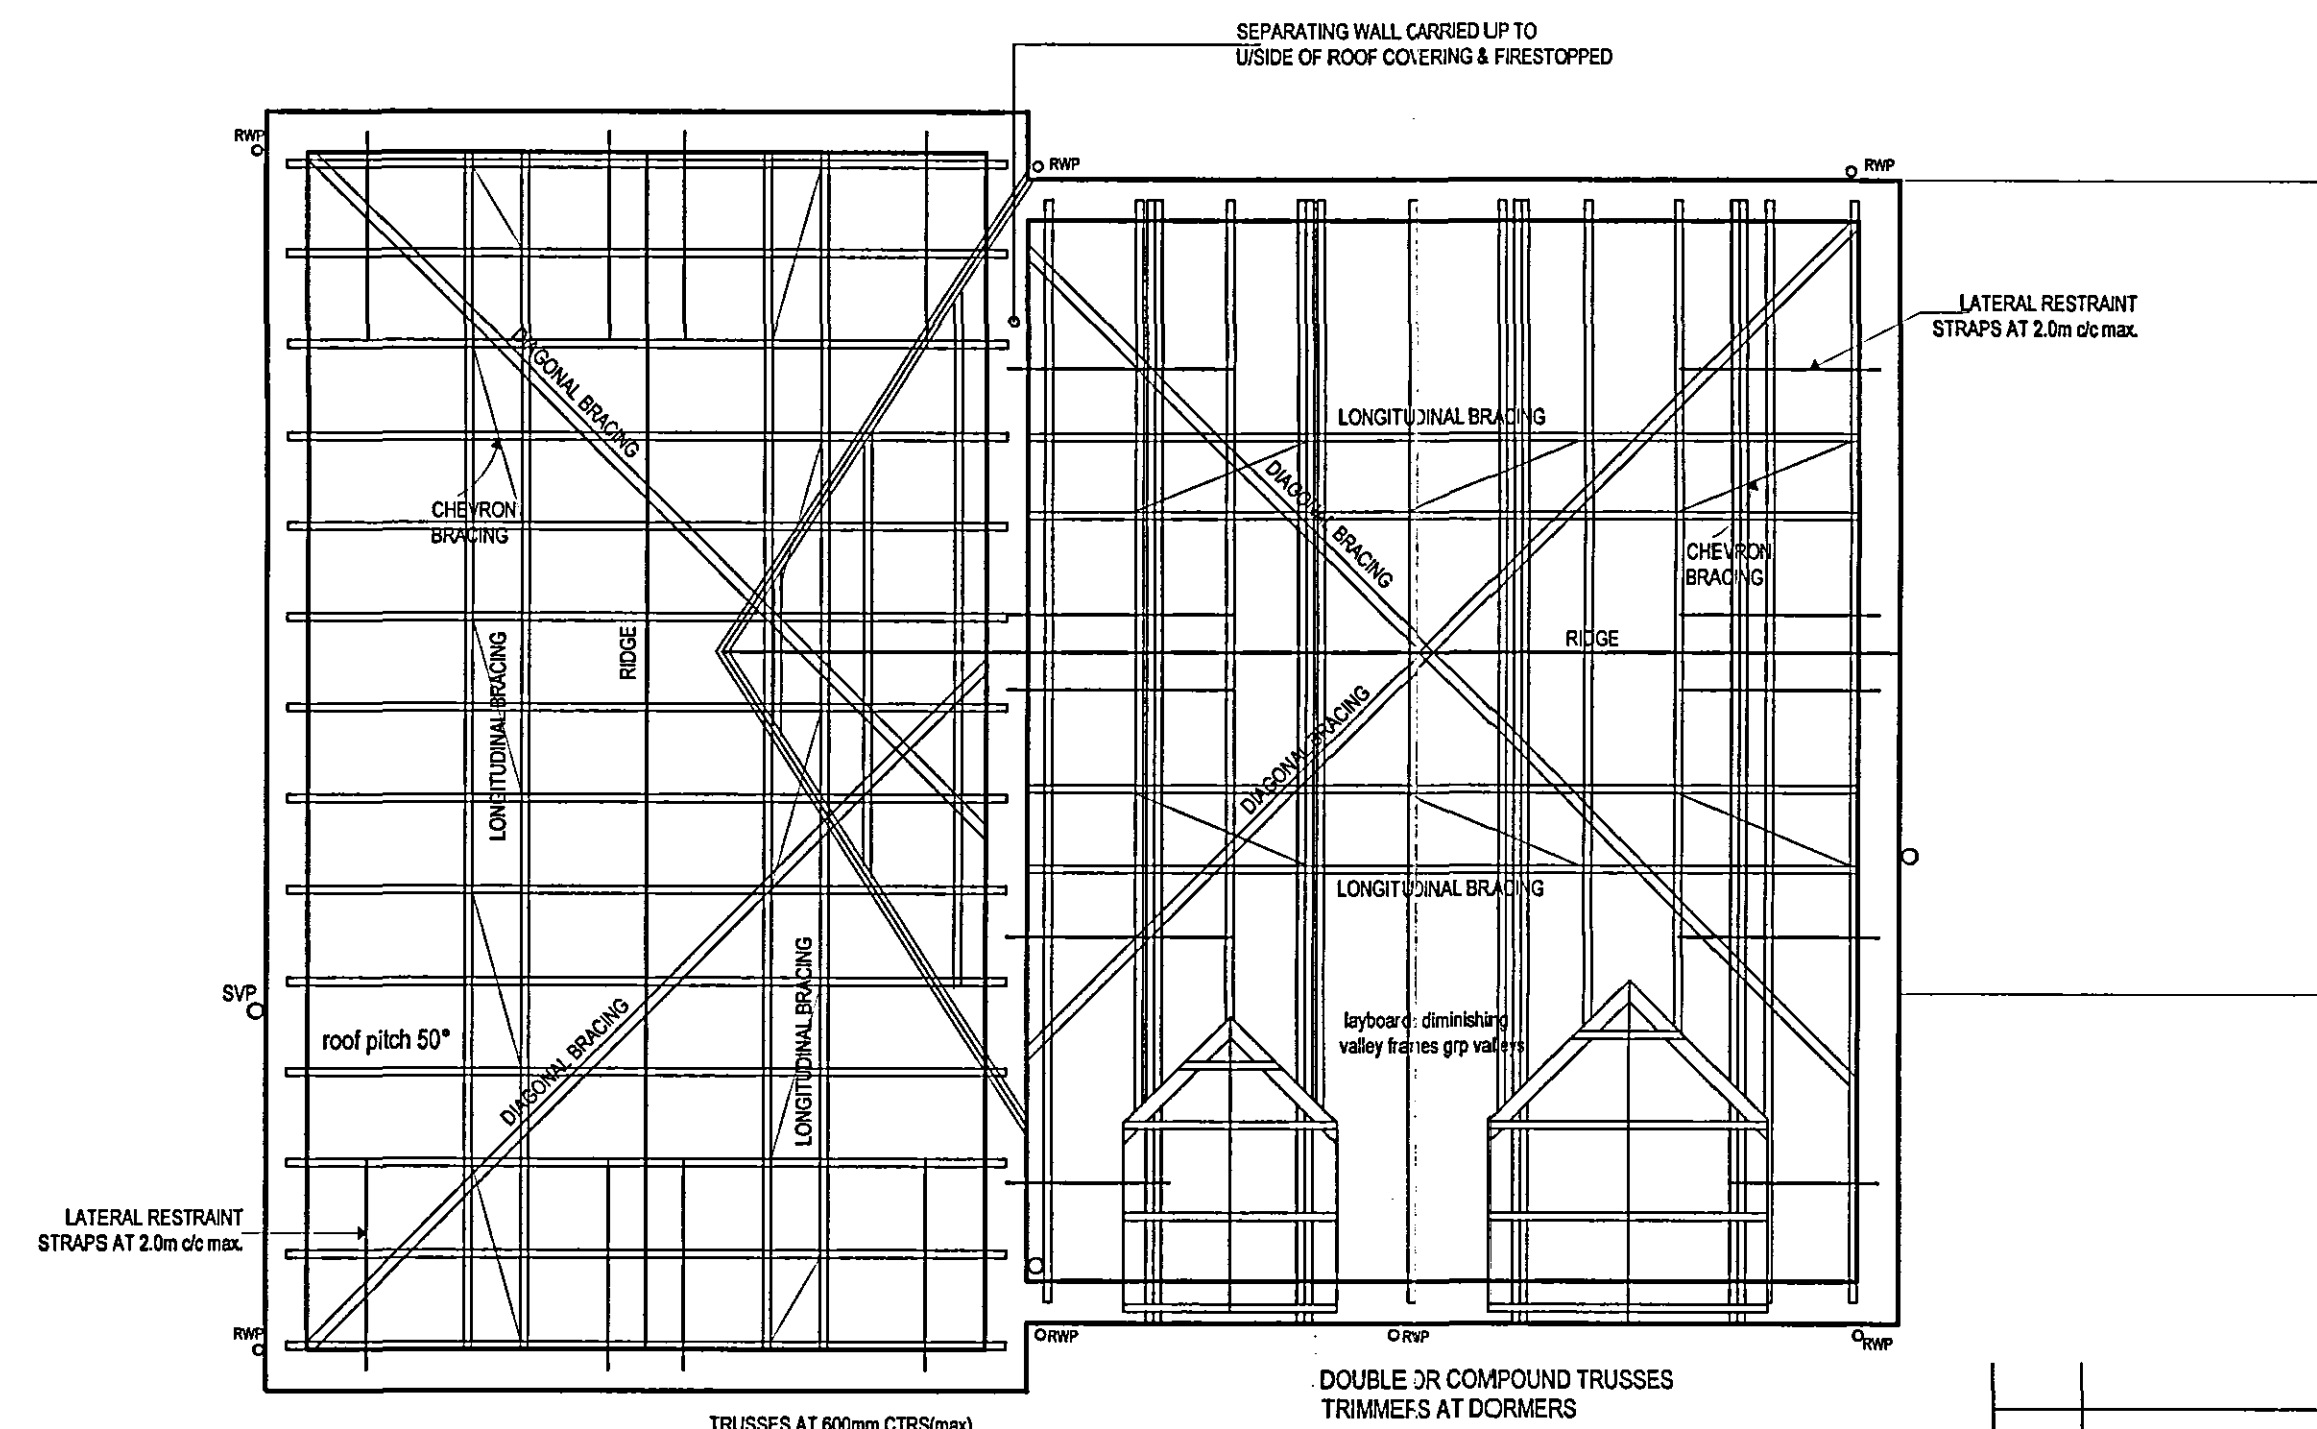


ROOF LAYOUT

SHDC
PLANNING & DEVELOPMENT
21 AUG 2006
Ref. 110006

DETERMINED
PLAN

THE KENILWORTH and THE EDINBURGH PLOTS 37 - 38

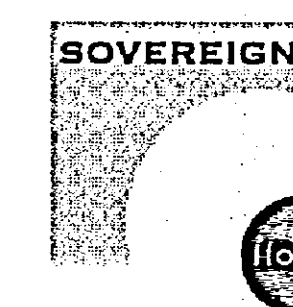

Fulney Hall,
69 Holbeach Road
Spalding, Lincolnshire,
PE12 6ER

Tel: 01775 716716
Fax: 01775 716715

Website: www.sovereignhomes.co.uk

SITE REF.			
RESIDENTIAL DEVELOPMENT AT HALLGATE, HOLBEACH, LINCOLNSHIRE.			
DRAWING THE KENILWORTH and THE EDINBURGH PLOTS 37-38 JOIST/ROOF LAYOUTS and SECTIONS			
DRAWN NM	SCALE 1:50, 1:100	DATE 06/06	DRG. NO. SH2511/043