
Buy A Plan
UK's Fastest and Easiest Planning Site

27WG-003 - PROPOSAL PLAN

27, Wignals Gate, Holbeach, Spalding, Lincolnshire, PE12 7HL

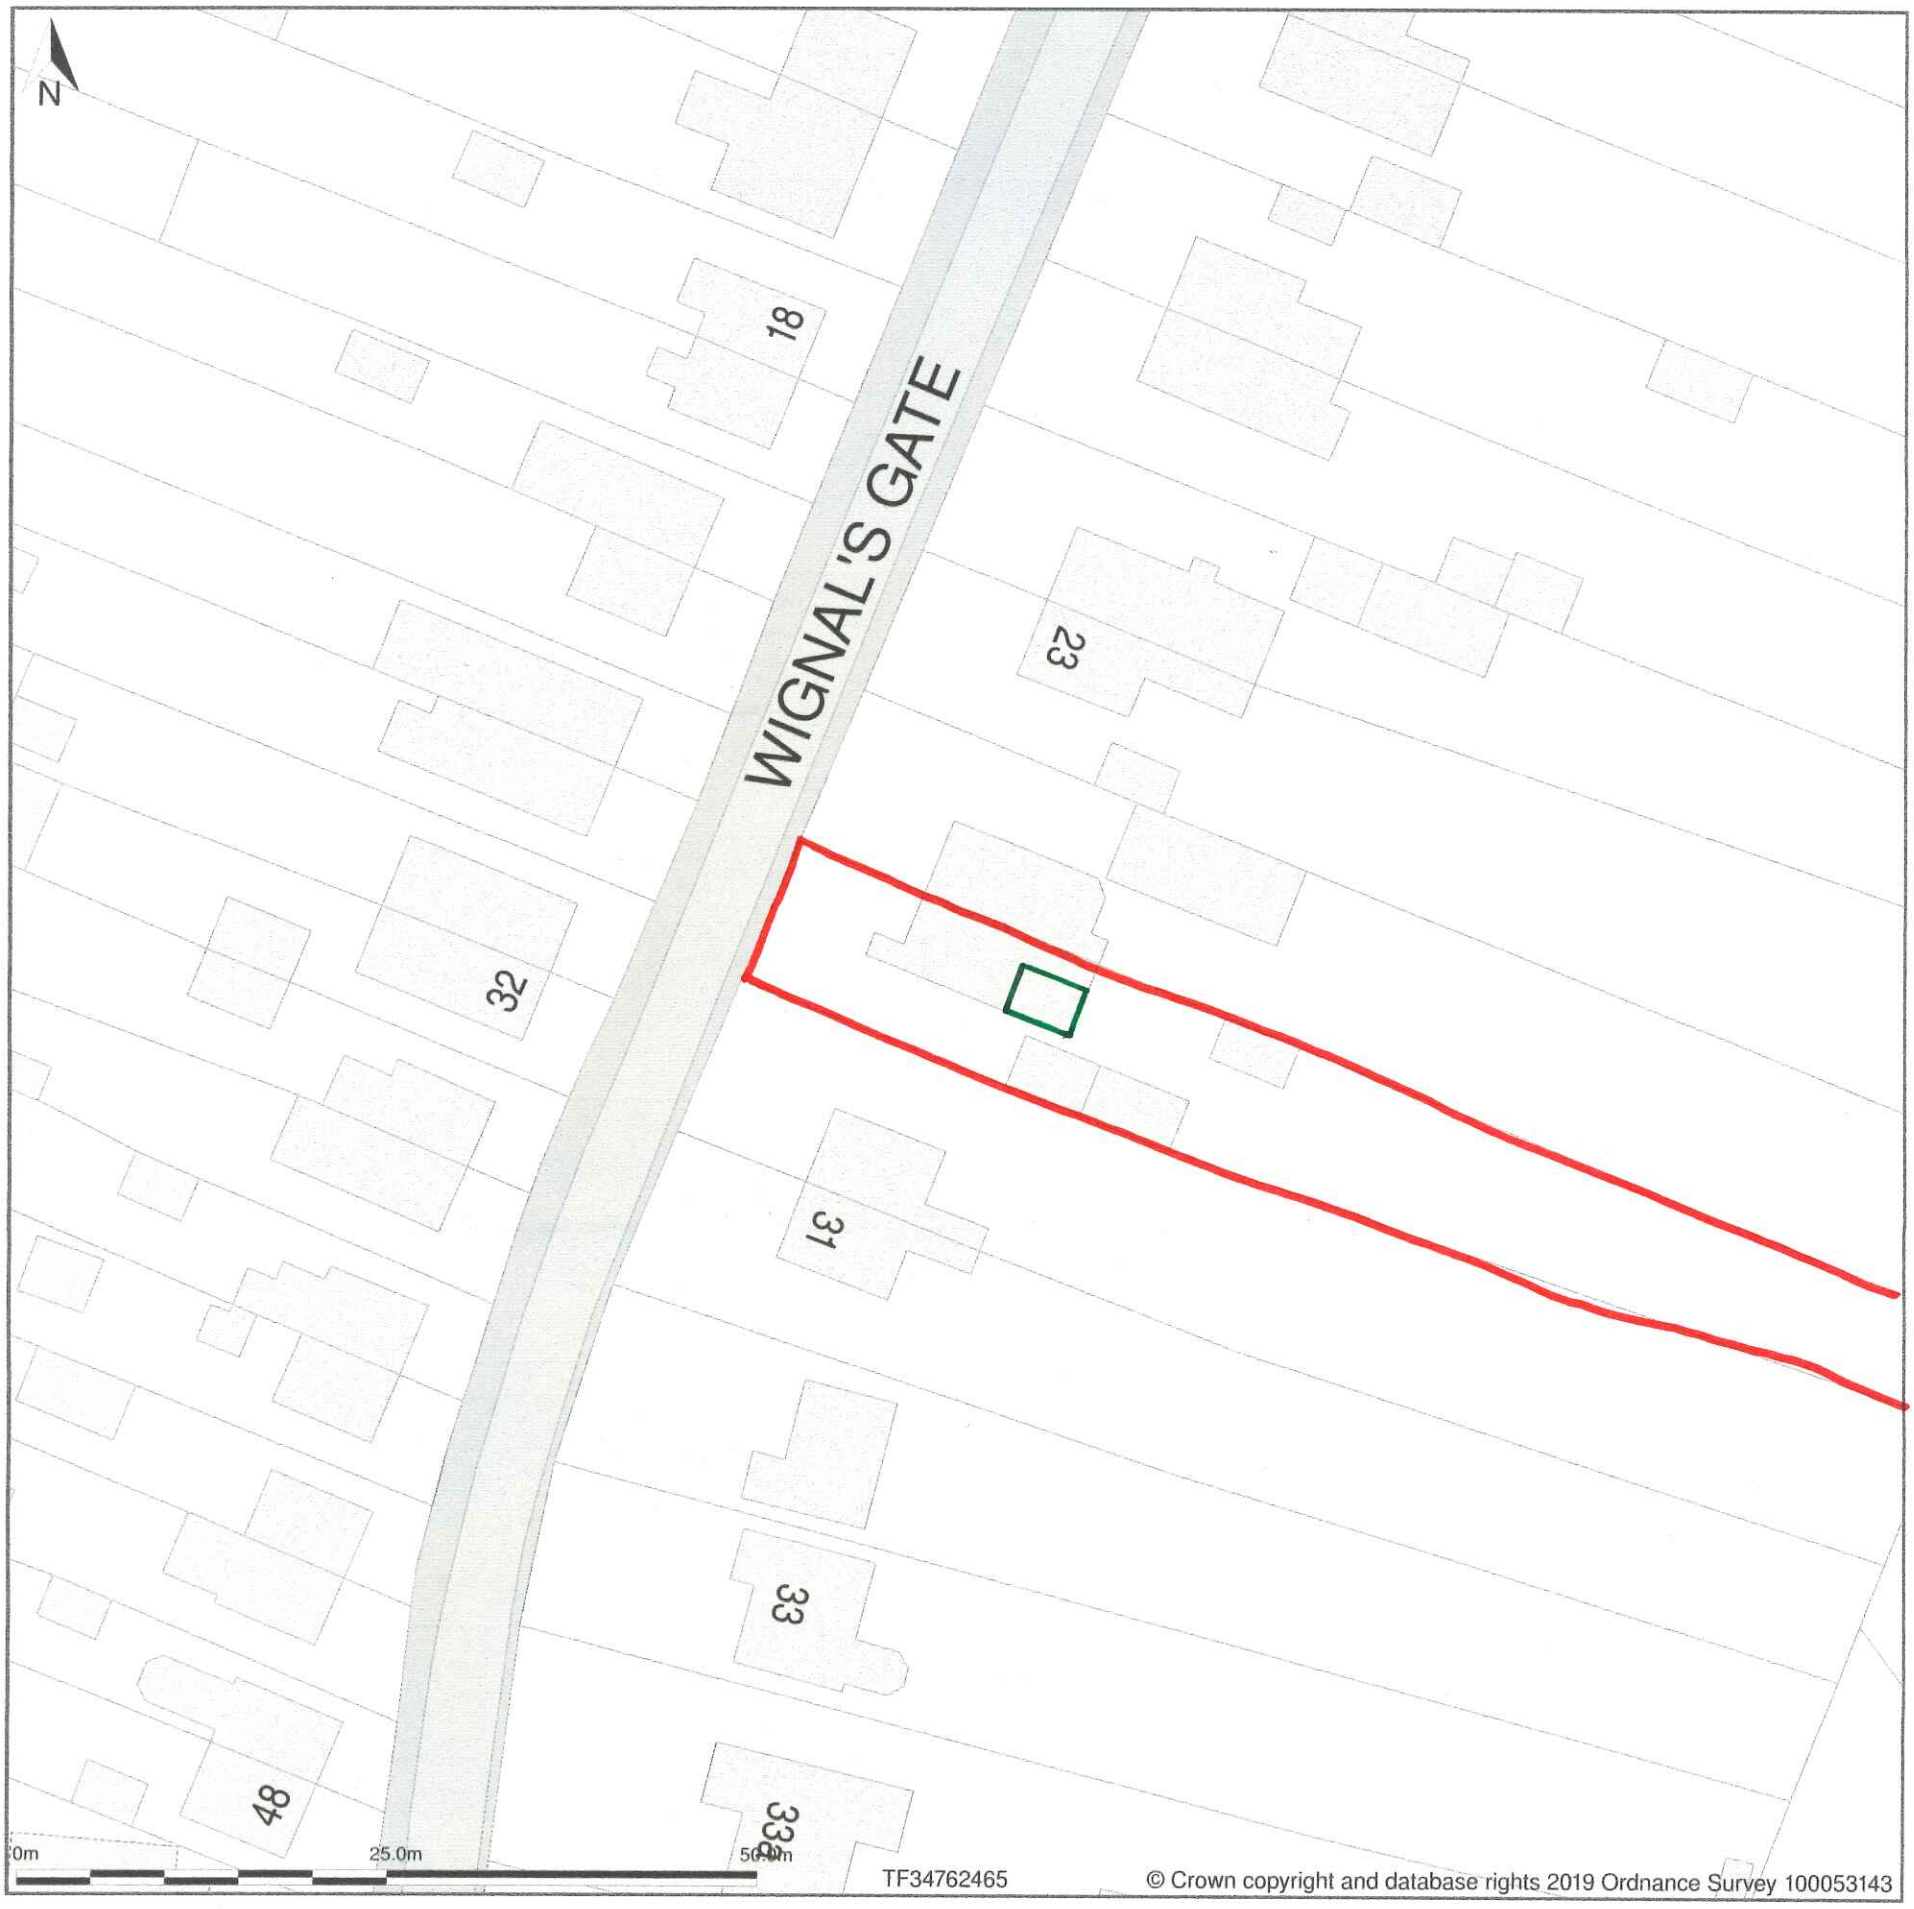

Block Plan shows area bounded by: 534698.5, 324591.75 534826.5, 324719.75 (at a scale of 1:500), OSGridRef: TF34762465. The representation of a road, track or path is no evidence of a right of way. The representation of features as lines is no evidence of a property boundary.

Produced on 24th Oct 2019 from the Ordnance Survey National Geographic Database and incorporating surveyed revision available at this date. Reproduction in whole or part is prohibited without the prior permission of Ordnance Survey. © Crown copyright 2019. Supplied by www.buyaplan.co.uk a licensed Ordnance Survey partner (100053143). Unique plan reference: #00466160-C68FD6

Ordnance Survey and the OS Symbol are registered trademarks of Ordnance Survey, the national mapping agency of Great Britain. Buy A Plan logo, pdf design and the www.buyaplan.co.uk website are Copyright © Pass Inc Ltd 2019

OVERALL SITE OF 27 WIGNALS GATE

FOOTPRINT OF NEW CONSERVATORY