




SITE: 69 BATTLEFIELD LANE.
HOLBEACH.

CLIENTS: MR & MRS CONGREVE.

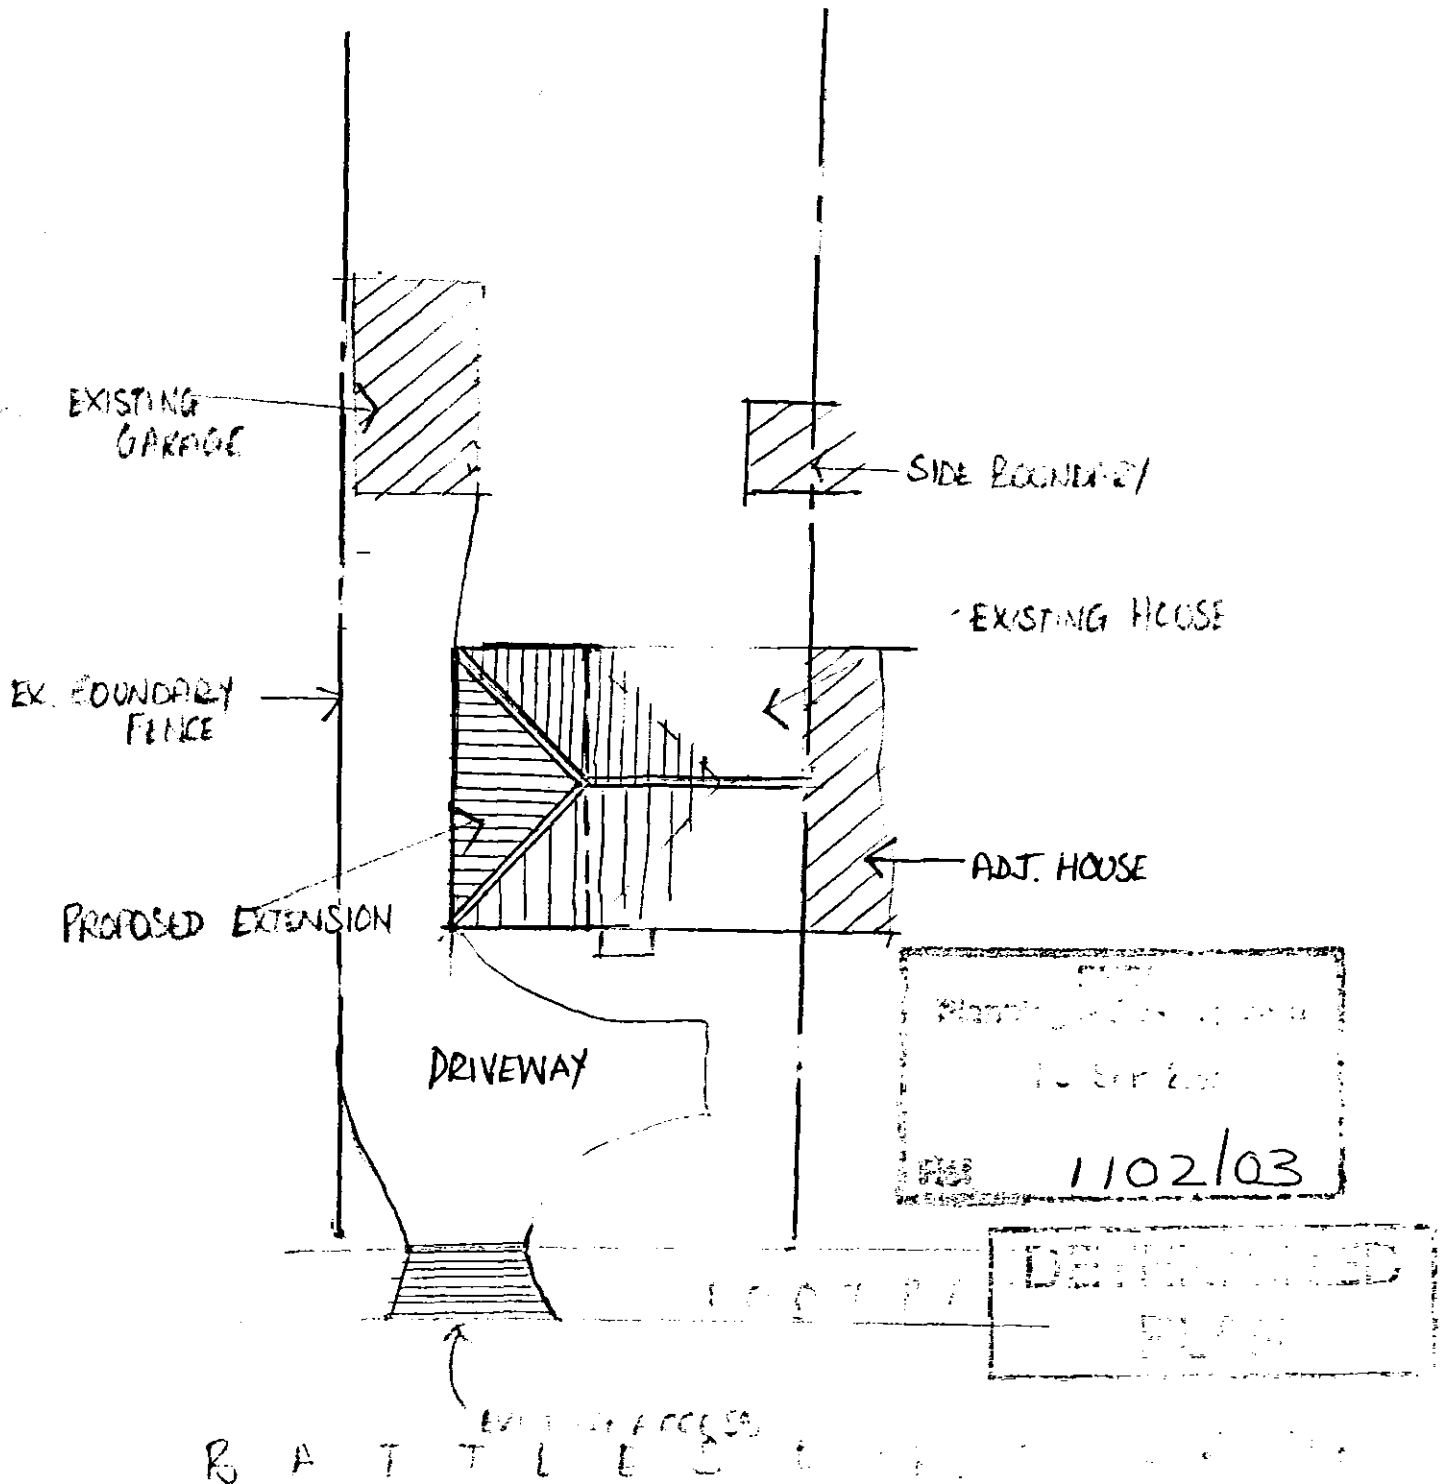

BLOCK PLAN.

SCALE 1:200