FILE

SOUTH HOLLAND DISTRICT COUNCIL

Town and Country Planning Act 1990

Advertisement Consent

Reference: H09/1103/92 Received:02-NOV-92 Type:ADVERTISEMENT

Name: Midland Bank plc
Premises Department
St Stephens House
Prospect Hill
Redditch B97 4DL

Agent: Sign Specialists Southern Ltd
Architectural & Display
Division, Valley House
Lea Valley Trading Estate
Edmonton London

Description: Erection of illuminated internal static, fascia letters, back panel projecting sign
Location : 59 High Street Holbeach
Spalding

South Holland District Council hereby give notice that CONSENT HAS BEEN GRANTED for the display of advertisements in accordance with the application and plans submitted, subject to the following conditions:

1 (a) All advertisements displayed and any land used for the display of advertisements, shall be maintained in a clean and tidy condition to the reasonable satisfaction of the Local planning Authority;
(b) Any structure or hoarding erected or used principally for the purpose of displaying advertisements shall be maintained in a safe condition.
(c) Where any advertisement is required under the Regulations to be removed, the removals shall be carried out to the reasonable satisfaction of the Local Planning Authority;
(d) No advertisement is to be displayed without the permission of the owner of the site or any other person with an interest in the site entitled to grant permission.
(e) No advertisement shall be sited or displayed so as to obscure, or hinder the ready interpretation of, any road traffic sign, railway signal or aid to navigation by water or air, or so as otherwise to render hazardous the use of any highway, railway, waterway (including any coastal waters) or aerodrome (civil or military).
(f) This consent shall be for a period of five years.

Reason: Required by the Town and Country Planning (Control of Advertisements) Regulations 1989.

BRIAN SMITH Dip TP MRTPI Director of Planning & Building Control Services

Planning & Building Control Department, Council Offices, Priory Road, Spalding, Lincolnshire. PE11 2XE (Tel: 0775 761161)

SOUTH HOLLAND DISTRICT COUNCIL

Director of Planning and Building Control Services
07-DEC-92 H09/1103/92

This decision refers only to that required for the purposes of the Town and Country Planning Act and not for Building Regulations or any other legislation. See enclosed notes relating to rights of appeal.

BRIAN SMITH Dip TP MRTPI Director of Planning & Building Control Services

Planning & Building Control Department, Council Offices, Priory Road, Spalding, Lincolnshire. PE11 2XE (Tel: 0775 761161)

SIM 3940

SOUTH HOLLAND D.C.
PLAN DEPT
02 NOV 1992
REF .....

SIM (Survey Information on Microfilm)
ORDNANCE SURVEY

Scale 1:2500

HEIGHTS IN METRES


LINCOLNSHIRE COUNTY

SOUTH HOLLAND DISTRICT

HOLBEACH TOWN WARD

HOLBEACH ED

HOLBEACH CP

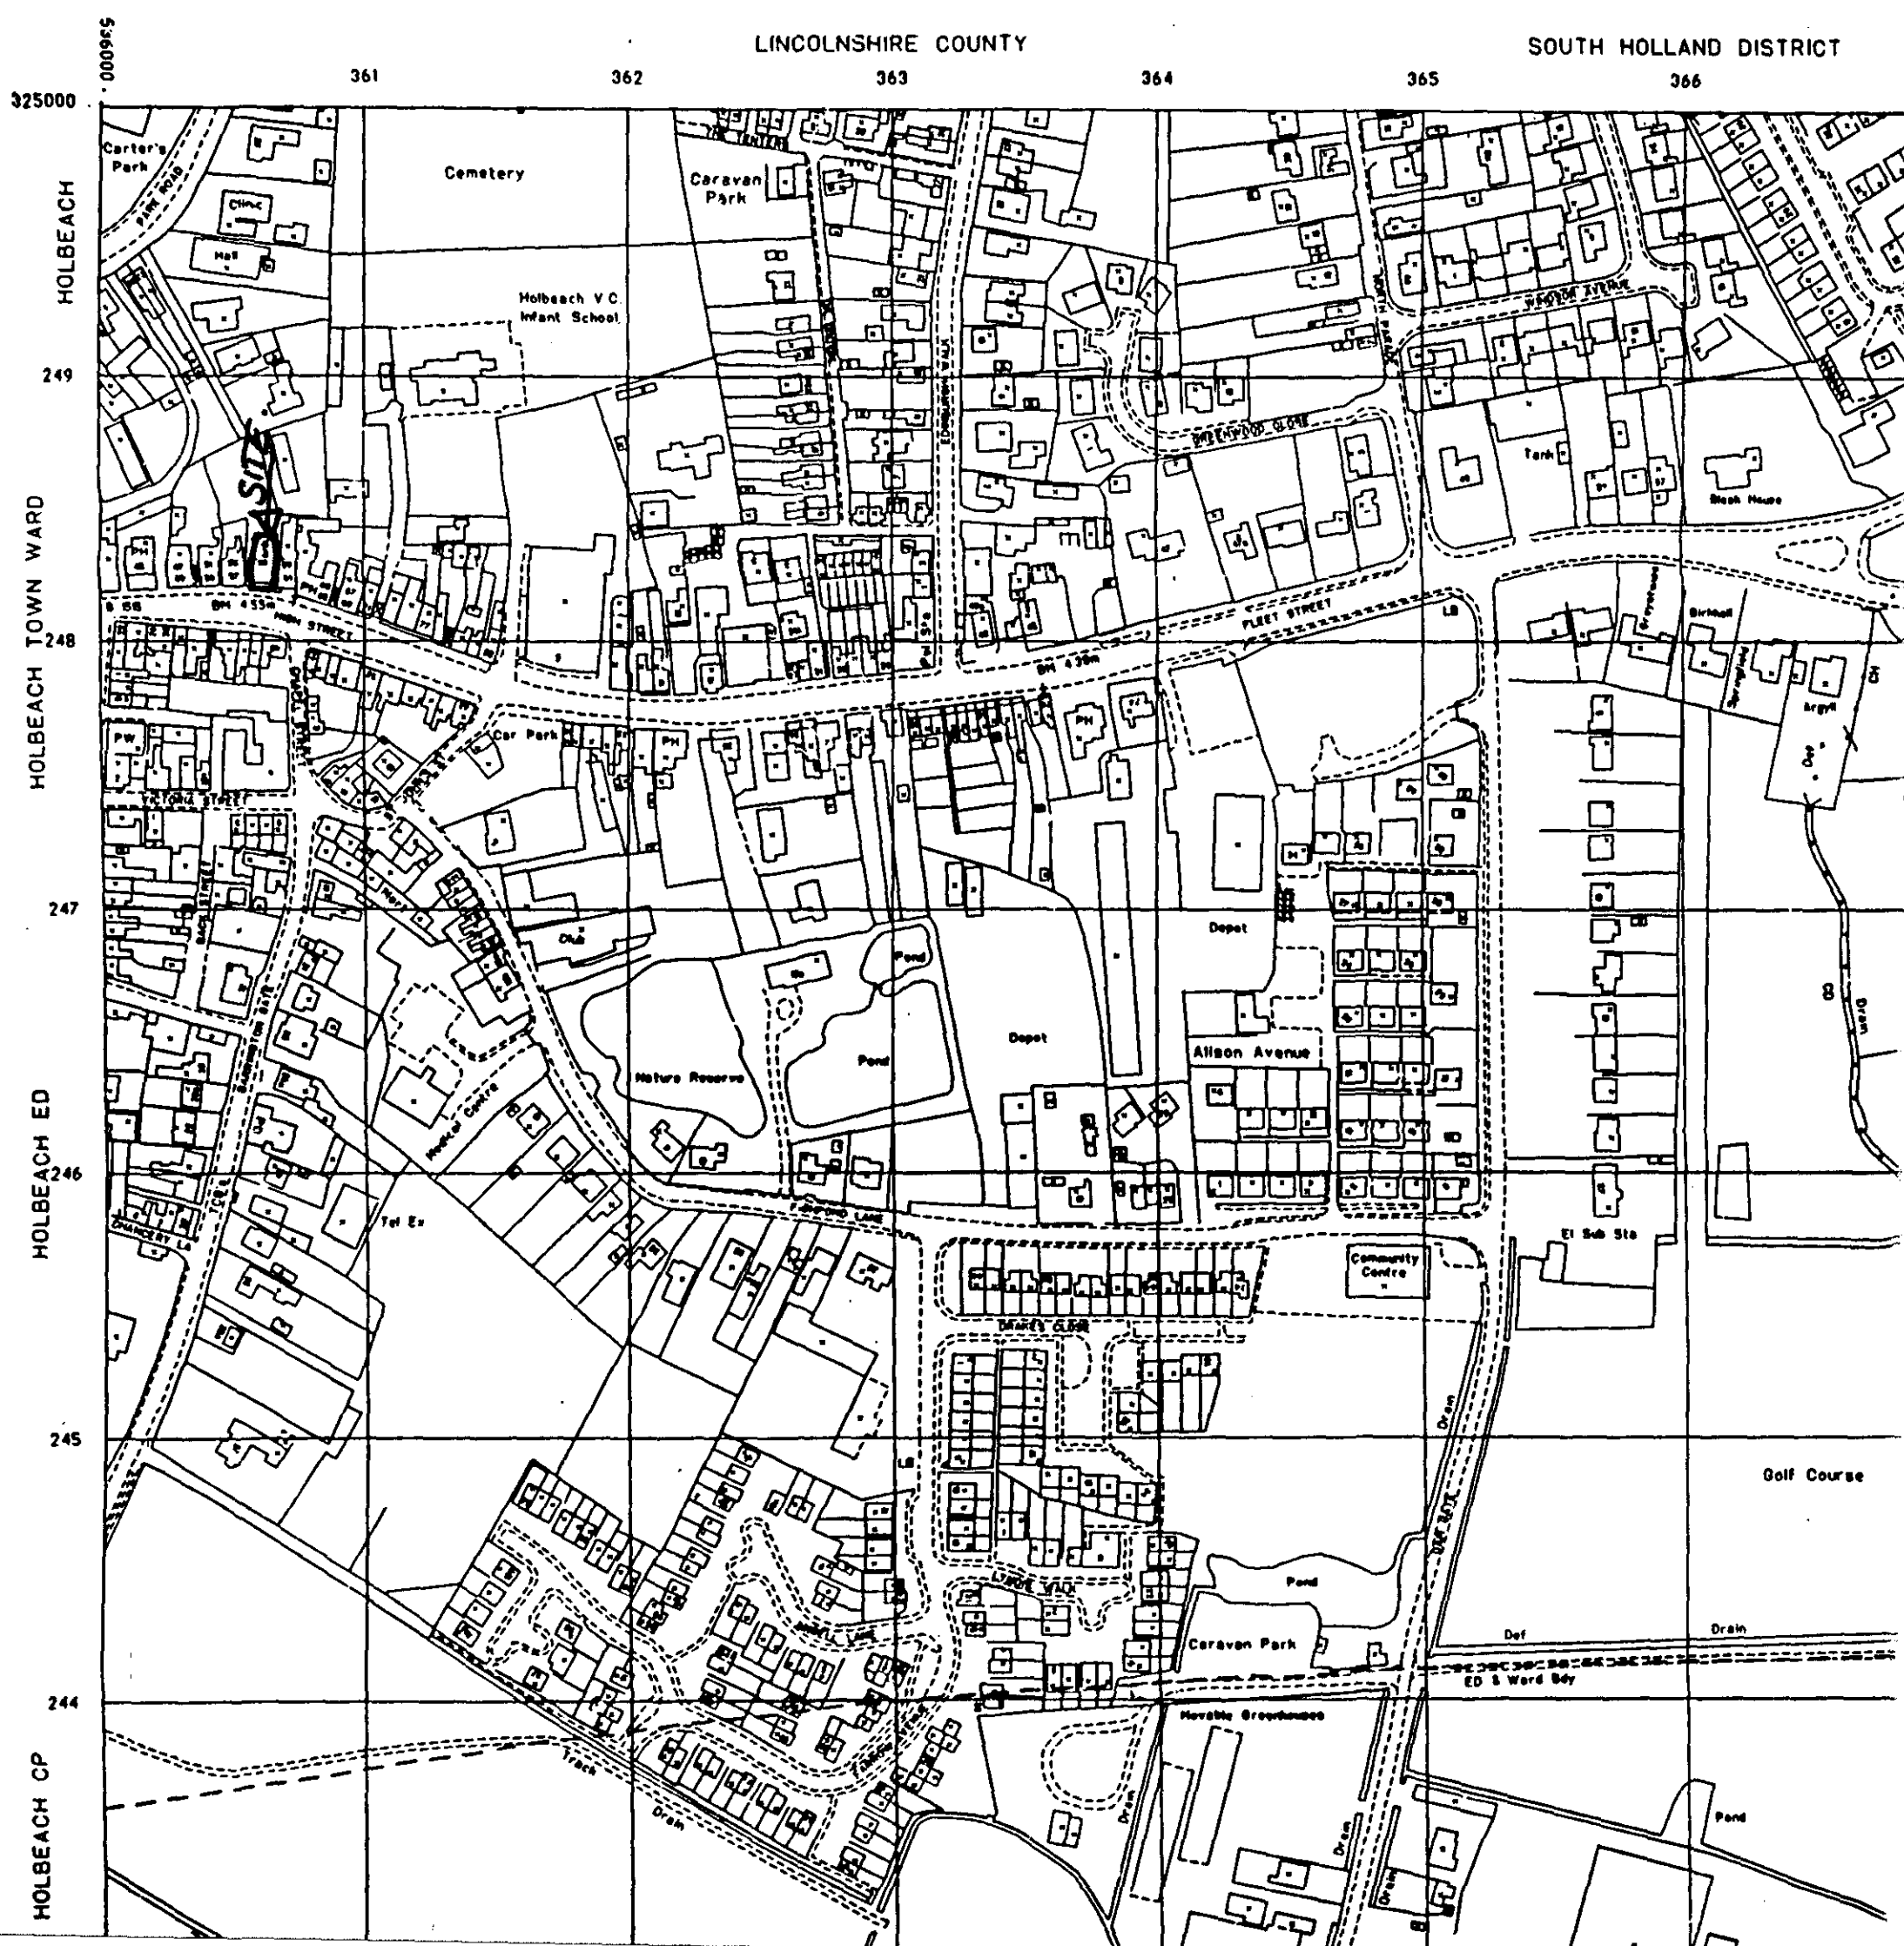

THREE COPIES REQUIRED

ADVERTISEMENT APPLICATION

For office use only
Application No. H09/1103/92
Date Registered
Grid Reference 1[illegible] OCT 1992

1. Please complete in block letters

NAME AND ADDRESS OF APPLICANT

Midland Bank plc

Premises Department
St. Stephen's House
Prospect Hill
Redditch

Tel. No. 0527 64996

NAME AND ADDRESS OF AGENT
(if form completed by agent)

Sign Specialists (Southern) Limited

Valley House
Lea Valley Trading Estate London

Tel. No. 081 803 0831
(Personal contact name) Marina Budak

Please complete in block letters

FULL POSTAL ADDRESS OF THE APPLICATION SITE

Midland Bank plc 59 High Street Holbeach Lincolnshire

Please complete in block letters

BRIEF DESCRIPTION OF ADVERTISEMENT PROPOSED
(e.g. fascia sign, projecting box sign)

fascia letters, back panel, projecting sign

OFFICE COPY

Please complete

I attach the necessary plans and I enclose the fee of £ 30.00

Signed Marina Budak (Applicant/Agent) Date 15th October 1992

Please complete **all** the sections below

2. **SITE DETAILS**	
State the present use of the land or buildings:	Bank
What is the applicant's interest in the site? (e.g. owner, tenant)	owner
Has a planning application also been submitted for related proposals?	State Yes or No: no
If so, please describe the proposal or give planning reference.	

3. **ADVERTISEMENT DETAILS**	
Will the advertisement be illuminated?	State Yes or No: yes
If so, describe the type of illumination (e.g. internal): state whether static or intermittent:	internal
State height of advertisement above ground level: dimensions of advertisement: size of letters or symbols: colours of letters and background:	2.5m approximately please refer to enclosed drawings

4. **DURATION**	
Please state period consent is required for (max. 5 yrs).	5 years

OFFICE COPY

Model form prescribed by the Department of the Environment Circular 11/84 (Welsh Office Circular 18/84)

You are advised to read the accompanying notes before completing any part of this form.

H09/1103/92

19 OCT 1992

APPLICATION FOR CONSENT TO DISPLAY AN ADVERTISEMENT

Town and Country Planning Act 1971

The Town and Country Planning (Control of Advertisements) Regulations 1984

Completed copies of this form and the drawing specified overleaf (see note 2) should be sent to:—

1. APPLICANT (Block capitals please)

Full Name: Midland Bank plc
Premises Department

Address: St. Stephens House
Prospect Hill
Redditch
Postcode B97 4DL

Tel. No: 0527-64996

2. AGENT (if any) (Block capitals please)

Full name: Sign Specialists Southern Limited
ARCHITECTURAL AND DISPLAY DIVISION
VALLEY HOUSE

Address: LEA VALLEY TRADING ESTATE
EDMONTON
LONDON
Postcode N18 3HH

Tel. No. 01-803-0831

3. Full postal address or location of the land on which the advertisement is to be displayed.

Midland Bank plc
59 High Street
Holbeach
Lincolnshire

4. State the purpose for which the land or building is now used

Bank

5. (a) Has the applicant an interest in the land?
YES/~~NO~~*

(b) If NO, has the permission of the owner, or of any other person entitled to give permission for the display of the advertisement been obtained? (See note 4).
YES/NO*

6. (a) State the nature of the advertisement (e.g. hoarding sign, sign, projecting sign, etc.).

fascia letters, back panel, projecting sign

(b) Is the advertisement already being displayed?
~~YES~~/NO*

7. (a) Will the advertisement be illuminated?
YES/~~NO~~

(b) If YES, state the type of illumination (e.g. internally, externally, floodlighting, etc.).

internal

(c) Will the illumination be static or intermittent?

static

8. Period for which consent is sought (See note 7)

5 years

9. Any additional information which you may wish to supply

none

* Delete as appropriate

I enclose a cheque or money order for the appropriate fee (See note 6) of £ 30.00

Signed Marina Budak (applicant/agent)

Date 15th October 1992

APPLICATION ASSESSMENT

Notes for Case Officer

Site Inspection | Accuracy | Neighbours | Boundaries

Site features RED BRICK FF. STONE GF. STONE FASCIA AND PROJECTING BOX SIGN. EXISTING YELLOW LETTERS NON ILLUMINATED. OTHER PROJECTING SIGNS NEARBY | Other

Inspected by

Date 04/11/92. MJ.

Notice posted by

Date 06/11/92.

Resident Notices required

Sent | Delivered

Case Officer Conclusions

PROPOSE OK.

RECOMMENDATION

COMMITTEE

Departure from Policy .....

Ward Member request .....

Recommend approval against material objection .....

Other circumstance viz: .....

Change to Committee recorded

DELEGATED

Case Officer .....

Senior Officer 6/11/92

Case Officer Recommendation

Approve ✓ Refuse

Signed .....

Conditions/Reasons
(continue overleaf)

Notes to applicant

- [ ] Disabled
- [ ] Outstanding RM
- [ ] Amended plans

DC RECORD SHEET

APPLICATION REF:

Directions

Art 7 (Outlines)
RM checklist

	Siting	Design	Ext app	Access	Landscape
Previous					
Current					
Required					

Reg 4 Scale drawing ..... Highway S/W ..... Agric appraisal .....

Other ....

Precise details, for non-standard direction:

Senior Officer authorised: ..... Sent: .....

Revalidation after Direction

Information satisfactory/unsatisfactory Signed: .....

Further direction: Precise details:

Amended description:

New valid date: .....

Consultation/Publicity Required

	Requested	Sent
Extra Publicity:		
Departure	.....	.....
Setting of LB	.....	.....
Public Right of Way	.....	.....
Discretionary	.....	.....
Extra Consultations:		
Dept of Transport	.....	.....
Environmental Serv.	.....	.....
LB/Cons. Area - Local	.....	.....
- Local & National	.....	.....
- English Heritage	.....	.....
Consultant: Name.....		..... Order No .....
Other:	.....	.....

Case Officer JOHN BLACKWELL **Recorded on board:**

ADMIN RECORD SHEET

Initial

Submitted Fee £ 30

Receipt Issued P1915

Date first Rec'd 19 OCT 1992

Registration

Reference H09/1103/92

Cross-Ref ✓

Date 20-OCT-92

Validation

TYPE ADVERT

Earliest permission

Site area

No of dwellings

Floorspace

Description

Tech

Certificate
Site plans ✓
Description

Accuracy
Incomplete form

Fees

Nil fee

Previous app Type

Discounted fee

Correct fee 30

Additional Refund

Receipt Issued

Information

Newbuild/Redevelopment/Change of use/Extension/Alteration/Works

Earlier permission Ref

RM

	Siting	Design	Ext app	Access	Landscaping
Previous					
Current					

Index sheets 170

OS No's

Grid ref 536070 324930

Ward J

Parish HOLBEACH

TR Rural /
TR Bypass
Level Cross
Footpath

CA YES
LB –
TPO –

Inside IBD YES

Inside LP area NO

Linked to site

Ref

Linked to property 0076982 Ref

Planning Records:
Earlier apps 8490/99

B Reg Records:
Already submitted – Ref
Request
Requested

BRIAN SMI Dip TP MRTPI
Director of Planning & Building Control Services
Planning & Building Control Department,
Council Offices,
Priory Road, Spalding,
Lincolnshire. PE11 2XE

Telephone: (0775) 761161
Fax: (0775) 710772

SOUTH HOLLAND DISTRICT COUNCIL

Application no: H09/1103/92 Type: ADVERTISEMENT

Applicant: Midland Bank plc
Tel: 0527 64996

Agent: Sign Specialists Southern L
081 803 0831

Description: Erection of illuminated internal static, fascia letters, back panel projecting sign
Location: 59 High Street
Holbeach
Spalding

Valid date: 02-NOV-92
Target dates:
To case officer 09-NOV-92
Inspected by 12-NOV-92
Extra contacts 16-NOV-92
Report if not clear by 07-DEC-92

Terminal date: 28-DEC-92
Target Committee: 08-DEC-92
Report deadline: 24-NOV-92

Case Officer:
J BLACKLOCK

DEVELOPMENT/CONSTRAINTS

Size:
Category:
Listed building:
Conservation Area: HOLBEACH

Other Constraints:

CONSULTATIONS CARRIED OUT

	Sent	Expiry
Clerk to Holbeach PC 0406 26739	04-NOV-92	18-NOV-92
Cllr N I Capes 0406 23830	04-NOV-92	18-NOV-92
Cllr T G M Tyler 0406 22285	04-NOV-92	18-NOV-92
Cllr D S Venni	04-NOV-92	18-NOV-92
Site/Press Advert CSA	10-NOV-92	01-DEC-92

L.C.C - No objections JE CS 5/11/92

BRIAN SMITH Dip TP MRTPI
Director of Planning & Building Control Services
Planning & Building Control Department,
Council Offices,
Priory Road, Spalding,
Lincolnshire. PE11 2XE

Telephone: (0775) 761161
Fax: (0775) 710772

SOUTH HOLLAND DISTRICT COUNCIL

Application no: H09/1103/92

Applicant: Midland Bank plc
Premises Department
St Stephens House
Prospect Hill
Redditch B97 4DL

Agent: Sign Specialists Southern L
Architectural & Display
Division, Valley House
Lea Valley Trading Estate
Edmonton London

Description: Erection of illuminated internal static, fascia letters, back panel projecting sign

Location: 59 High Street Holbeach
Spalding

Type: ADVERTISEMENT

Date received: 02-NOV-92

04-NOV-92

Dear Sir/Madam

CONSULTATION WITH PARISH COUNCIL


I have received an application for the above proposal and enclose a copy for your information. Any observations which the Parish Council wish to make should be set out below and returned to me by 19-NOV-92. If no observations have been received by that date, it will be assumed that the Parish Council have no comments to make. The officer dealing with this application is J BLACKLOCK

Yours faithfully
B SMITH
Director of Planning and Building Control Services

Clerk to Holbeach PC
Parish Council Office
2 Spalding Road, Holbeach
Spalding, Lincs

FOR PARISH COUNCIL USE ONLY

Comments: Supported subject to satisfactory illumination.

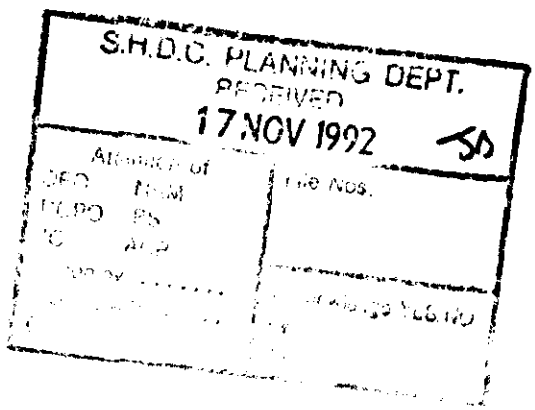

Signed:

N P Judge

CRP 10.11.92

BYRD
/ING
OOL
ns — £24.00
1.00 per hour
E COURSES
LABLE
6) 23844
©WVN

BLACK
OL OF
ORING
ons £8 each
deo hire.
LS HAVE A
) WIN A CAR
ed. Door-to-door
ch St Johns
38 or Mobile
573404
hh2287

PUBLIC NOTICES

ENVIRONMENTAL PROTECTION ACT 1990, PART I
APPLICATION FOR AUTHORISATION

THORNEY MACHINERY, CROWLAND, has applied for an authorisation from South Holland District Council to operate respray of road vehicles at Crease Drove, Crowland.

A copy of the application is available for public inspection free of charge at the Council Offices, Priory Road, Spalding.

Written representations about the application may be sent to South Holland District Council, as above, within 28 days of November 10, 1992.

©WVN 5771 187/507LF10-11

PLANNING APPLICATIONS

NOTICE IS HEREBY GIVEN that application has been made to the Council in respect of the following proposals.

The following proposals involve, or effect the setting of, a building listed by the Secretary of State for the Environment as a building of special architectural or historic interest, and/or affect the character of a Conservation Area.

H08/1136/92 Gosberton Parochial Church FULL
Single storey extension to rear of existing hall and construction of new pitched roof thereon.
Saint Peter's Hall, Gosberton Church, Salem Street, Gosberton, Spalding.

H09/1103/92 Midland Bank plc ADVERTISEMENT
Erection of illuminated internal static, fascia letters, back panel projecting sign.
59 High Street, Holbeach, Spalding.

H09/1134/92 Holbeach Tyres FULL
Conversion of existing premises to tyre depot
Boston Road, Holbeach, Spalding.

H11/1146/92 Adderley House Ltd FULL
Conversion of outbuilding to elderly persons day centre.
Adderley House, London Road, Long Sutton, Spalding, Lincs.

Applications and plans showing the above proposals can be inspected at the Planning Department, Priory Road, Spalding, during normal office hours. Any comments should be sent to me within 21 days of this notice, quoting the relevant reference number.

B. SMITH
Director of Planning and Building Control Services.


10-NOV-92

SOUTH HOLLAND DISTRICT COUNCIL

2b±WVN 2939

MOTORING

fp TO ADVERTISE — 475

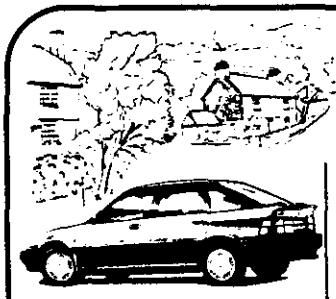

QUALITY US

1992 (J) ROVER 4 grey, 6,000 m
1992 (J) ROVER 8 Edition. Red,
1992 (J) ROVER 2 Racing Green
1990 (H) MONTE Estate. S 7-seater, 23,0
1990 (G) ROVER 2 17,000 miles
1990 (G) ROVER White, 23,0C
1990 (G) MAEST White, 27,0C
1989 (G) METRO Silver, 20,00
1989 (F) MITSUB GLSi Auto. miles.....
1988 (E) ROVER White, 65,0C
1987 (D) ESCORT 59,000 miles
1987 (E) ORION 68,000 mile
1985 (B) SKODA 58,000 mile

2ft±WVN 1352

ROVER

DAVID LEFLEY

STATION STREET, HOLBEACH
☎ (0406) 22254
★ Unipart Parts Stockists ★

EVEN DISTRICT COUNCIL

ITION OF GARAGES

vite applications from Contractors who are lition work on garages.

nvolved situated in Grantham Town and over the next few weeks.

shes to be considered for the Select List of y, in writing, to the undersigned as soon ter than the 20th November 1992. Any ust hold a licence for work with asbestos nder the Asbestos (Licensing) Regulations

rnon, F.I.H., Housing Manager
il Offices, St Peter's Hill
Grantham NG31 6PZ

ICES
775 725484
AND

ALKER
IING
'02
HEATING
ns
ex113
rice
Fired
and
or FREE
rates.
ED

&
neer
S
WORK.
red.
S on
2ex

TV/VIDEO

TV/VIDEO REPAIRS
ROY CLARK
NO LOCAL CALL-OUT CHARGE
Tel: SPALDING 0775 768131
ex125

RICHARD MARTIN
TV & VIDEO REPAIRS
QUALITY S/H SALES
48 HIGH ST, HOLBEACH
Open Mon-Sat 10.00-4.30 pm
Closed Wednesdays ex123
Tel: 0406 490024 (24 hrs)

TV/VIDEO
REPAIRS
★ Free estimates
★ No call-out charge
Contact: PETER HENSON
Spalding (0775) 767776
ex122

WINDOWS

ECONOMY WINDOWS
Now available in the Spalding area
SPECIAL DEALS ON WHITE AND WOODGRAIN uPVC
(fully fitted or supply only)
Tel: KING'S LYNN (0553) 827318 or our local consultant on ff8116 ©WVN

MINISTRY OF AGRICULTURE, FISHERIES AND FOOD

LAND DRAINAGE ACT 1991

RECONSTITUTION OF THE SOUTH HOLLAND INTERNAL DRAINAGE BOARD

NOTICE IS HEREBY GIVEN that the Minister of Agriculture, Fisheries and Food, in exercise of the powers conferred upon him by Section 3(5) and (7) of the Land Drainage Act 1991, Proposes to Make an Order confirming a Scheme submitted to him by the National Rivers Authority under Section 3(1) of that Act. The Scheme makes provision for:

(i) the reconstitution of the South Holland Internal Drainage Board so that the number of members elected in accordance with the provisions of Section 1 of, and Schedule 1 to, the Land Drainage Act 1991 is altered from twenty-three members to ten members;

(ii) the abolition of the Electoral Divisions of the internal drainage district under the jurisdiction of the above mentioned internal drainage board;

(iii) matters supplemental to or consequential thereon.

A copy of the draft Order, together with a copy of the Scheme, has been deposited at the offices of the South Holland Internal Drainage Board, "Marsh Reeves", Foxes Lowe Road, Holbeach, Spalding, Lincs PE12 7PA; at the National Rivers Authority, Anglian Region, Kingfisher House, Goldhay Way, Orton Goldhay, Peterborough PE2 5ZR, and at the offices of the Ministry of Agriculture, Fisheries and Food, Room 308, Eastbury House, 30-34 Albert Embankment, London SE1 7TL, for public inspection during normal office hours for a period of thirty days after the date of publication of this Notice.

Copies of the draft Order may be obtained from the Ministry of Agriculture, Fisheries and Food.

Any objection to the draft Order should be made in writing and sent to the Ministry of Agriculture, Fisheries and Food, Room 308, at the above address, within the period mentioned above quoting reference LDC 2236.

4x4 CENTR
SERVICE & REPAIRS ON A MAKE OF 4x4
(Free loan vehicle available) £18.50 ph + 1

USED 4x4s

89 (F) 2.8 Turbo Diesel Commercial SWB Trooper. Blue, towba
91 (H) SILVER SWB 2.8 Turbo Diesel Estate Vehicle. Flared arc tyres, bull-bar, towbar, seat covers, eye-catcher.....
91 (H) SWB 2.6 Inj Petrol CIT. Red-pewter, bull-bar, towbar, air armrests.....
87 (E) ISUZU TROOPER SWB 2.3 TD. Blue, bull-bar, towbar, ster
90 (H) ISUZU TROOPER LWB Citation Classic 2.6 Automatic. bull-bar.....
89 (G) ISUZU TROOPER SWB 2.8 Turbo Diesel. White, towbar,
84 (A) MERCEDES G Wagon Diesel. Mahogany over Pewter, LV

USED OTHERS

87 (E) MERCEDES 300 TE. Silver. Auto..... £13,9
87 (E) FORD GRANADA 2.9 Ghia. Mercury..... £39
87 (D) ORION 1.4 GL. Sunroof, mercury..... £39
87 (D) BEDFORD Pick-up. Hardtop..... £1295 + 17.5% VA
88 (E) FIESTA 1.1 L Van. White..... £2595 + 17½% VA
88 (F) ISUZU Piazza. Grey..... £599
88 (E) MONTEGO 1.6 L 4-dr. Blue..... £34

2sm±WVN ©WVN



077
S
S
P
4
B

CRAIG CRAFT MARINE UK LTD

BASTON MO

MAIN STREET, BASTON, PETERE

MITSUBISHI MOTORS

PRE-OWNED MITSUB

91 (J) GALANT 1.8 GLS 4-dr. Edel green, 4,000
91 (H) GALANT GLSi Coupe. Green, 15,000 mile

PLANNING APPLICATION

Notice is hereby given that application has been made to the Council in respect of the following:

PROPOSAL IN CONSERVATION AREAS

The proposal may affect the character or appearance of the Conservation Area of HOLBEACH .

Reference No: H09/1103/92
Description: Erection of illuminated internal static, fascia letters, back panel projecting sign
Location: 59 High Street
Holbeach
Spalding

Applications and plans showing the proposal(s) may be seen during office hours at the Planning Department, Council Offices, Priory Road, Spalding. Any observations should be sent to me by 01-DEC-92 quoting the above reference number.

B Smith
Director of Planning and Building Control Services

10-NOV-92

FILE COPY

SOUTH HOLLAND DISTRICT COUNCIL

BRIAN SMITH Dip TP MRTPI
[illegible]or of Planning & Building Control Services
Planning & Building Control Department,
Council Offices,
Priory Road, Spalding,
Lincolnshire. PE11 2XE

Telephone: (0775) 761161
Fax: (0775) 710772

SOUTH HOLLAND DISTRICT COUNCIL

Application no: H09/1103/92

Applicant: Midland Bank plc
Premises Department
St Stephens House
Prospect Hill
Redditch B97 4DL

Agent: Sign Specialists Southern L
Architectural & Display
Division, Valley House
Lea Valley Trading Estate
Edmonton London

Description: Erection of illuminated internal static, fascia letters, back panel projecting sign
Location: 59 High Street
Holbeach
Spalding

Type: ADVERTISEMENT

Date received: 19-OCT-92

22-OCT-92

Dear Sir/Madam

NOTICE THAT APPLICATION IS INVALID
Requirement for additional information, fees etc

Your submission for the above has been received, but I regret that it cannot be dealt with as it stands. Please provide the following:

Three site location plans with the site edged red.

SOUTH HOLLAND D[illegible]
PLAN[illegible]
D[illegible]
REF .....

If I do not hear from you within the next 14 days it will be assumed that you have no wish to continue with the application. It will then be filed away and any fee already received will be reimbursed.
If you wish to contact the department at any time, please ask for Mrs Maxwell quoting the above reference.

Yours faithfully


Principal Administrative Officer

letter held as per J.G. Agent Telephone


© Copyright Sign Specialists (Southern) Ltd. This drawing must not be reproduced in part or in full without written permission.

100mm

DO NOT SCALE DRAWINGS
WORK TO FIGURED DIMENSIONS ONLY
IF IN DOUBT ASK

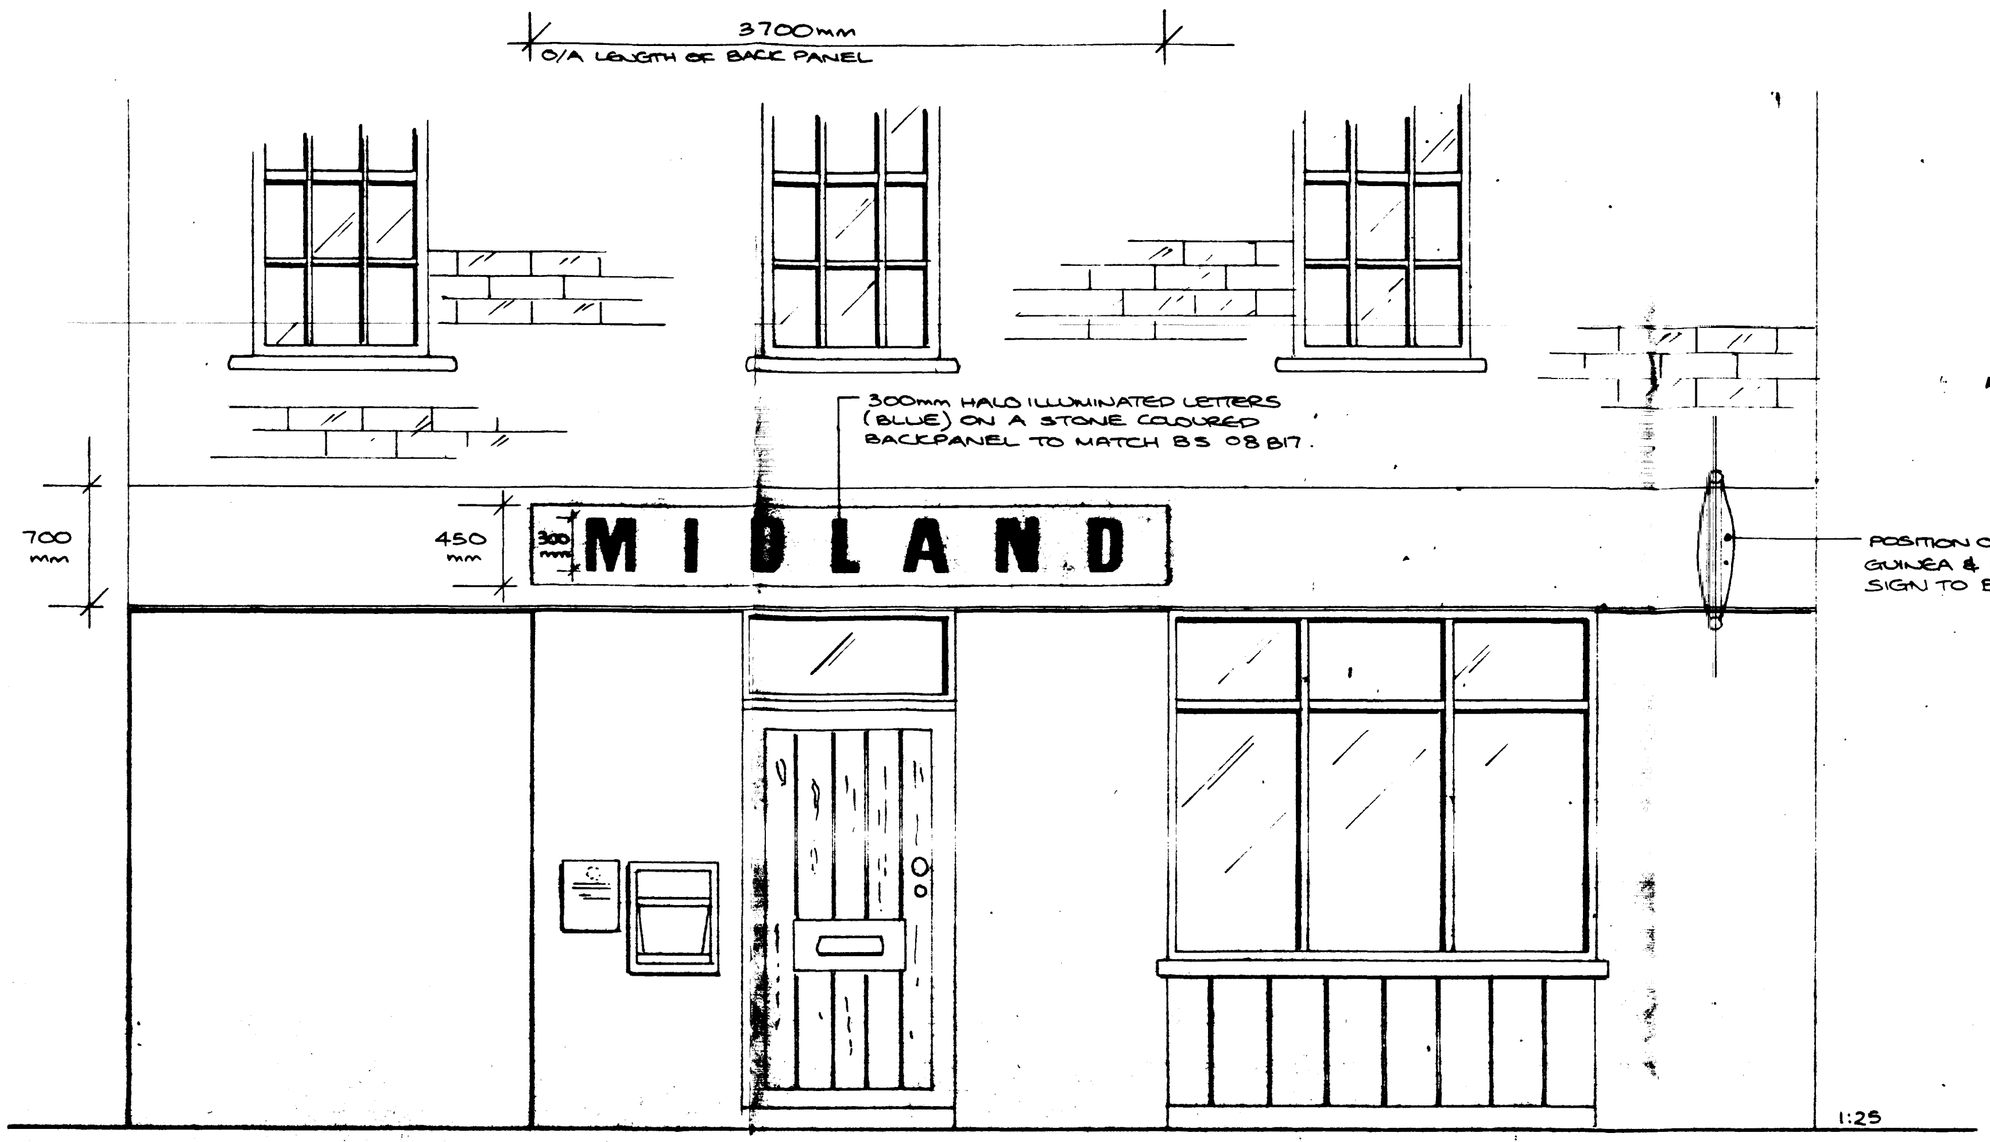

FRONT ELEVATION - 59 HIGH ST, HOLBEACH

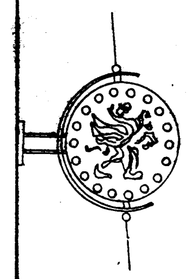

SIDE VIEW OF PROJ SIGN


PROPOSED SIGNAGE

1 no. SET OF 300mm HALO ILLU. LETTERS.

1 no. STONE COLOURED BACK PANEL TO MATCH BS 08 B17.

1 no. ILLU. GUINEA & GRIFFIN PROJ SIGN.

NEW STYLE GUINEA & GRIFFIN PROJECTION SIGN

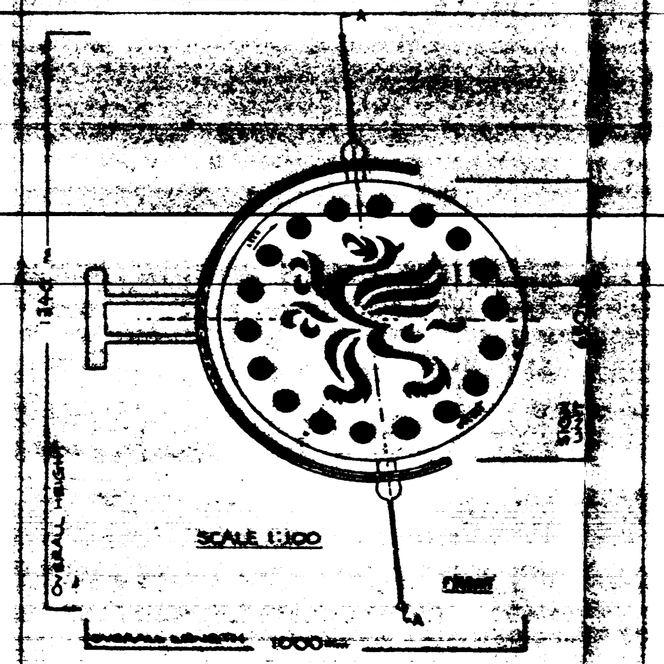


SPECIFICATION

Faces to be manufactured from Sun Yellow 229, curved perspex discs with silk screen detail in blue 744, housing 2 no. circular fluorescent tubes. (If illuminated) to provide illumination to both faces and edge of sign.

The sign unit is mounted into a polished stainless steel tubular cradle and held through an angled axle.

Unit to be fixed to building with a raw-bolt type fixing.

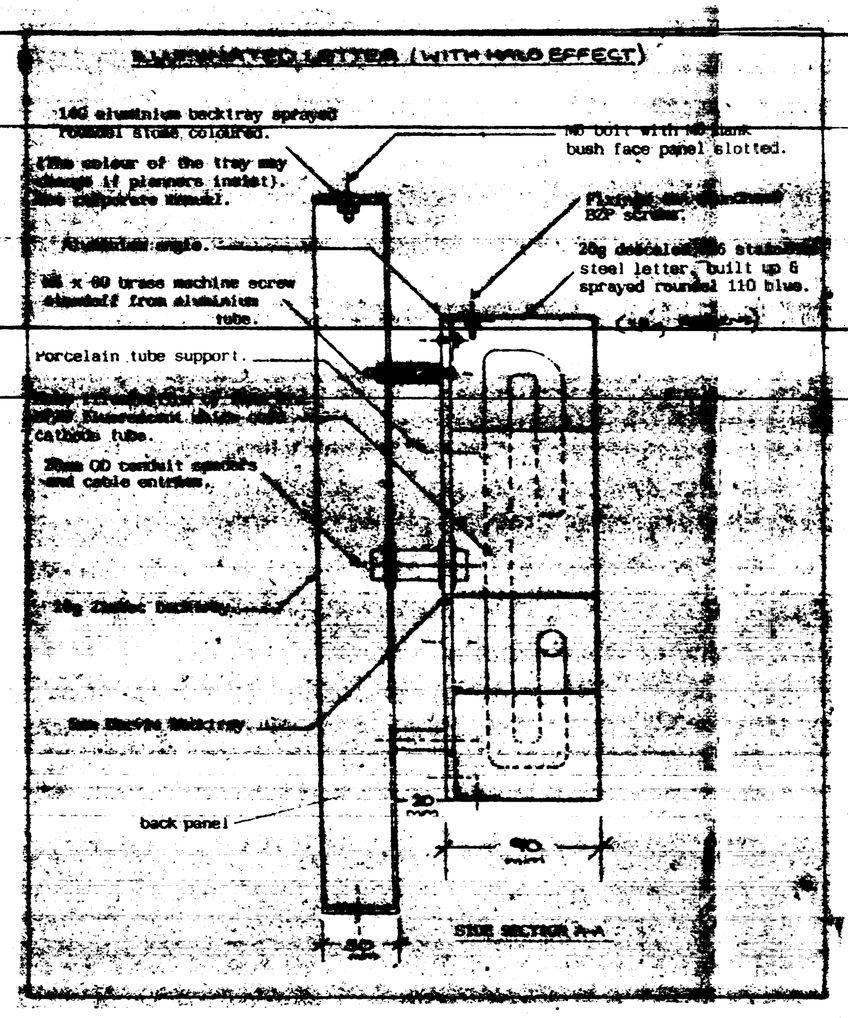



EXISTING SIGNAGE

signspecialists (southern) ltd.

Valley House,
Lea Valley Trading Estate,
Angel Road,
Edmonton
London N18 3HR
Telephone: 081 803 0831
Fax: 081 807 5246

client MIDLAND BANK PLC.
site 59. HIGH ST, HOLBEACH, LINCOLNSHIRE.
title PROPOSED SIGNAGE
date 13.10.92 scale 1:25
drawn
w/o n° 5460 chkd
drawing number. B/LT/2089/-1 REV

POLYDRAFT 922797