





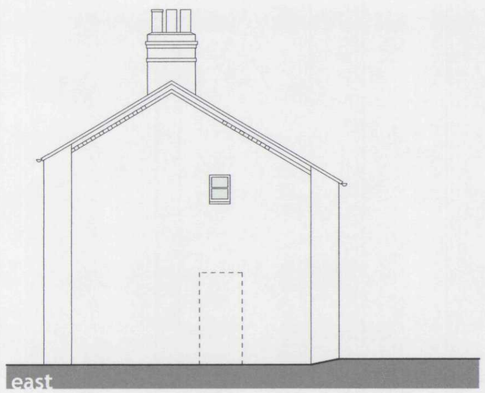


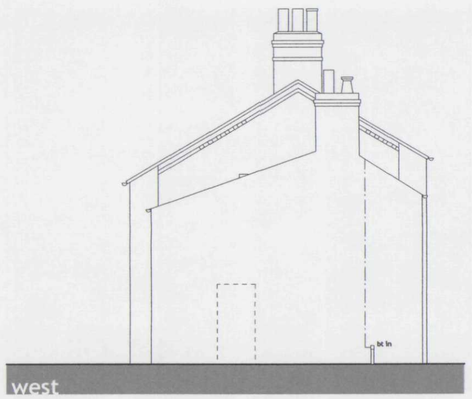


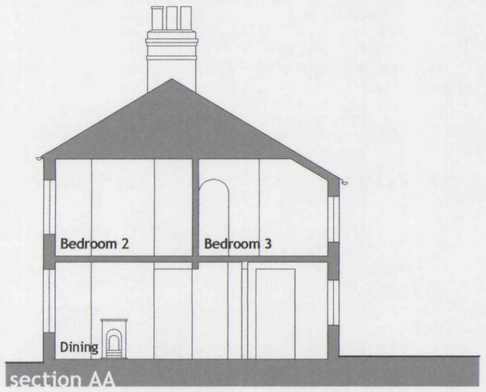


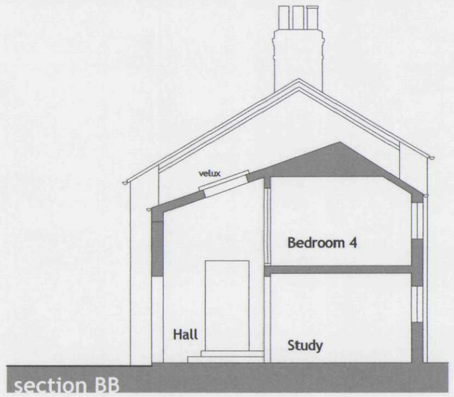




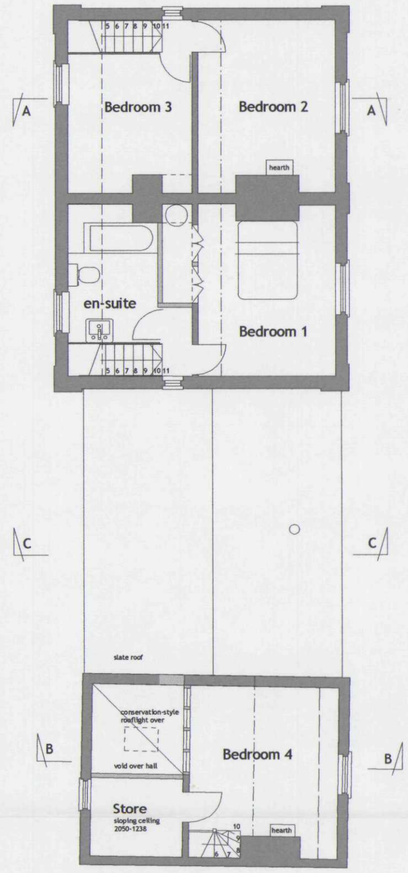

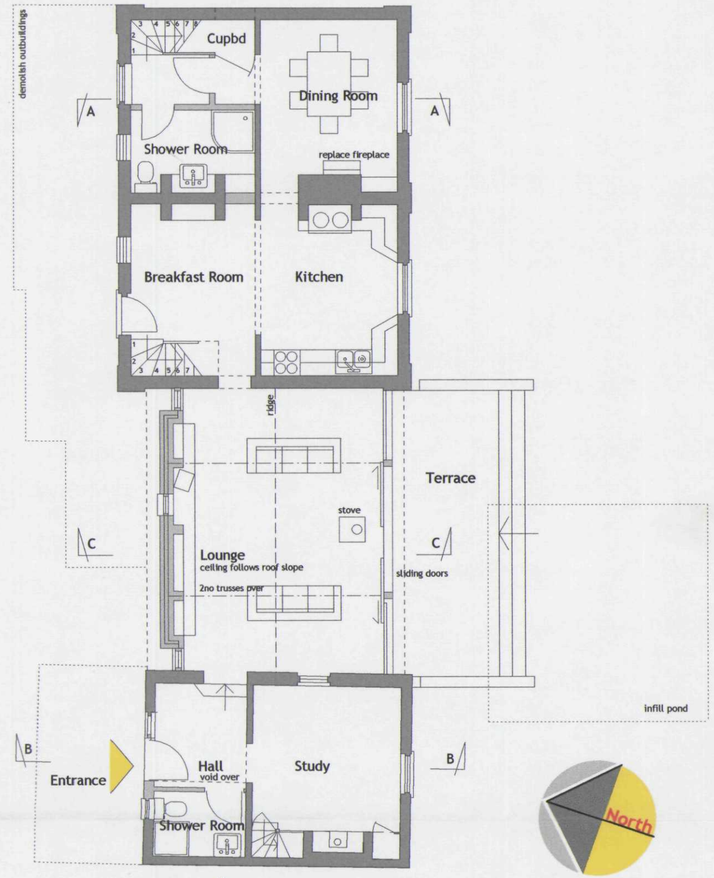

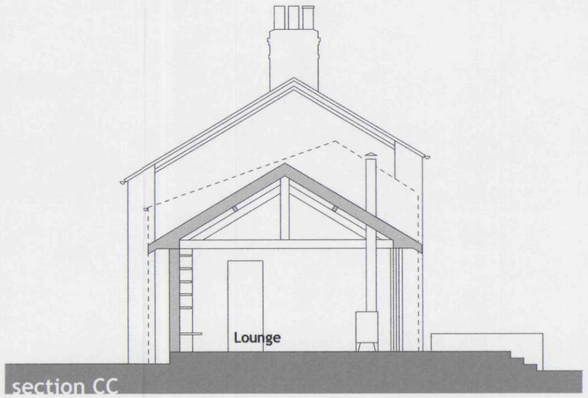

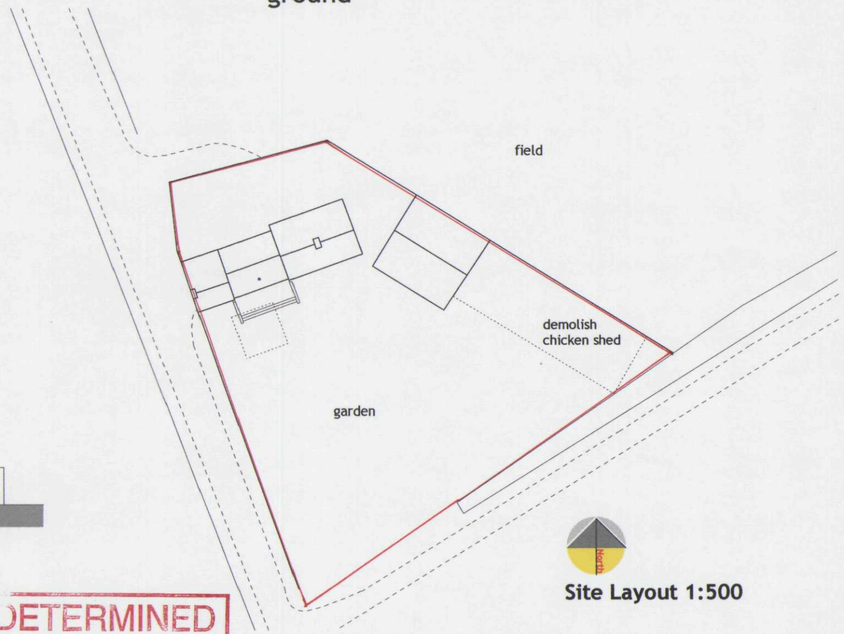

SHDC
PLANNING & DEVELOPMENT
10 SEP 2003
Ref. 110/03

DETERMINED PLAN

rev A 28.08.03 Boarding removed, shower room, pond

John Retchless architect

Alterations to Christie Cottage, Holbeach St Marks
for RP Worth & Son Ltd

Proposed

scale 1:100, 1:500 drawn JR date Aug 03 dwg no 110.06 rev A

©John Retchless Dip Arch RIBA . Studio . 65 The Chase . Leverington Road . Wisbech . Cambs . PE13 1RX
tel/fax: 01945 588944 email: info@johnretchless.com