




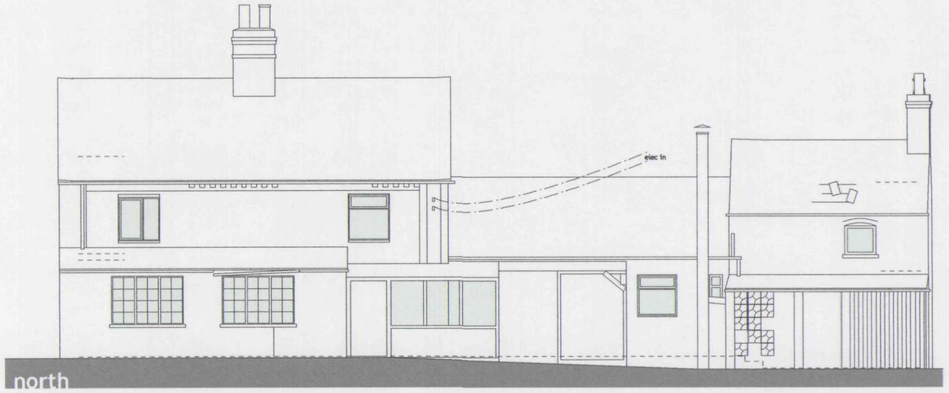


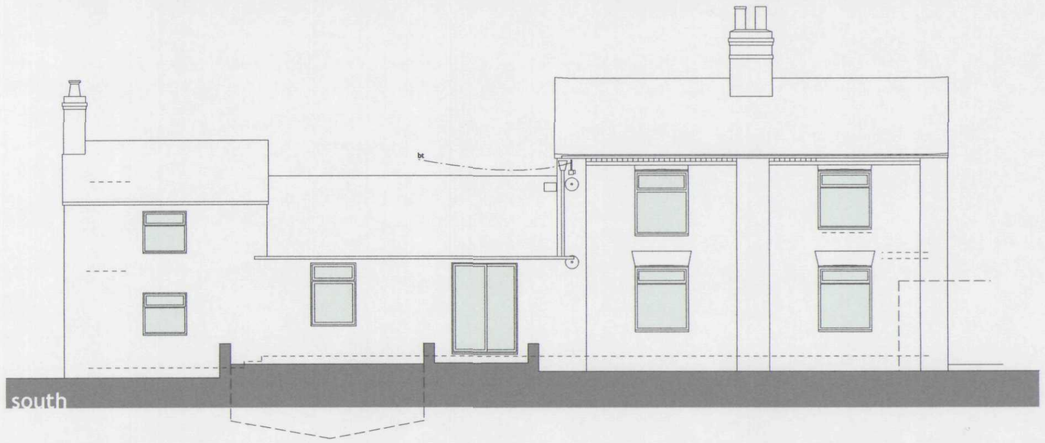


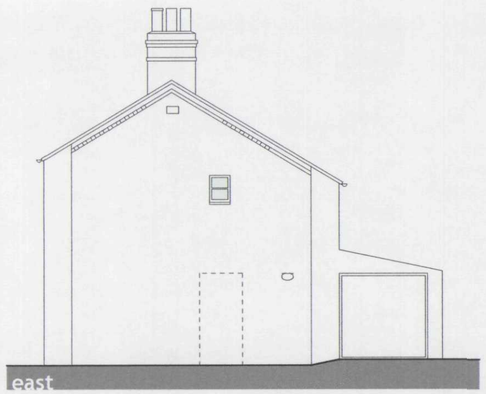


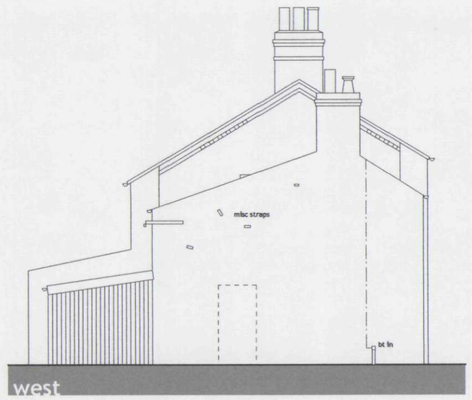


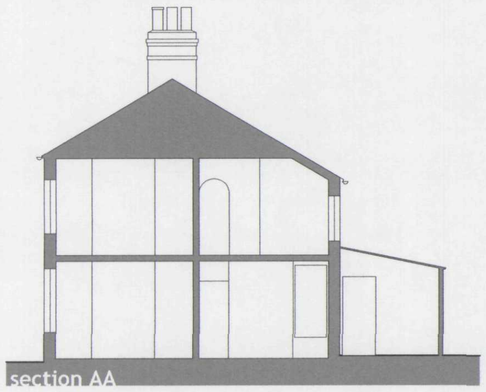

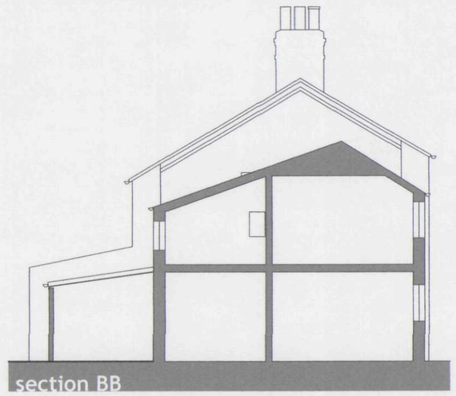

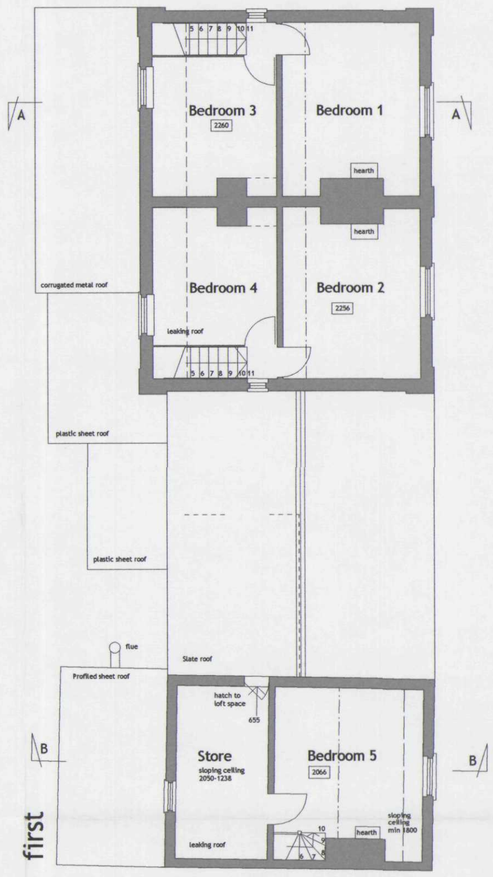

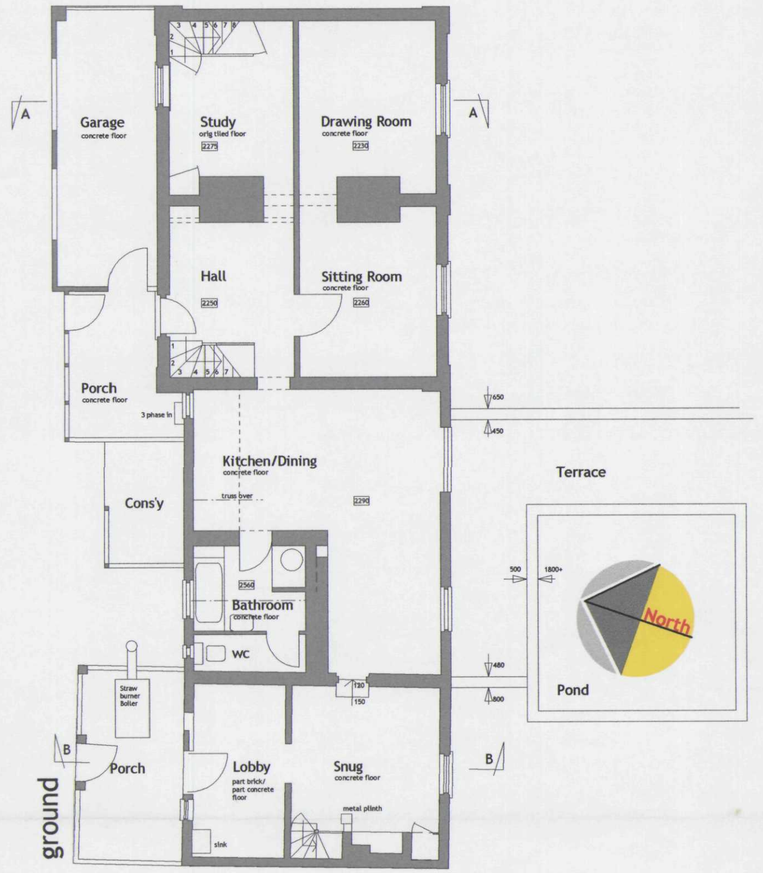

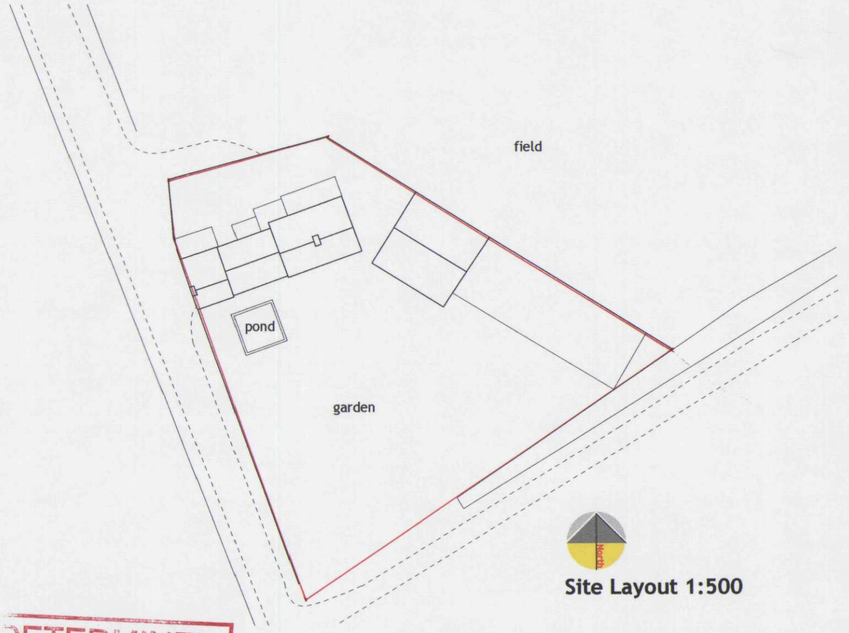

Site Layout 1:500

SHDC
PLANNING & DEVELOPMENT
10 SEP 2003
Ref. 110/03

DETERMINED
PLAN

Alterations to Christie Cottage, Holbeach St Marks
for RP Worth & Son Ltd

Existing

scale 1:100, 1:500 drawn JR date Aug 03 dwg no 110.05 rev 0

©John Retchless Dip Arch RIBA . Studio . 65 The Chase . Leverington Road . Wisbech . Cambs . PE13 1RX
tel./fax: 01945 588944 email: info@johnretchless.com