
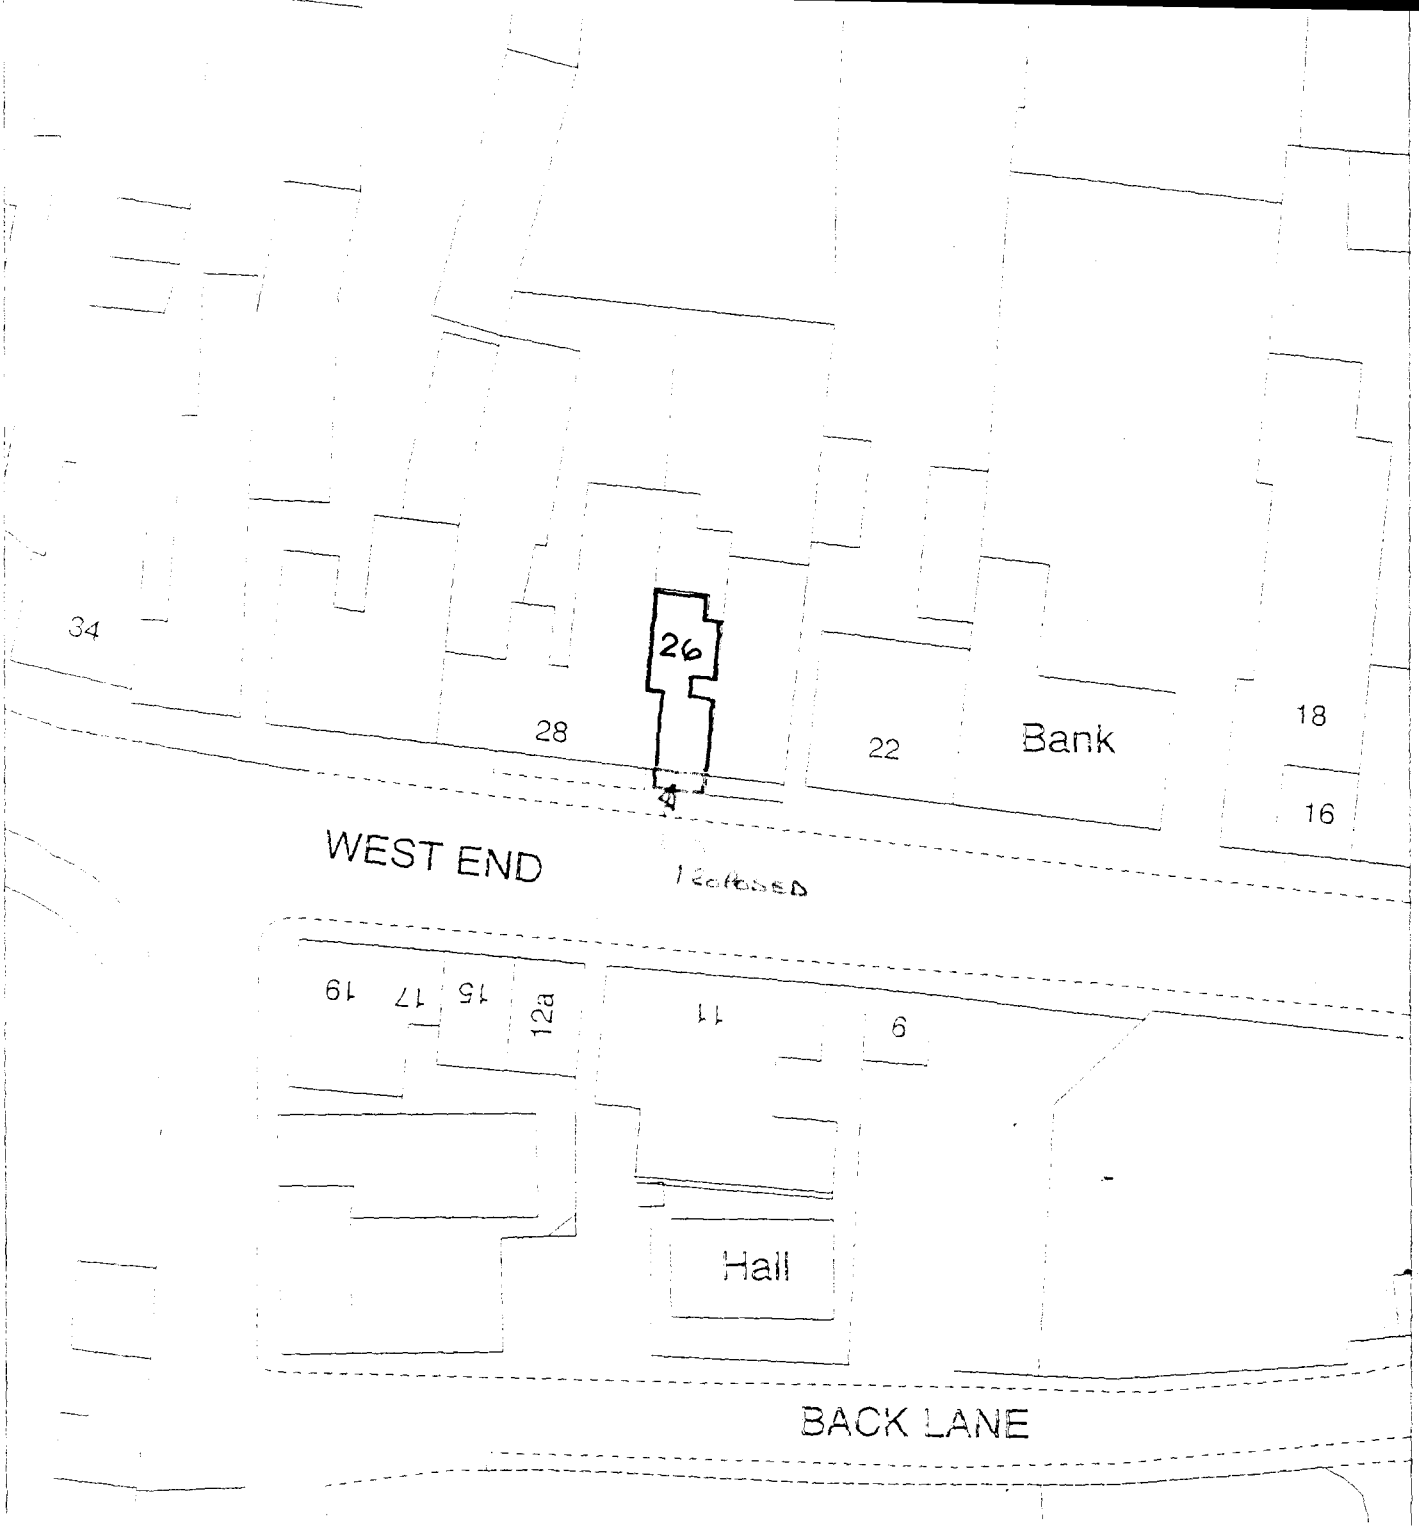


PROPOSED REPLACEMENT SHOPFRONT

1:500 BLOCK PLAN GA3

26 WEST END HORNCASTLE.

SHDC
Planning & Development
09 0[illegible] 2
Rec 1/13/09

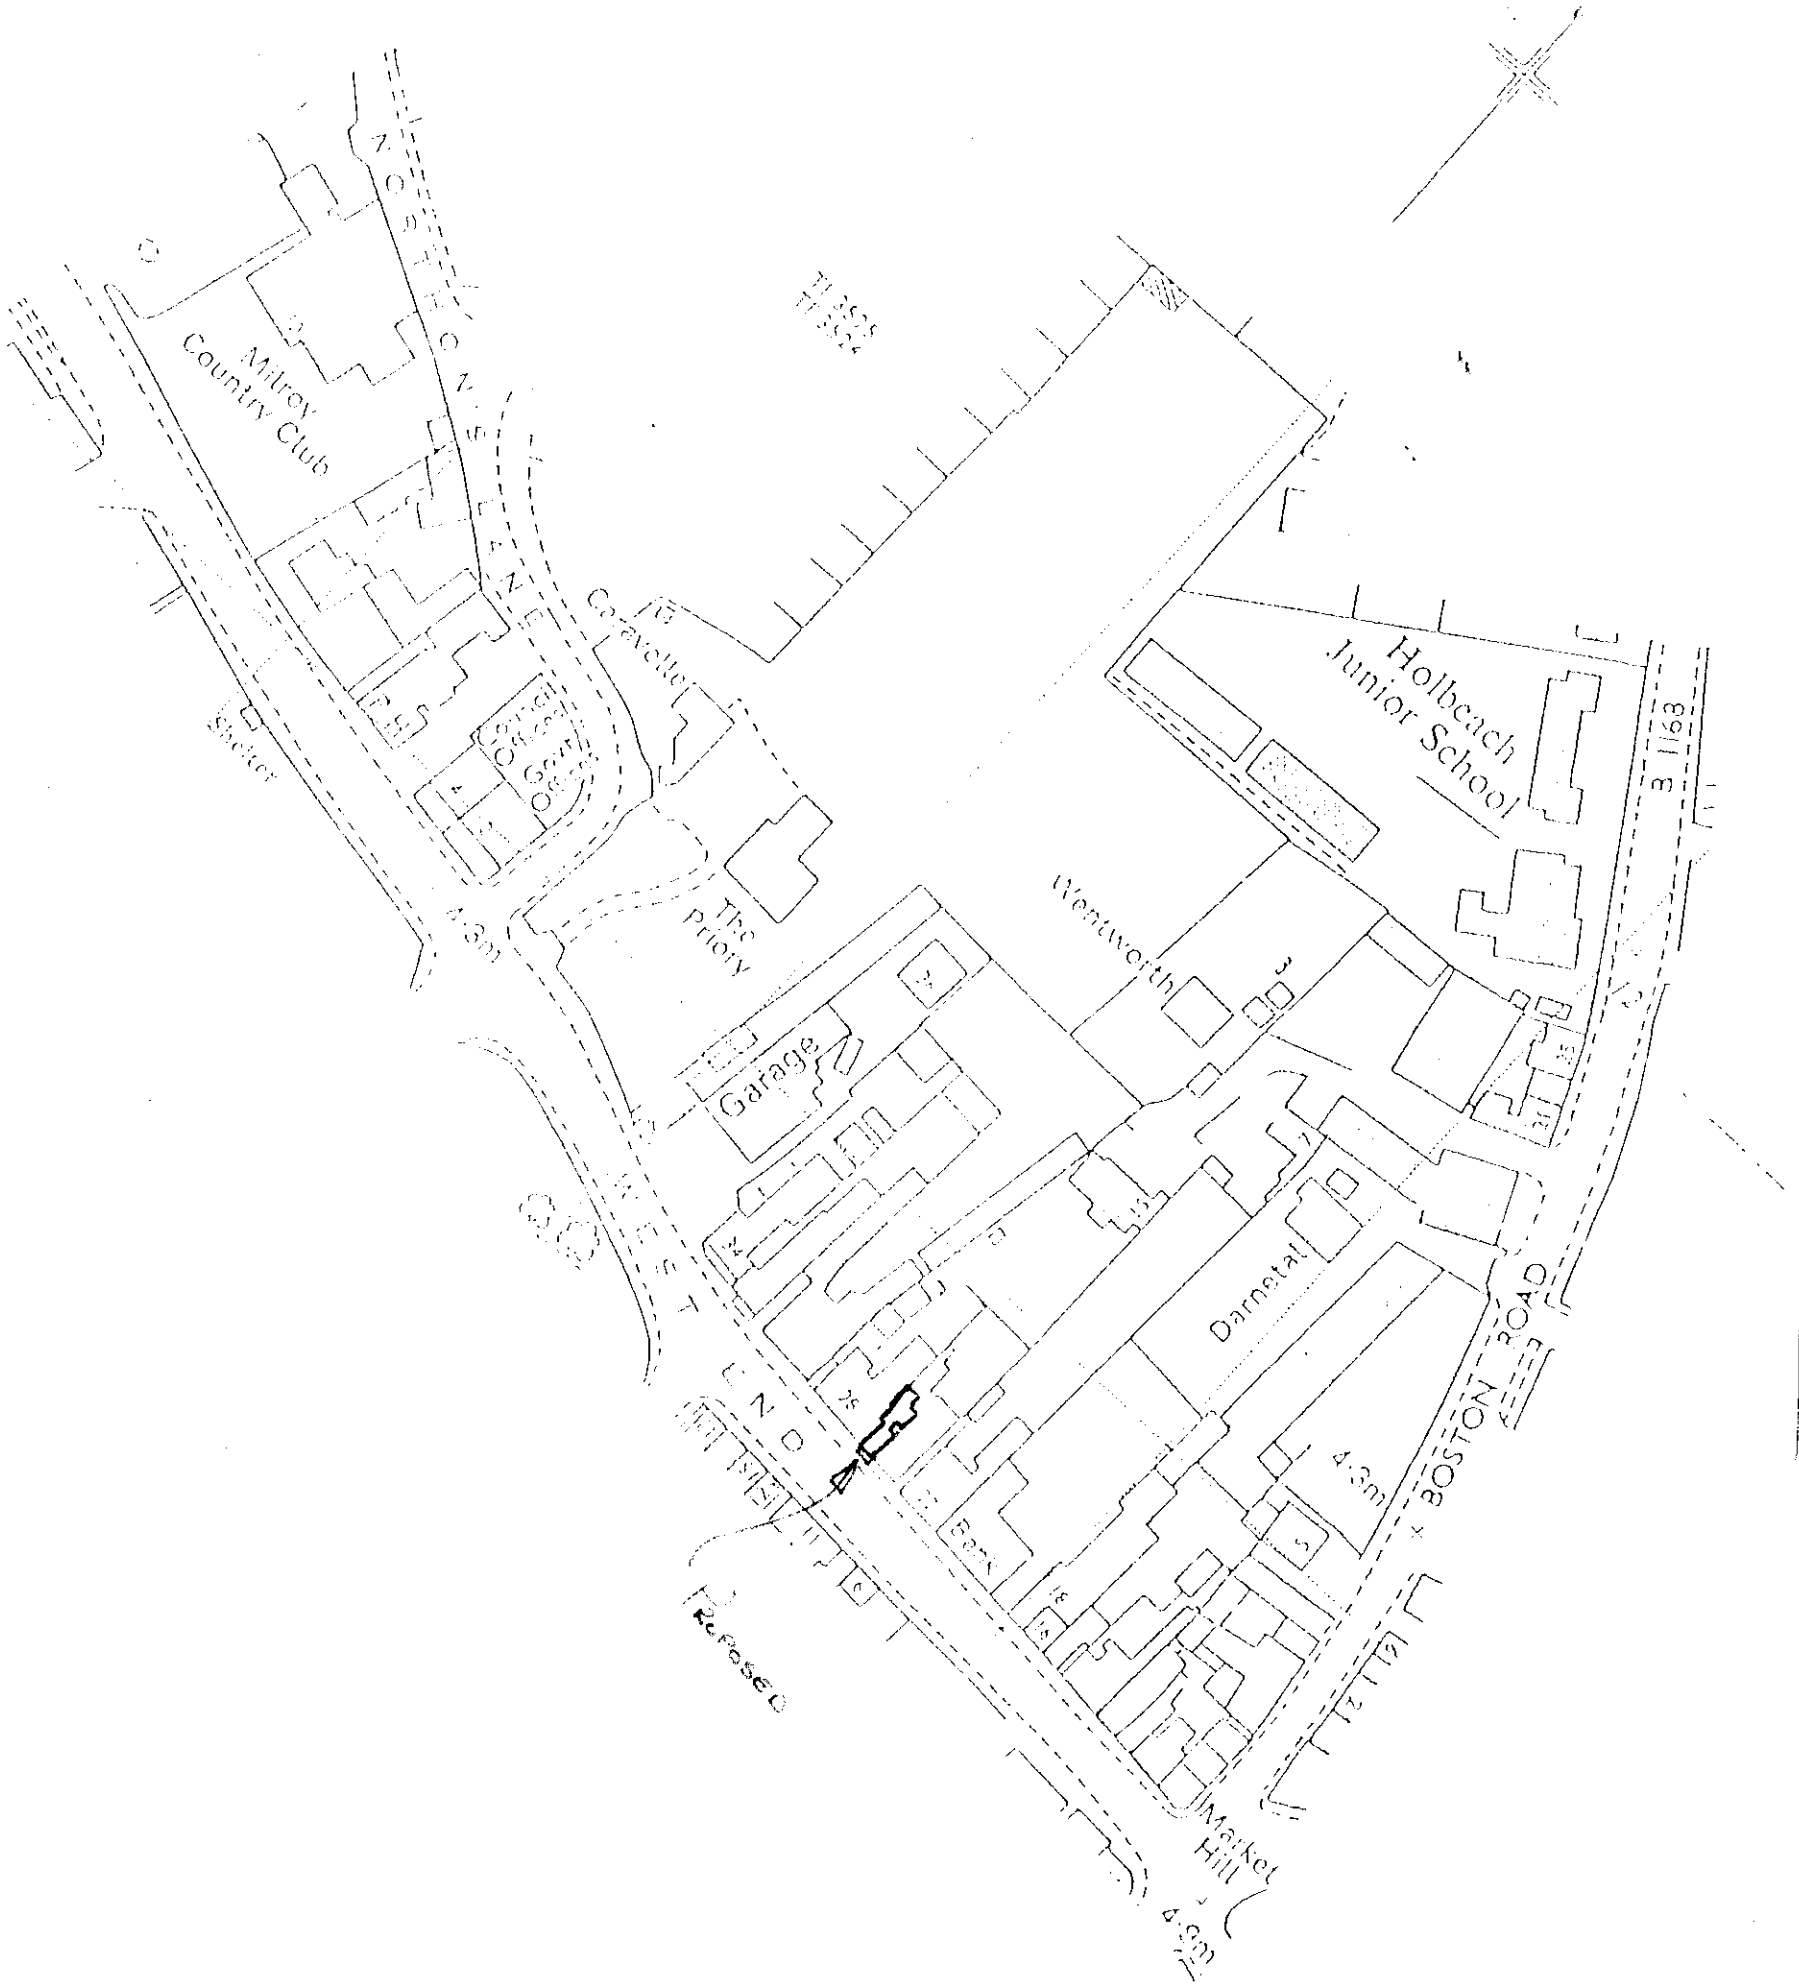


PROPOSED REPLACEMENT SHOPFRONT

1:1250 LOCATION PLAN

DRAWING GA2.

26 WEST END HOLBEACH


SHDC
Planning & Development
09 OCT 2002
Ref 1115/02

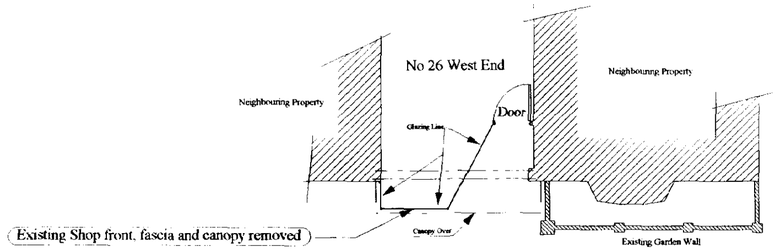

Existing Plan




Existing Frontal Elevation

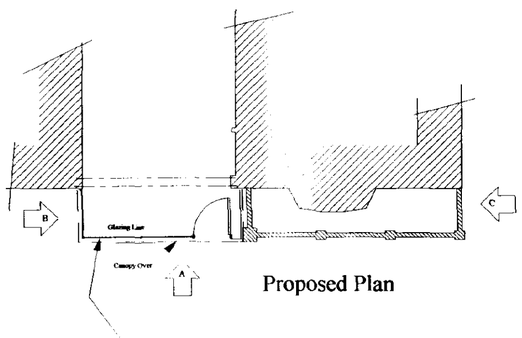


Proposed Plan


Shop Front, Fascia and Canopy replaced

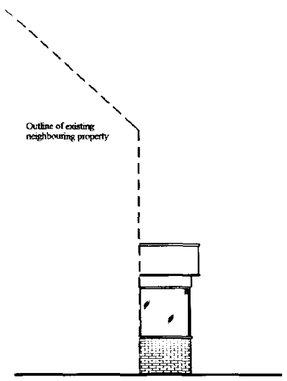


View on "B"

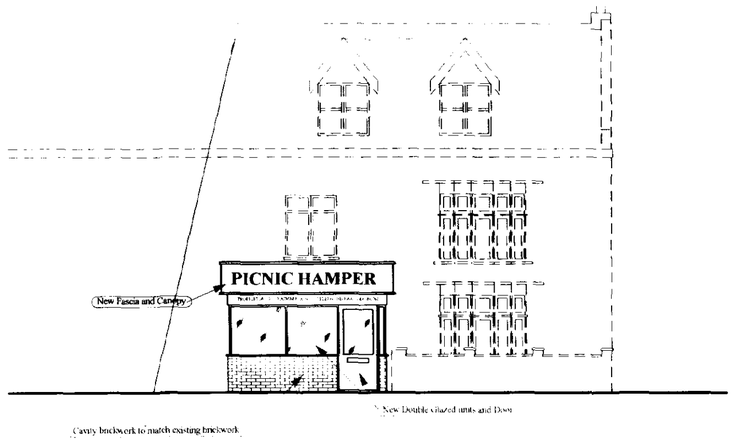

Proposed Frontal Elevation
(View on "A")

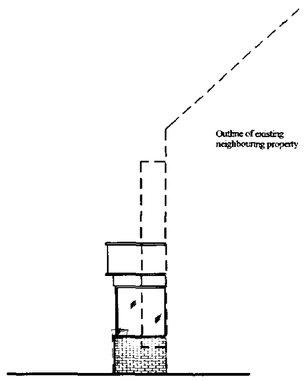

Section on "C"

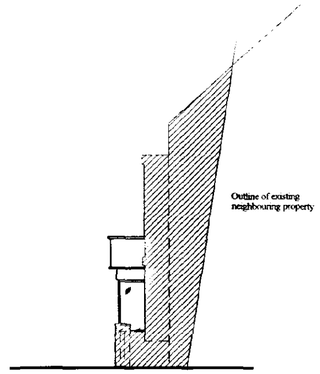

View on "C"

NDC
Planning Development
09 OCT
Ref 1113/a

REVISION	DATE	DESCRIPTION


DRAWING TITLE

Proposed Replacement Shopfront

Client	T M TRUSTEE'S LTD		
Contract	PICNIC HAMPER		
Address	26 West End, Holbeach.		
DRAWN	rpsc	DATE	OCTOBER 2002
CHKD		DATE	
SCALE	1:100		
ISSUE			

Drg. No. GA1 Revision 0


R P S Construction
Kingston Lodge, Jekils Gate, Fleet Fen, Holbeach
Lincolnshire. PE12 8QS
Telephone:(01406) 424406 Facsimile(01406) 426260
E.mail Address - RPS@rpsconstruction.co.uk

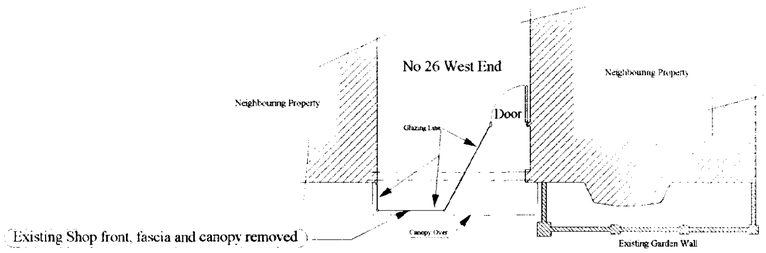

Existing Plan




Existing Frontal Elevation

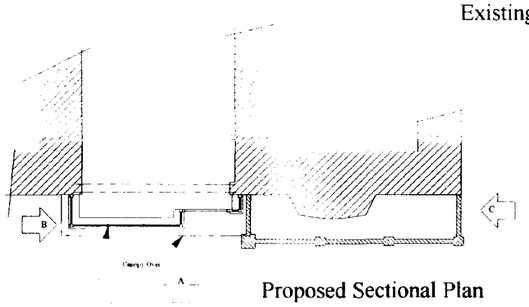


Proposed Sectional Plan


Shop Front, Fascia and Canopy replaced

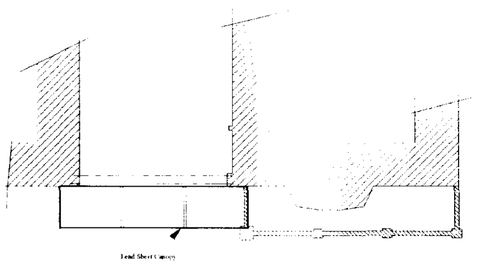

Proposed Roof Plan

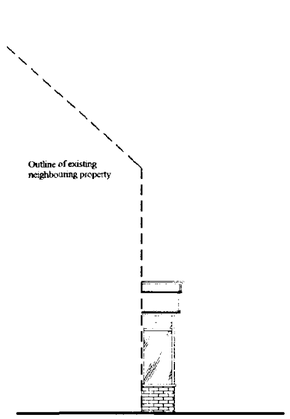


View on "B"

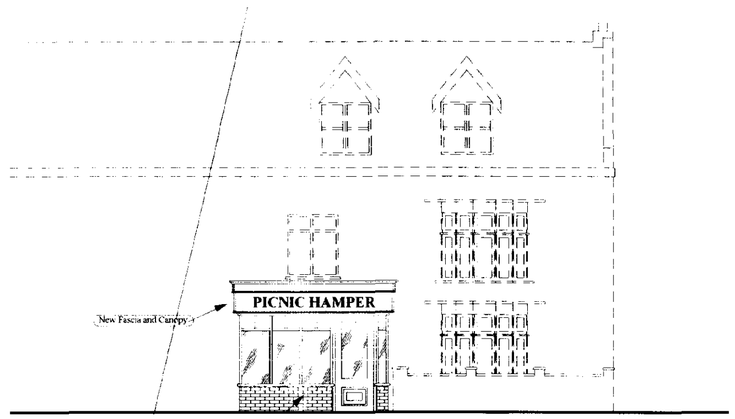

Proposed Frontal Elevation
(View on "A")

Materials

Timer framed double glazed windows,
all timberwork painted
Door to be half glazed solid timber door and frame
New Fascia and Soffit, all timber

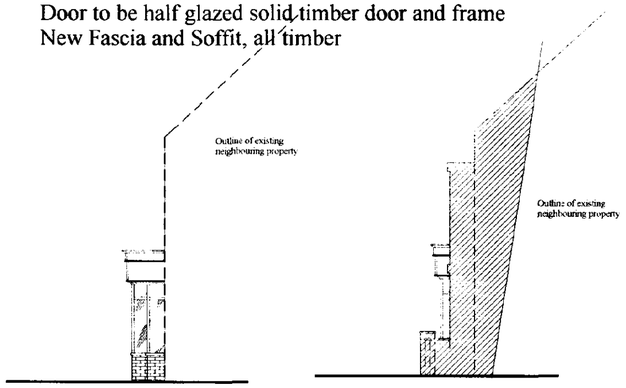

Section on "C"

View on "C"

DETERMINED PLAN

AMENDED PLAN
Ref.

SHDC
Planning & Development
04 DEC 2002
Ref 1113/02

B	December 2002	Fascia Altered
A	November 2002	Fascia and Shop Front Design Altered

DRAWING TITLE

Proposed Replacement Shopfront

Client	T M TRUSTEE'S LTD			
Contract	PICNIC HAMPER			
Address	26 West End, Holbeach.			
DRAWN	rpsc	DATE	OCTOBER 2002	
CHKD		DATE		
SCALE	1:100			

Drg. No. GA1 Revision B

R P S Construction
Kingston Lodge, Jekils Gate, Fleet Fen, Holbeach
Lincolnshire. PE12 8QS
Telephone:(01406) 424406 Facsimile(01406) 426260