


Contractor to check all Dimensions on site prior to ordering materials / commencing work.
Do Not Scale from this Drawing - If in doubt then please ask


BUILDING CONTROL SPECIFICATION

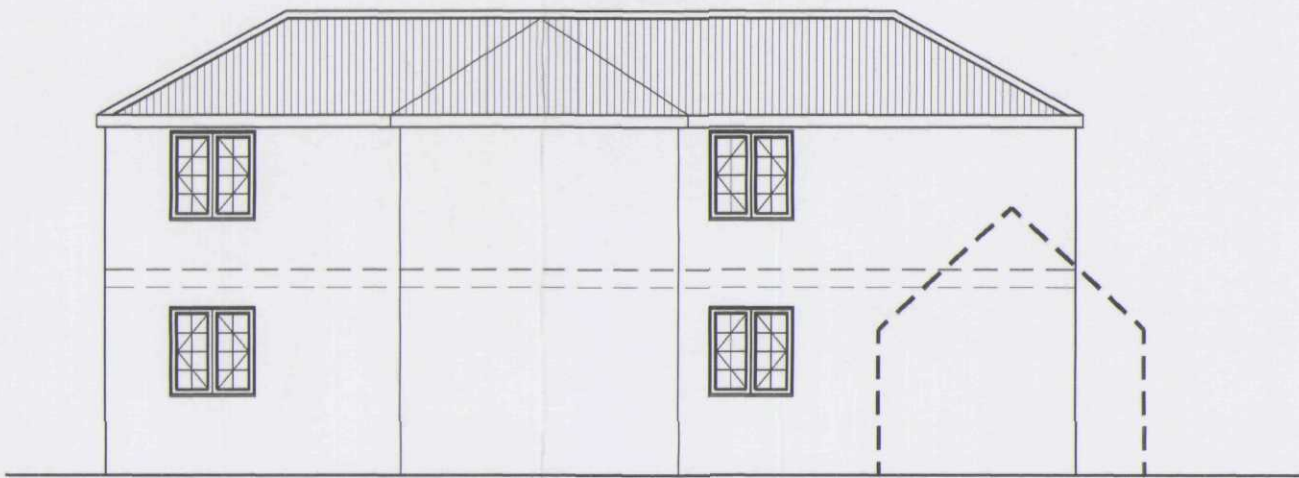


PROPOSED HOUSE / BARN SIDE ELEVATION
Scale 1:100



EXISTING BARN SIDE ELEVATION
(From within Courtyard)
Scale 1:100

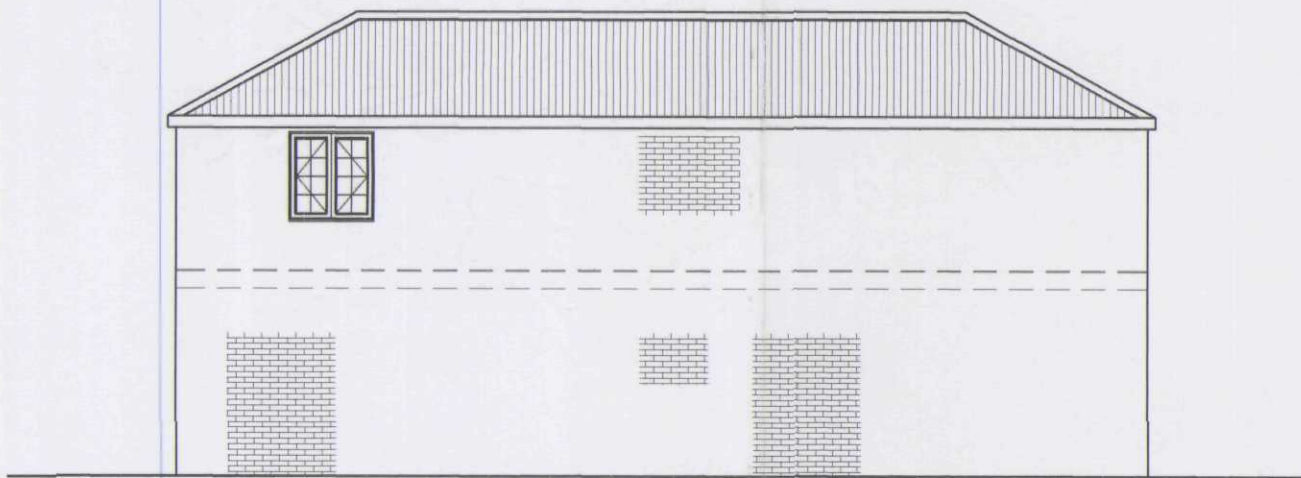

EXISTING BARN SIDE ELEVATION
Scale 1:100

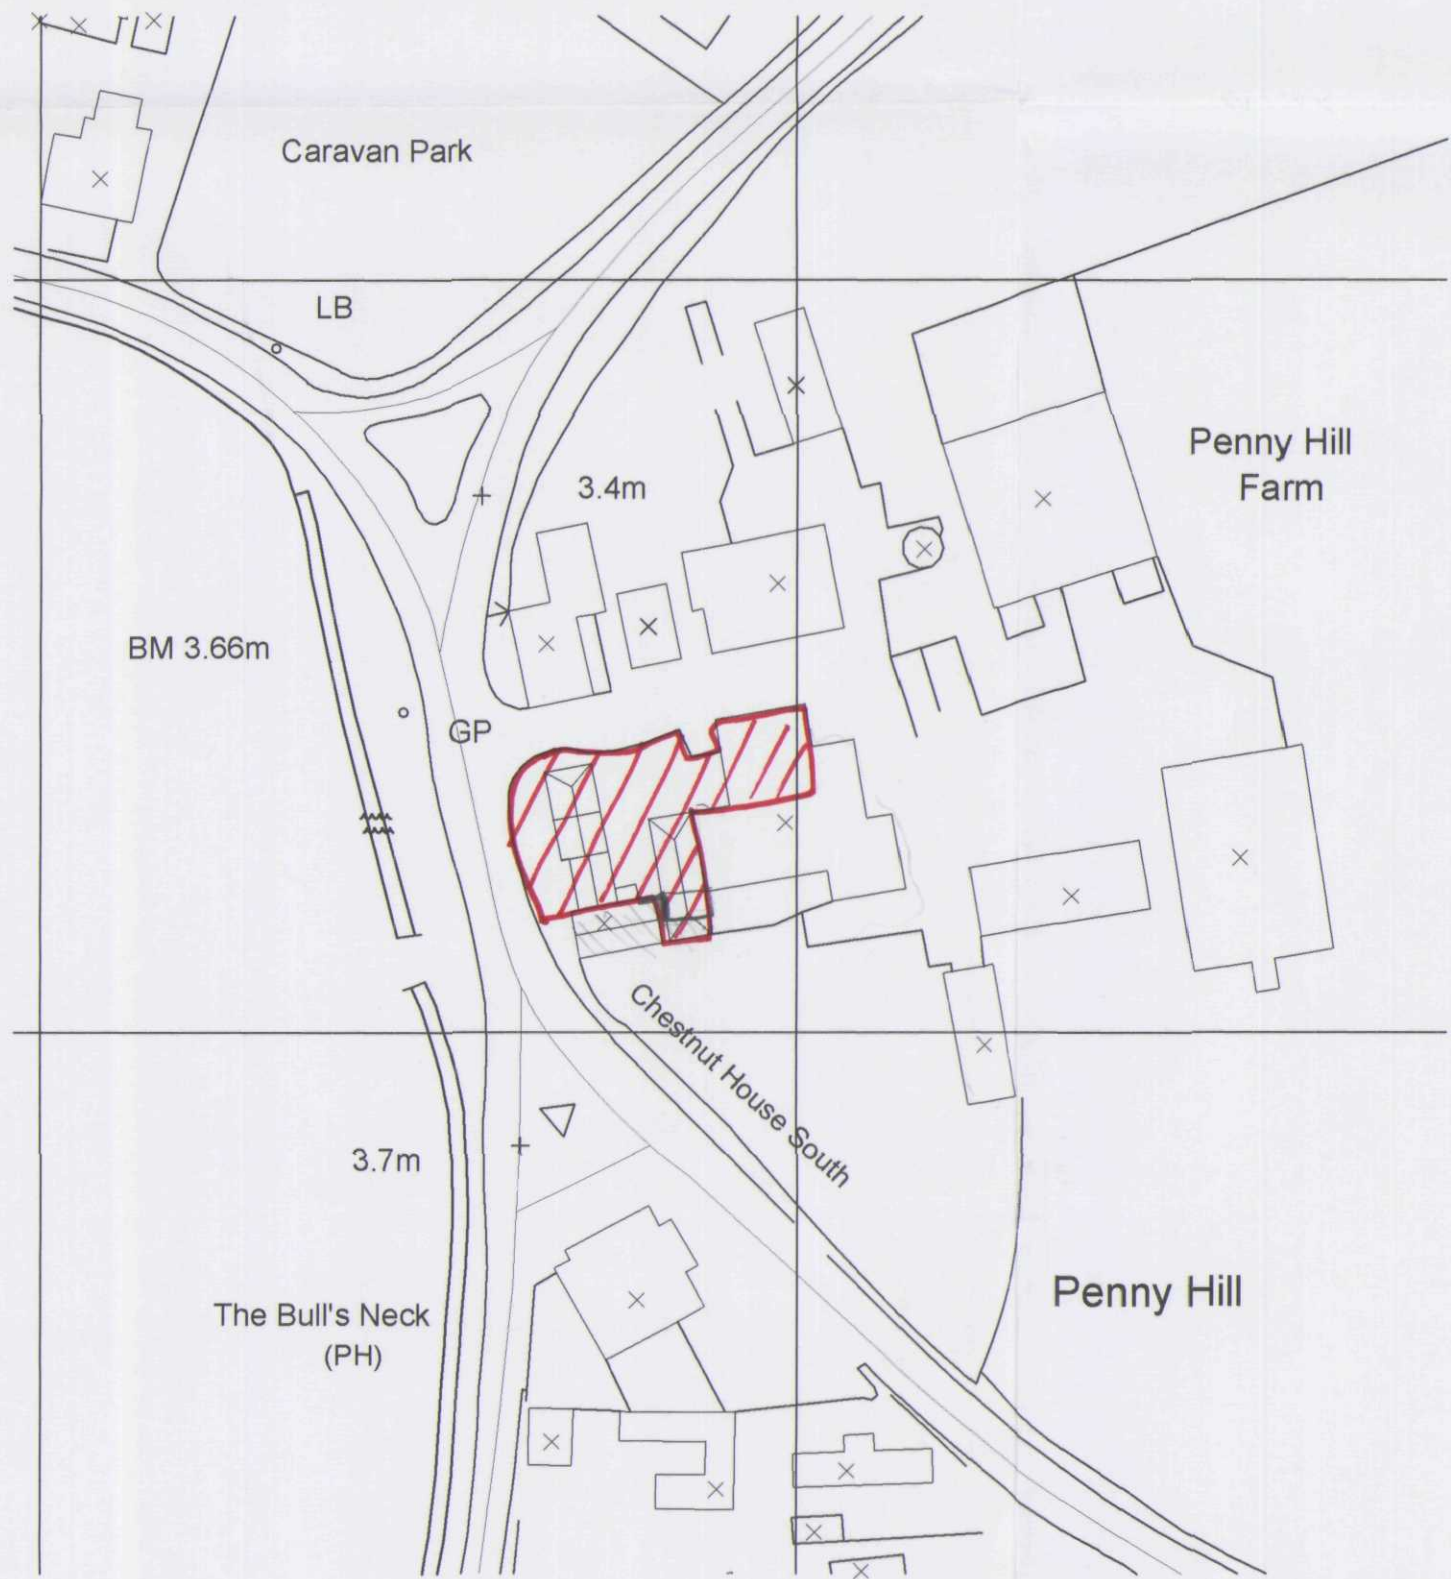

LOCATION PLAN
Scale 1:1000

Superseded

SHDC
PLANNING & DEVELOPMENT
11 SEP 2003
Ref. 115/03

REV DESCRIPTION:

GENERAL CONDITIONS
Contractors are responsible for checking all dimensions on site when work commences and before ordering any materials. Any discrepancies should be brought to the attention of the Client for remedial action before commencing further.

All details shown are based on typical site conditions for that area, any abnormal conditions should be brought to the attention of the Client and Local Authority.

The notes shown are mainly to cover the requirements of Building Regulations and should not be treated as full specification.

No allowance has been made for any Structural Calculations, a "SAP" calculation, Soil Investigation or Flood Risk Assessment. If deemed necessary then these will be a chargeable extra. All steel beam sizes shown on drawing are all subject to confirmation from Structural Engineer.

All materials not specified to be of a standard suitable for the work proposed and be fit for purpose. All work to be in accordance with good building practice and all necessary BS codes for Workmanship on Building Sites.

remway design
Plans drawn for Local Authority - Planning permission & Building Control.
3, Rembrandt Way
Spalding
Lincs
PE11 3HX
Tel: 07815 112 055
Fax: 01775 766 921
e-mail: jason@remwaydesign.co.uk

Project: Proposed Extension & Barn Conversion

Client: Mr & Mrs L Trevey
Chestnut House North
Penny Hill
Washway Road, Holbeach
PE12 8DN

Date: aug'03 DRG No: BT.03 REV:

PLANNING PURPOSES ONLY