

BUILDING CONTROL SPECIFICATION

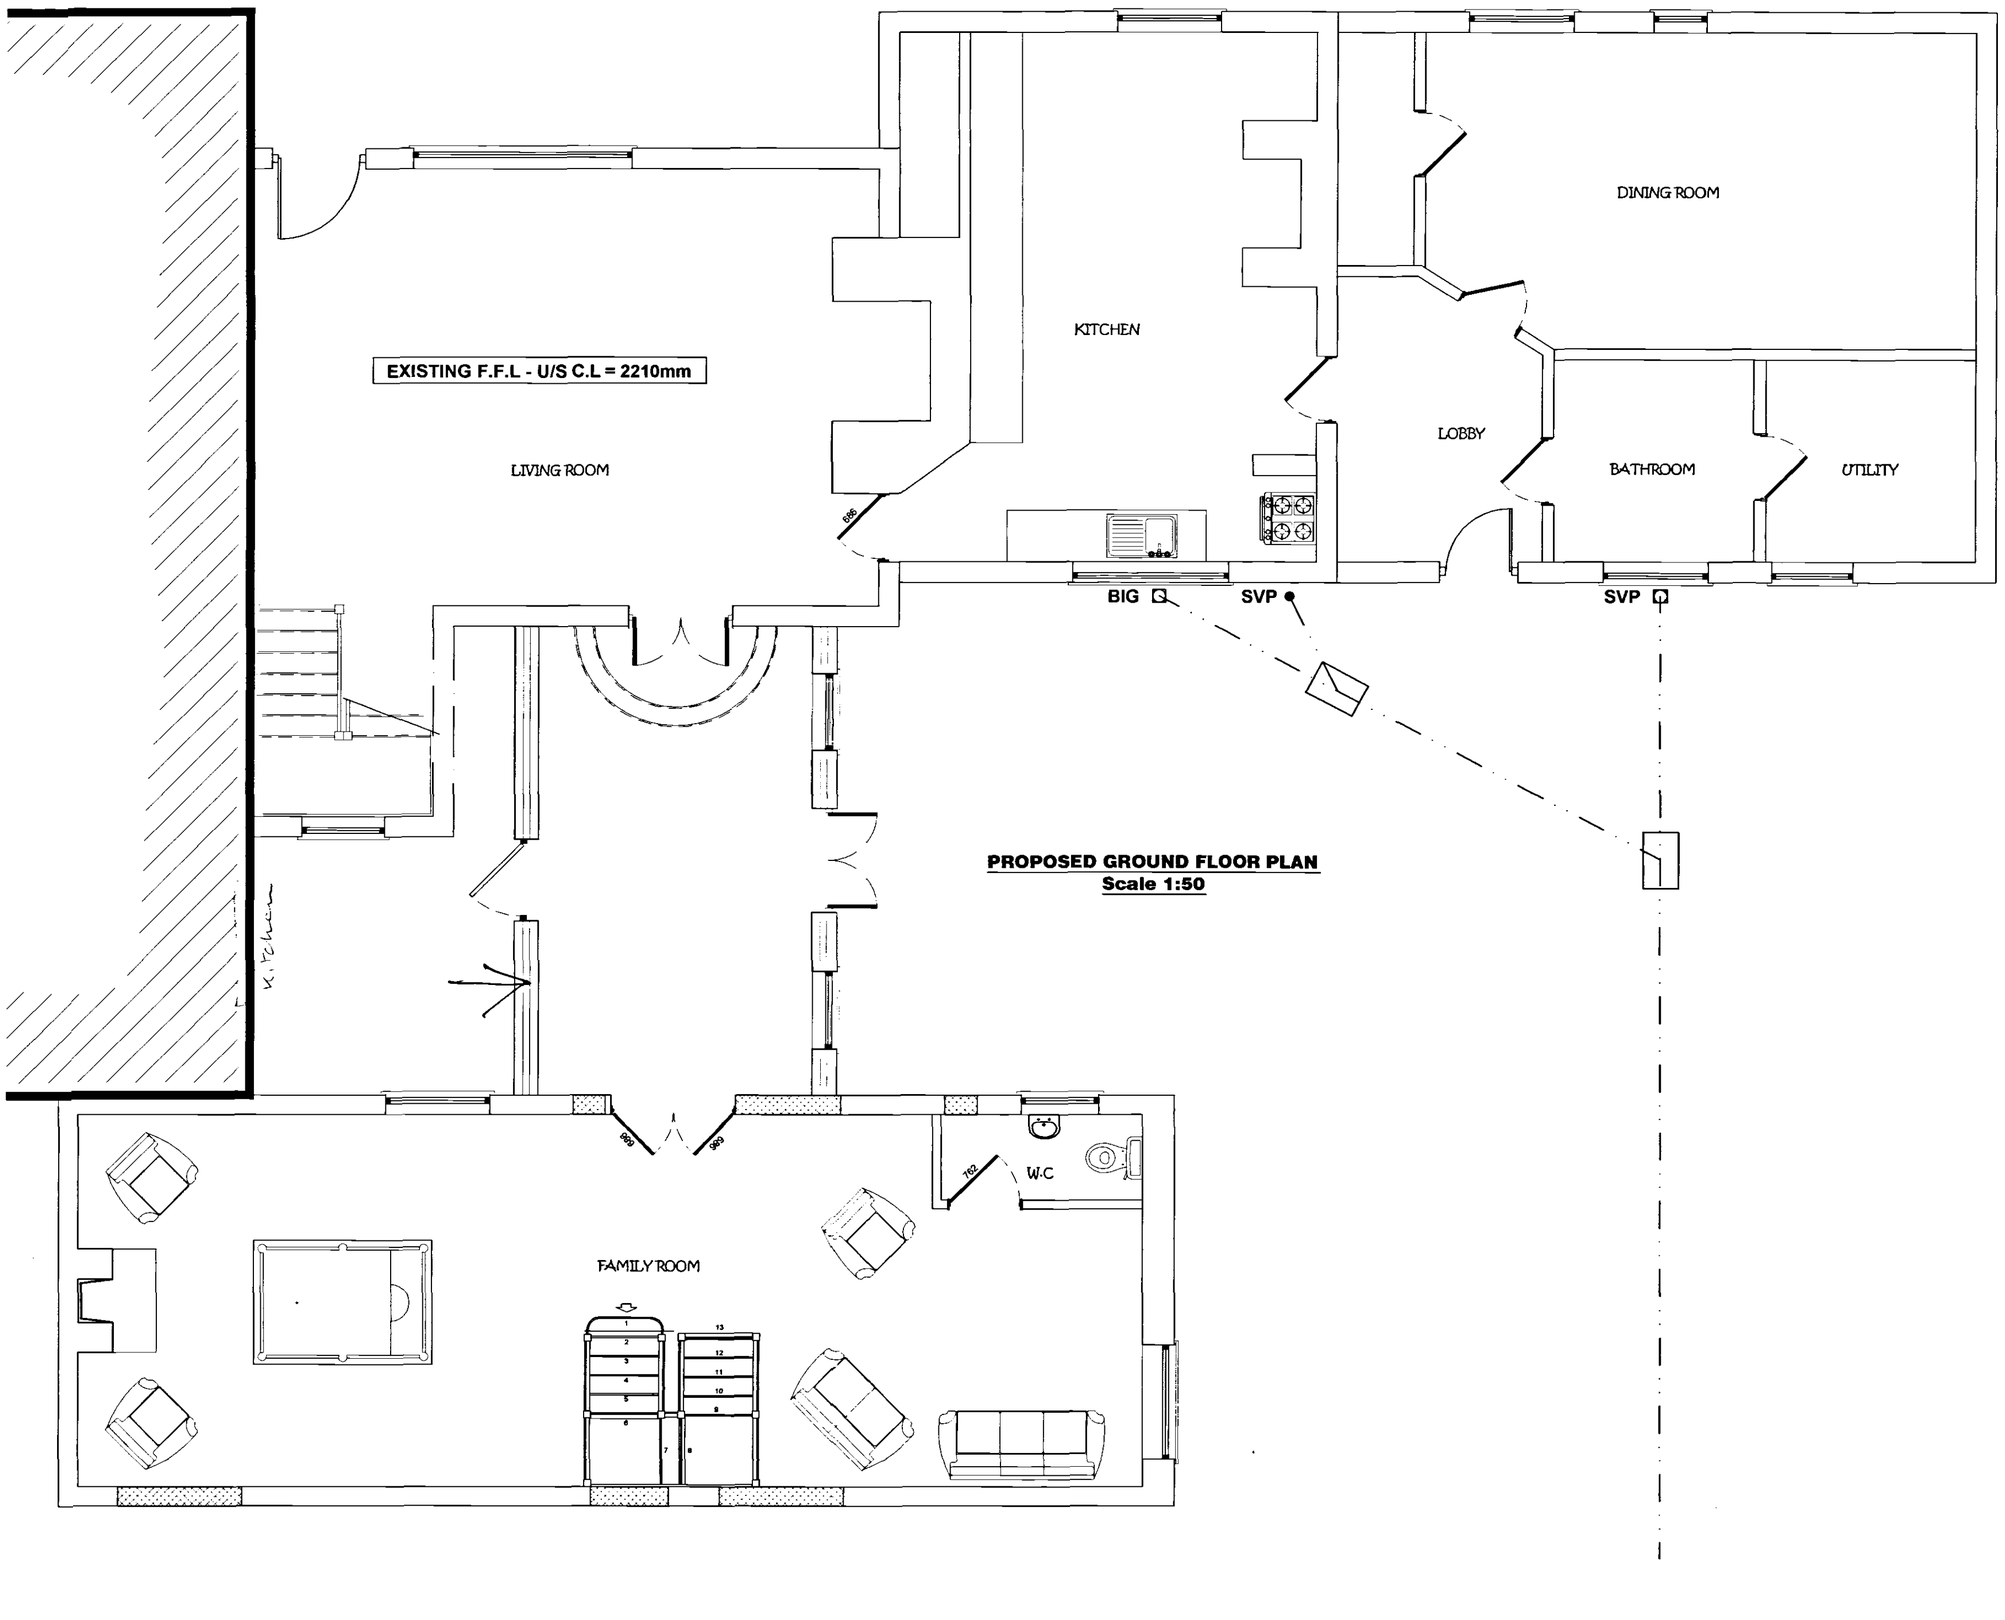

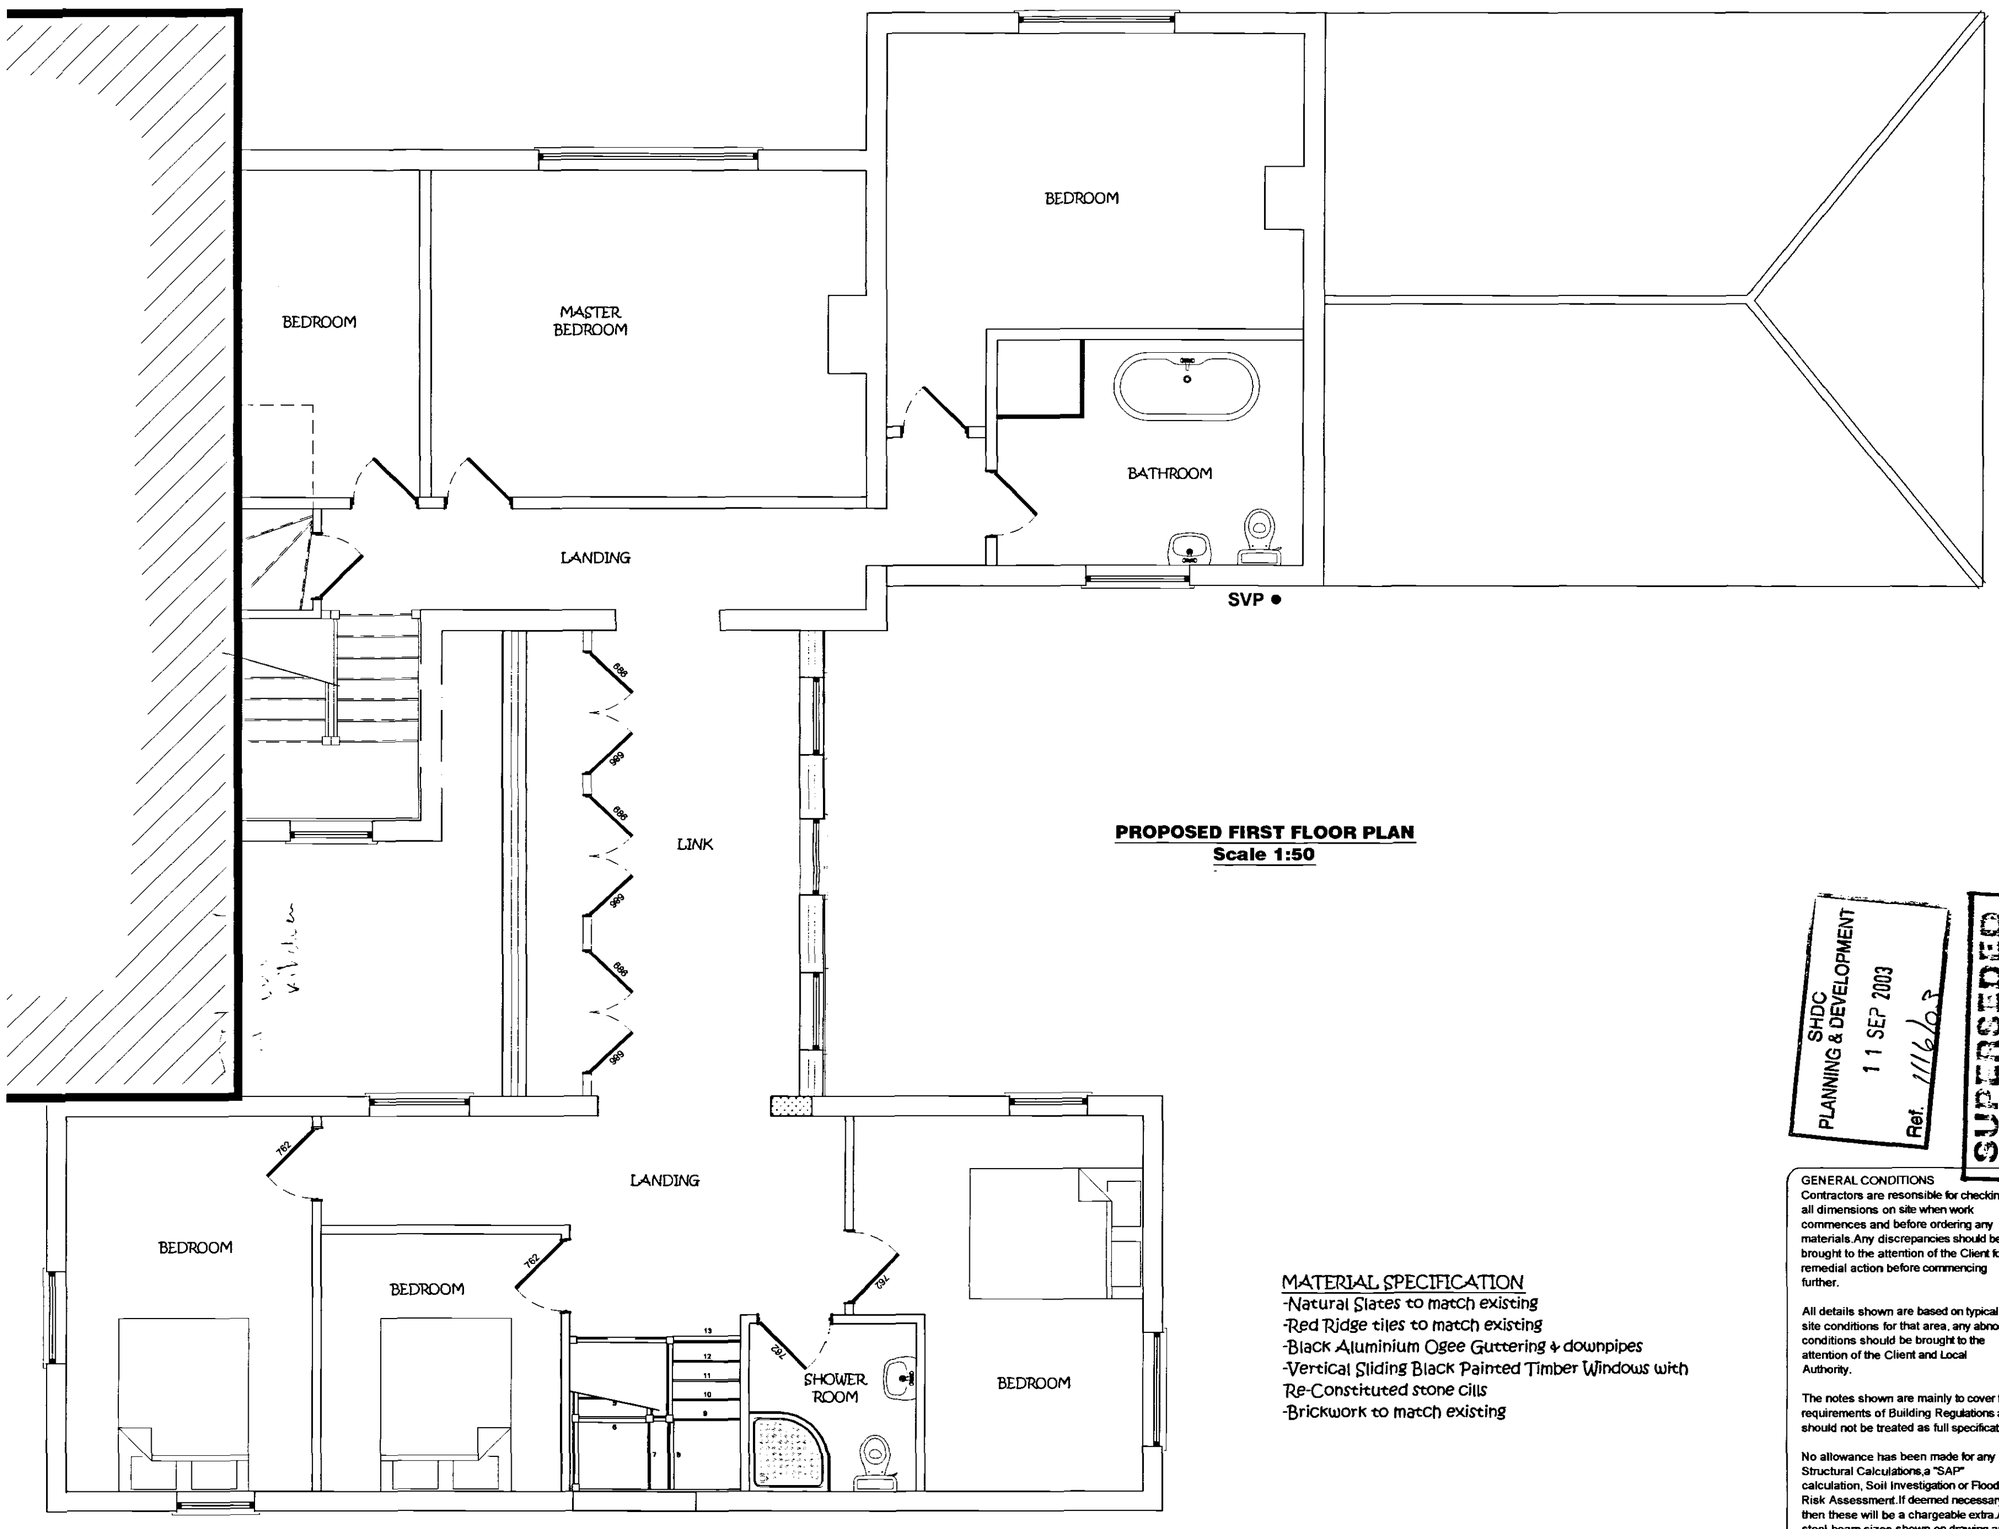

SHDC PLANNING & DEVELOPMENT 11 SEP 2003 Ref. 1116/03

SUPERSEDED

GENERAL CONDITIONS
Contractors are resonsible for checking all dimensions on site when work commences and before ordering any materials.Any discrepancies should be brought to the attention of the Client for remedial action before commencing further.

All details shown are based on typical site conditions for that area, any abnormal conditions should be brought to the attention of the Client and Local Authority.

The notes shown are mainly to cover the requirements of Building Regulations and should not be treated as full specification.

No allowance has been made for any Structural Calculations,a "SAP" calculation, Soil Investigation or Flood Risk Assessment.If deemed necessary then these will be a chargeable extra.All steel beam sizes shown on drawing are all subject to confirmation from Structural Engineer.

All materials not specified to be of a standard suitable for the work proposed and be fit for purpose.All work to be in accordance with good building practise and all necessary BS codes for Workmanship on Building Sites.

MATERIAL SPECIFICATION
-Natural Slates to match existing
-Red Ridge tiles to match existing
-Black Aluminium Ogee Guttering & downpipes
-Vertical Sliding Black Painted Timber Windows with Re-Constituted stone cills
-Brickwork to match existing

PLANNING PURPOSES ONLY

REV DESCRIPTION:

SUPERSEDED

remway design
Plans drawn for: Local Authority - Planning permission & Building Control.
3, Rembrandt Way
Spalding
Lincs
PE11 3HX
Tel: 07815 112 058
Fax: 01775 768 921
e-mail: jason@remwaydesign.co.uk

Project: Proposed Extension & Barn Conversion

Client: Mr & Mrs L Trevey
Chestnut House North
Penny Hill
Washway Road, Holbeach
PE12 8DN

Date: aug'03 | DRG No BT.02 | REV: