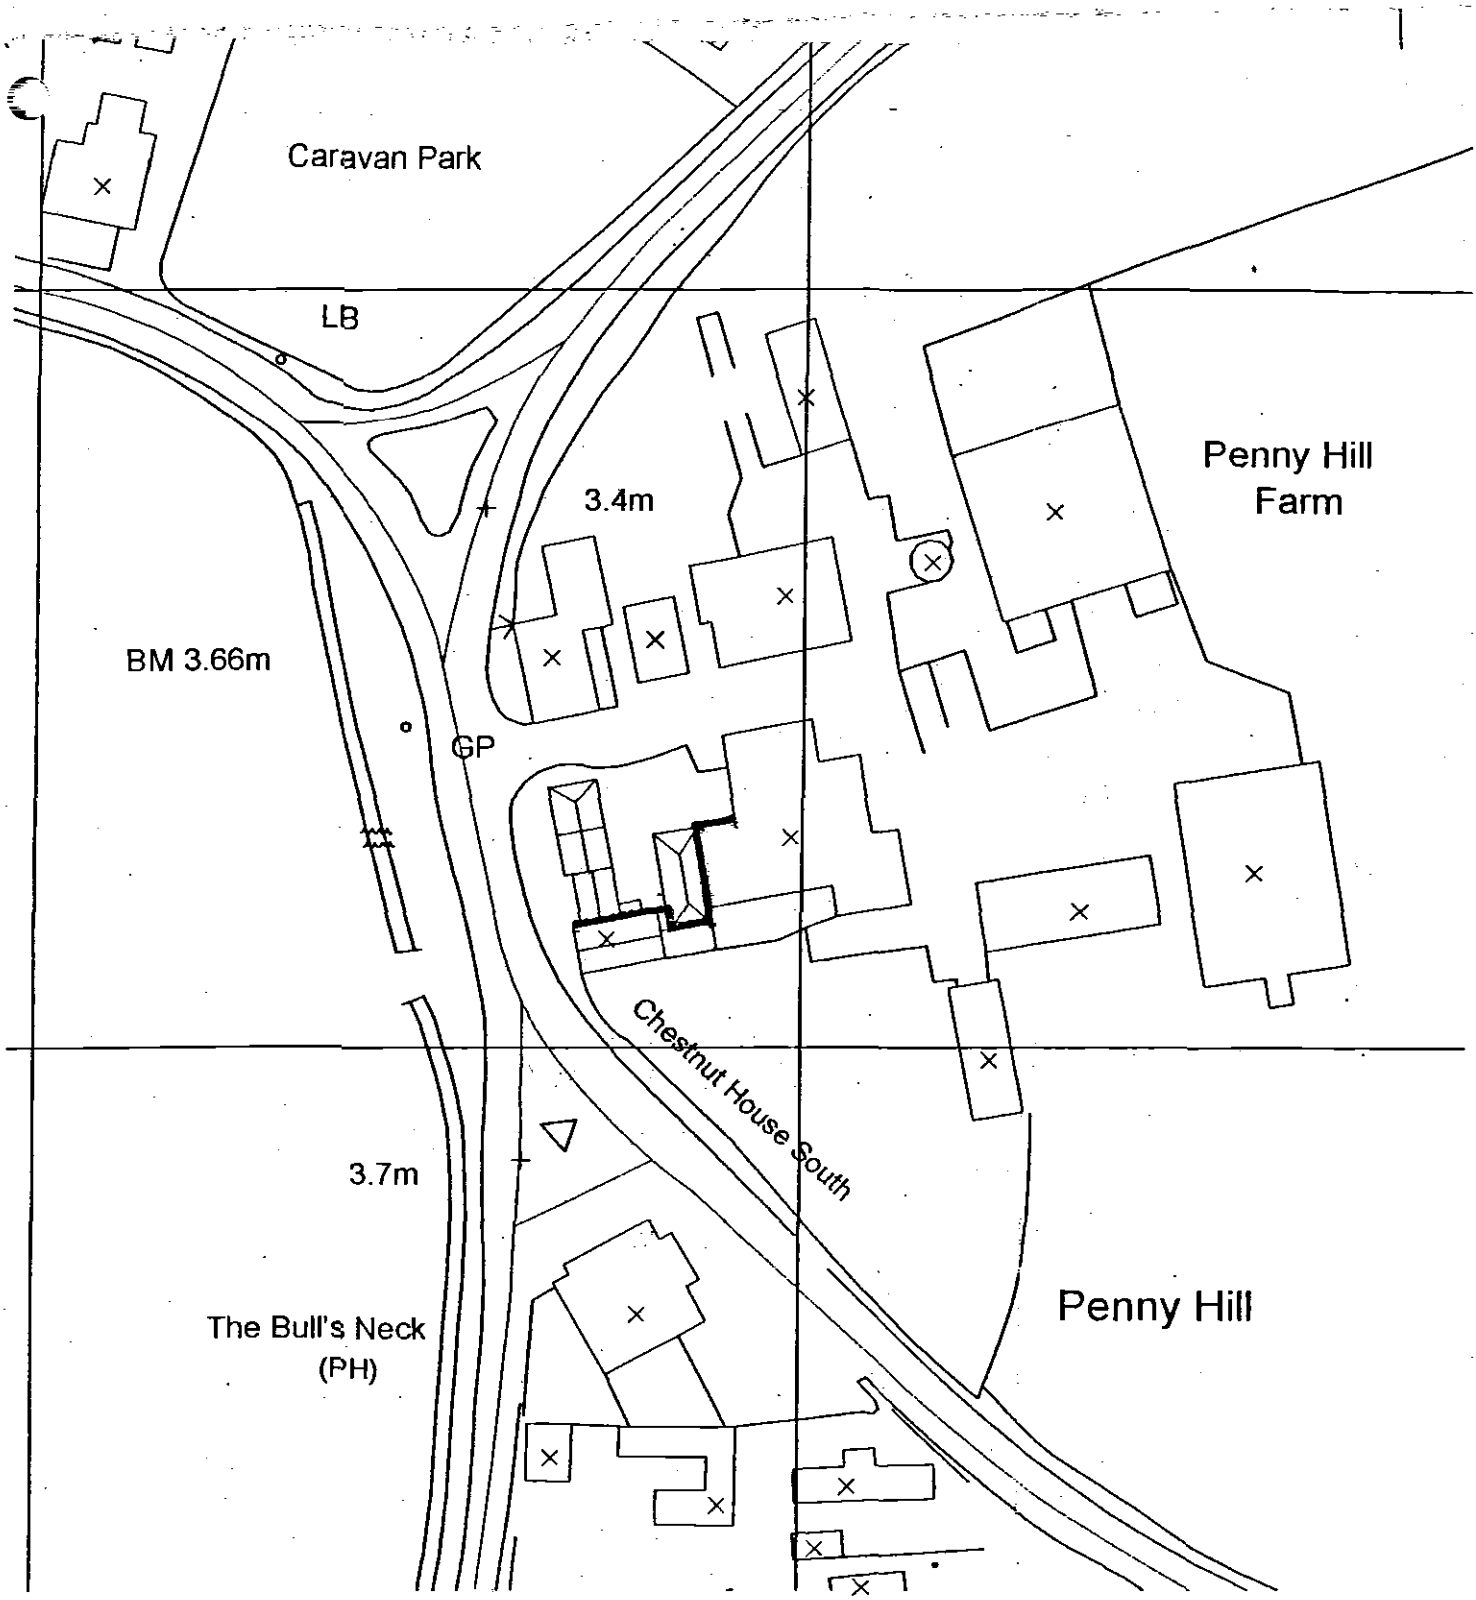


LOCATION PLAN
Scale 1:1000