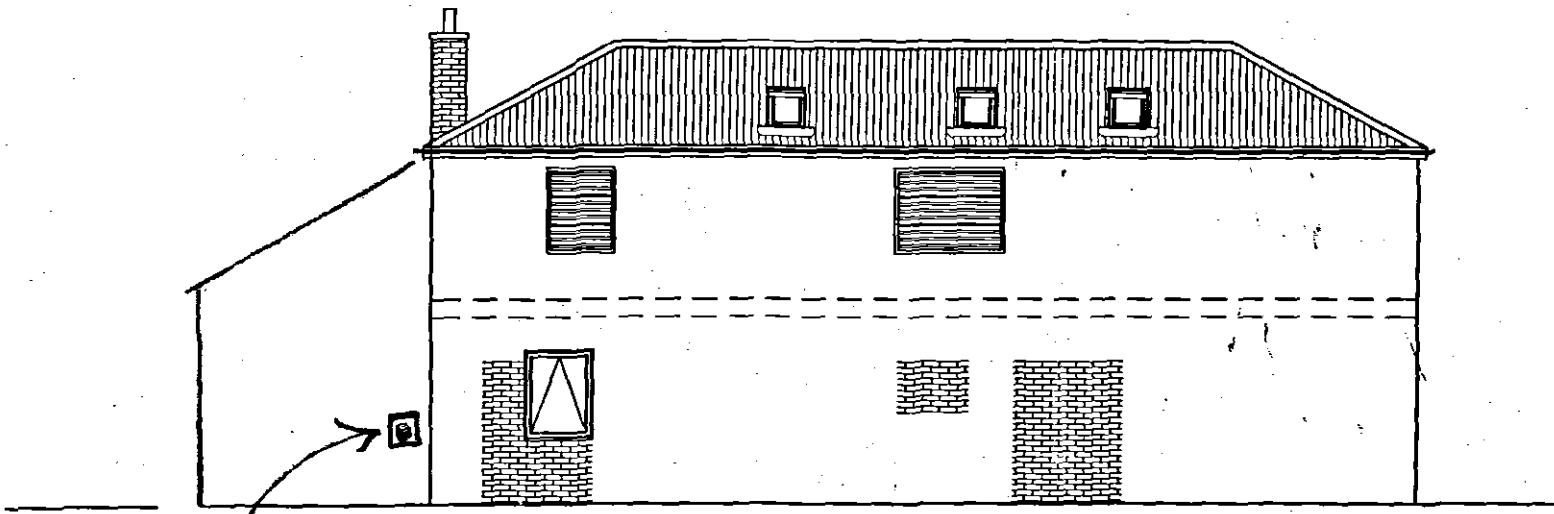


PROPOSED BARN SIDE ELEVATION
Scale 1:100

balanced flue
from boiler at
Chestnut House South